


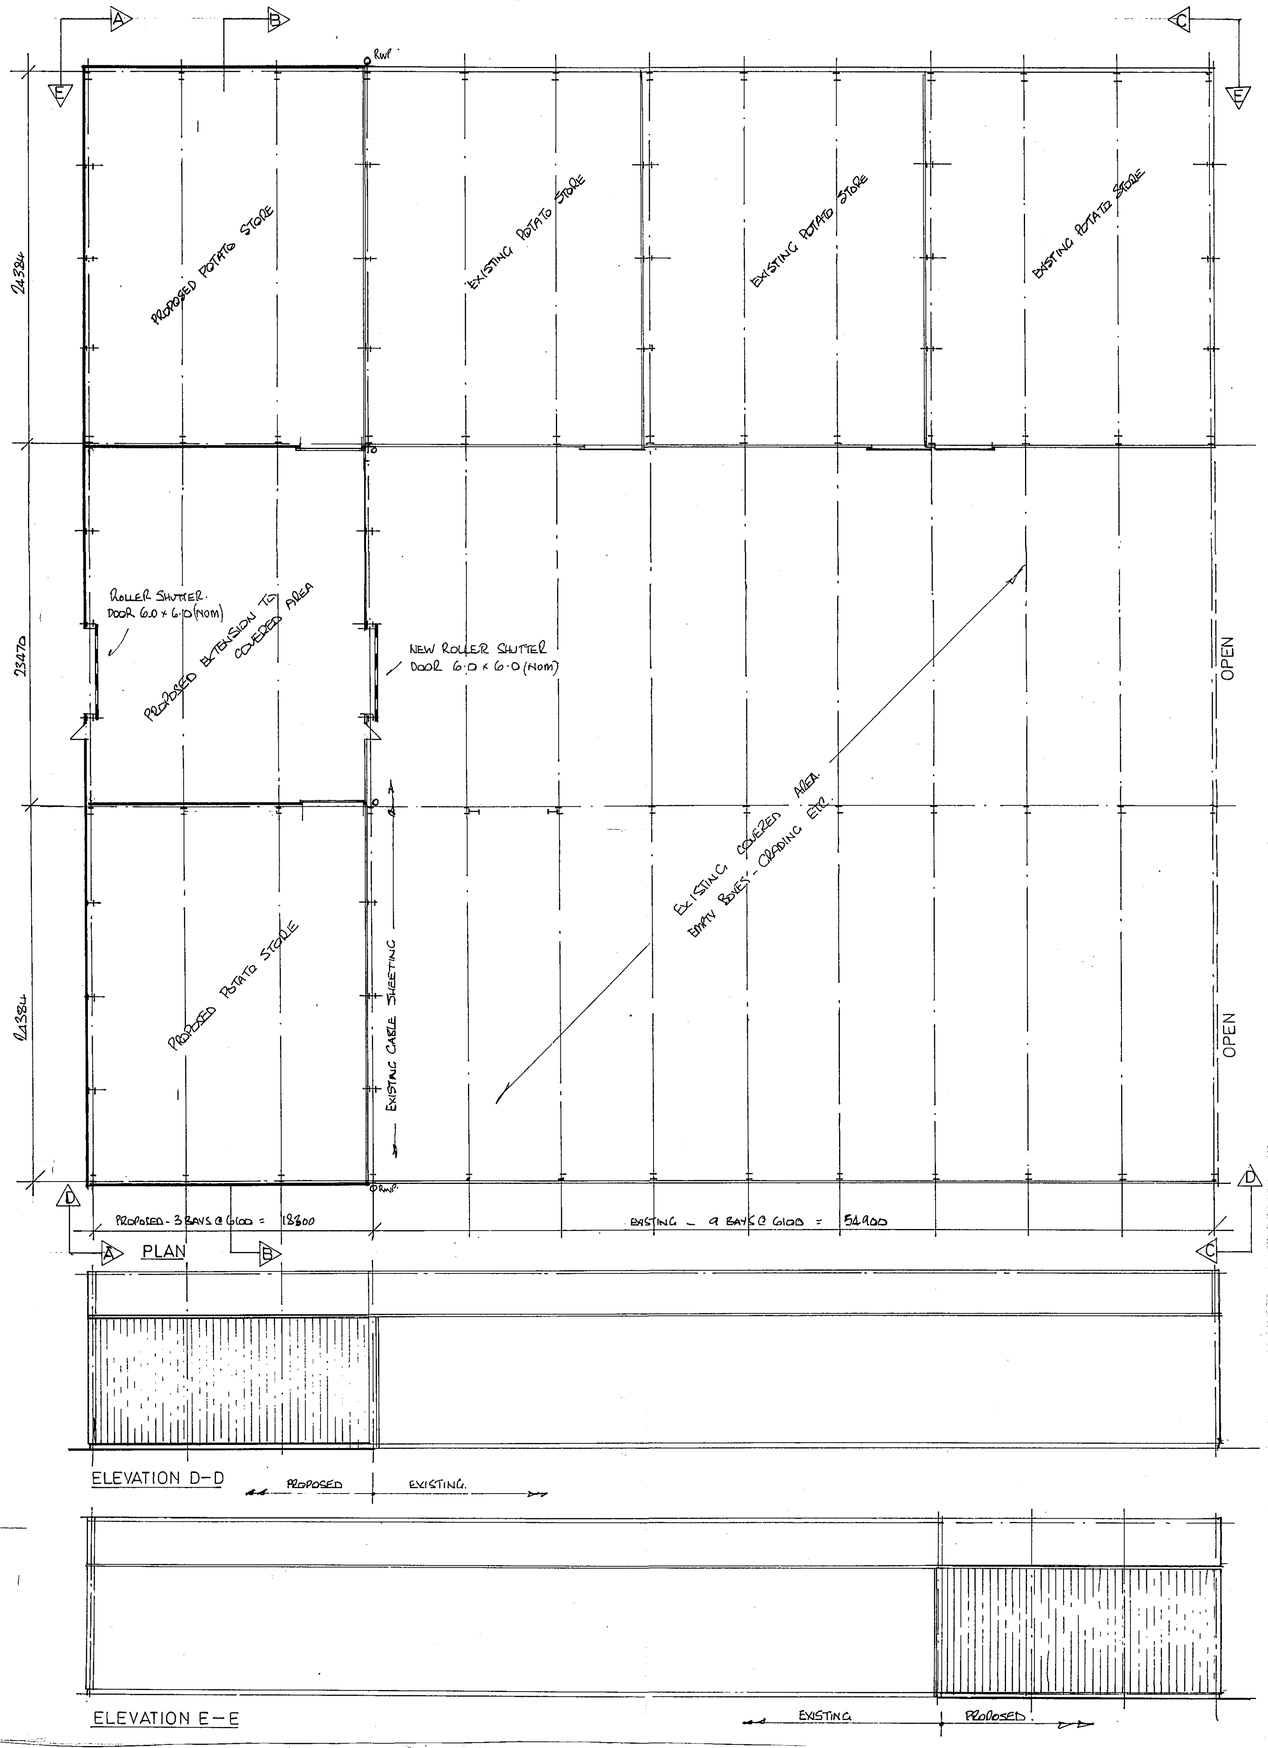


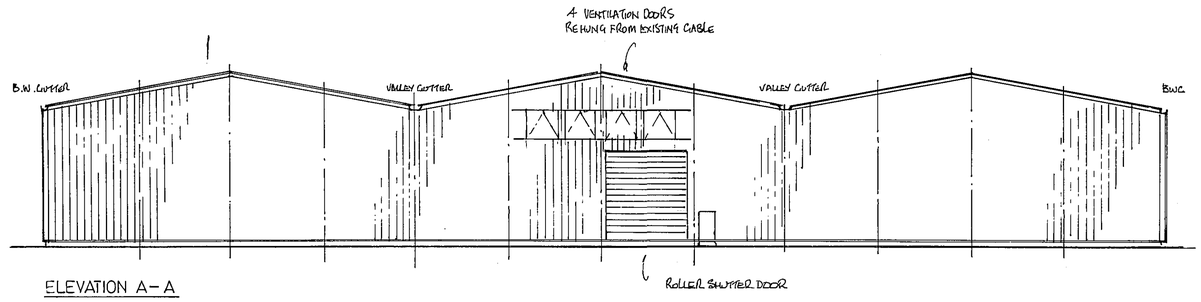

ELEVATION A-A

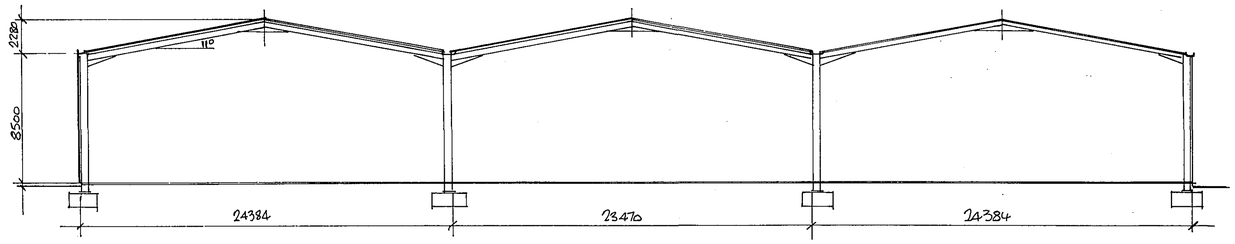

SECTION B-B

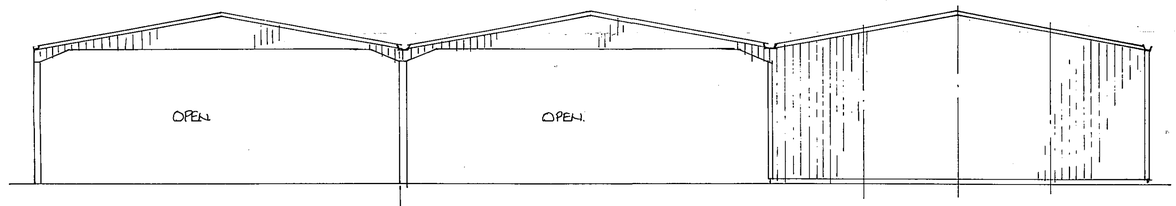

EXISTING ELEVATION C-C

CLADDING (ALL TO MATCH EXISTING)

ROOF PROFILED STEEL SHEETS GOOSEWING GREY 10A05

VERTICAL ——— CLIVE GREEN 12.B.29

CLADDING INSULATED WHERE REQUIRED USING 80MM COMPOSITE PANELS (FM/LP COMPLIENT)

SHDC PLANNING & DEVELOPMENT - 8 MAY 2007 Ref. 0589/07

DETERMINED PLAN

NOTES	PROPOSED EXTENSION TO COVERED AREA AND POTATO STORES AT QUADRING EAUDYKE For R.BRATLEY (QUADRING) LTD QUADRING EAUDYKE SPALDING PE11 4QB	DAVID O'CONNOR & ASSOCIATES ALLIUM & BRASSICA CENTRE WASH ROAD KIRTON BOSTON PE20 1QQ 01205 723414
		JAC 02-05-07 1-200 297/5