


Ordnance Survey © Crown copyright 2024. All rights reserved. Licence number: 100022432

01 | SITE LOCATION PLAN


Scale 1:1250 @ A3

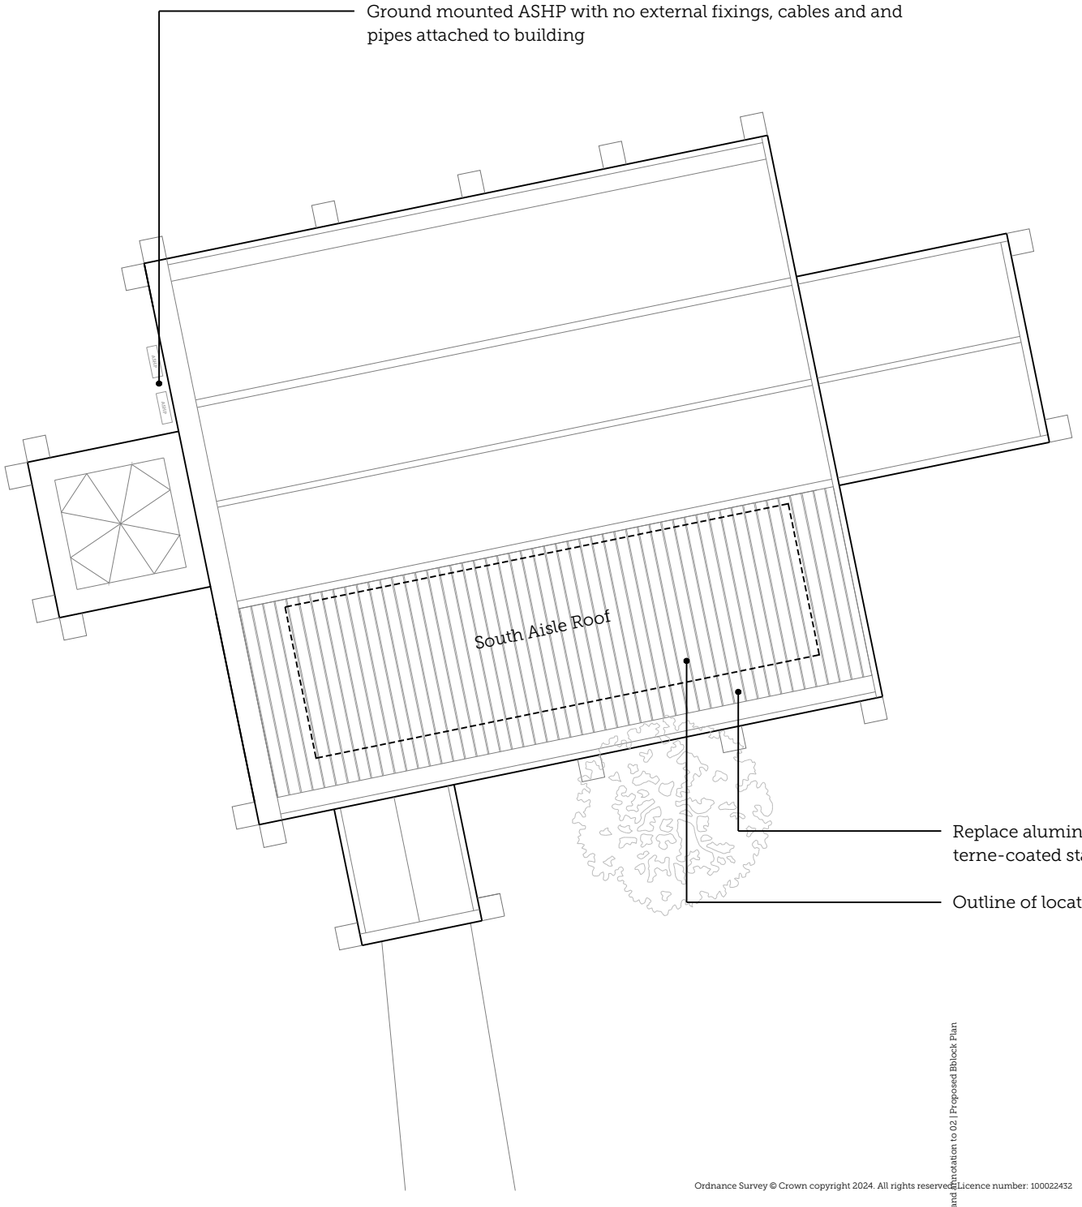

Ordnance Survey © Crown copyright 2024. All rights reserved. Licence number: 100022432

02 | PROPOSED BLOCK PLAN

Scale 1:200 @ A3

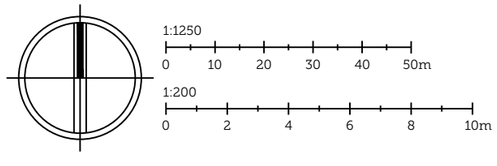

REV.	ISSUE DATE	DRAWN	REVISION NOTES
A	18.07.2024	JM	Added proposed ASHP and annotation to 02	Proposed Block Plan

PLANNING

PROJECT TITLE: ST MARGARET'S CHURCH, QUADRING			
DRAWING TITLE: SITE LOCATION PLAN & BLOCK PLAN			
DRAWING NO: 3127-OS	REVISION: A	ISSUE DATE: 18/07/2024	SCALE: 1:1250 1:200

SCORER HAWKINS ARCHITECTS
Lodge Farm Barns
Skendleby, Spilsby
Lincolnshire, PE23 4QF
01754 890089
projects@scorerhawkins.co.uk
www.scorerhawkins.co.uk