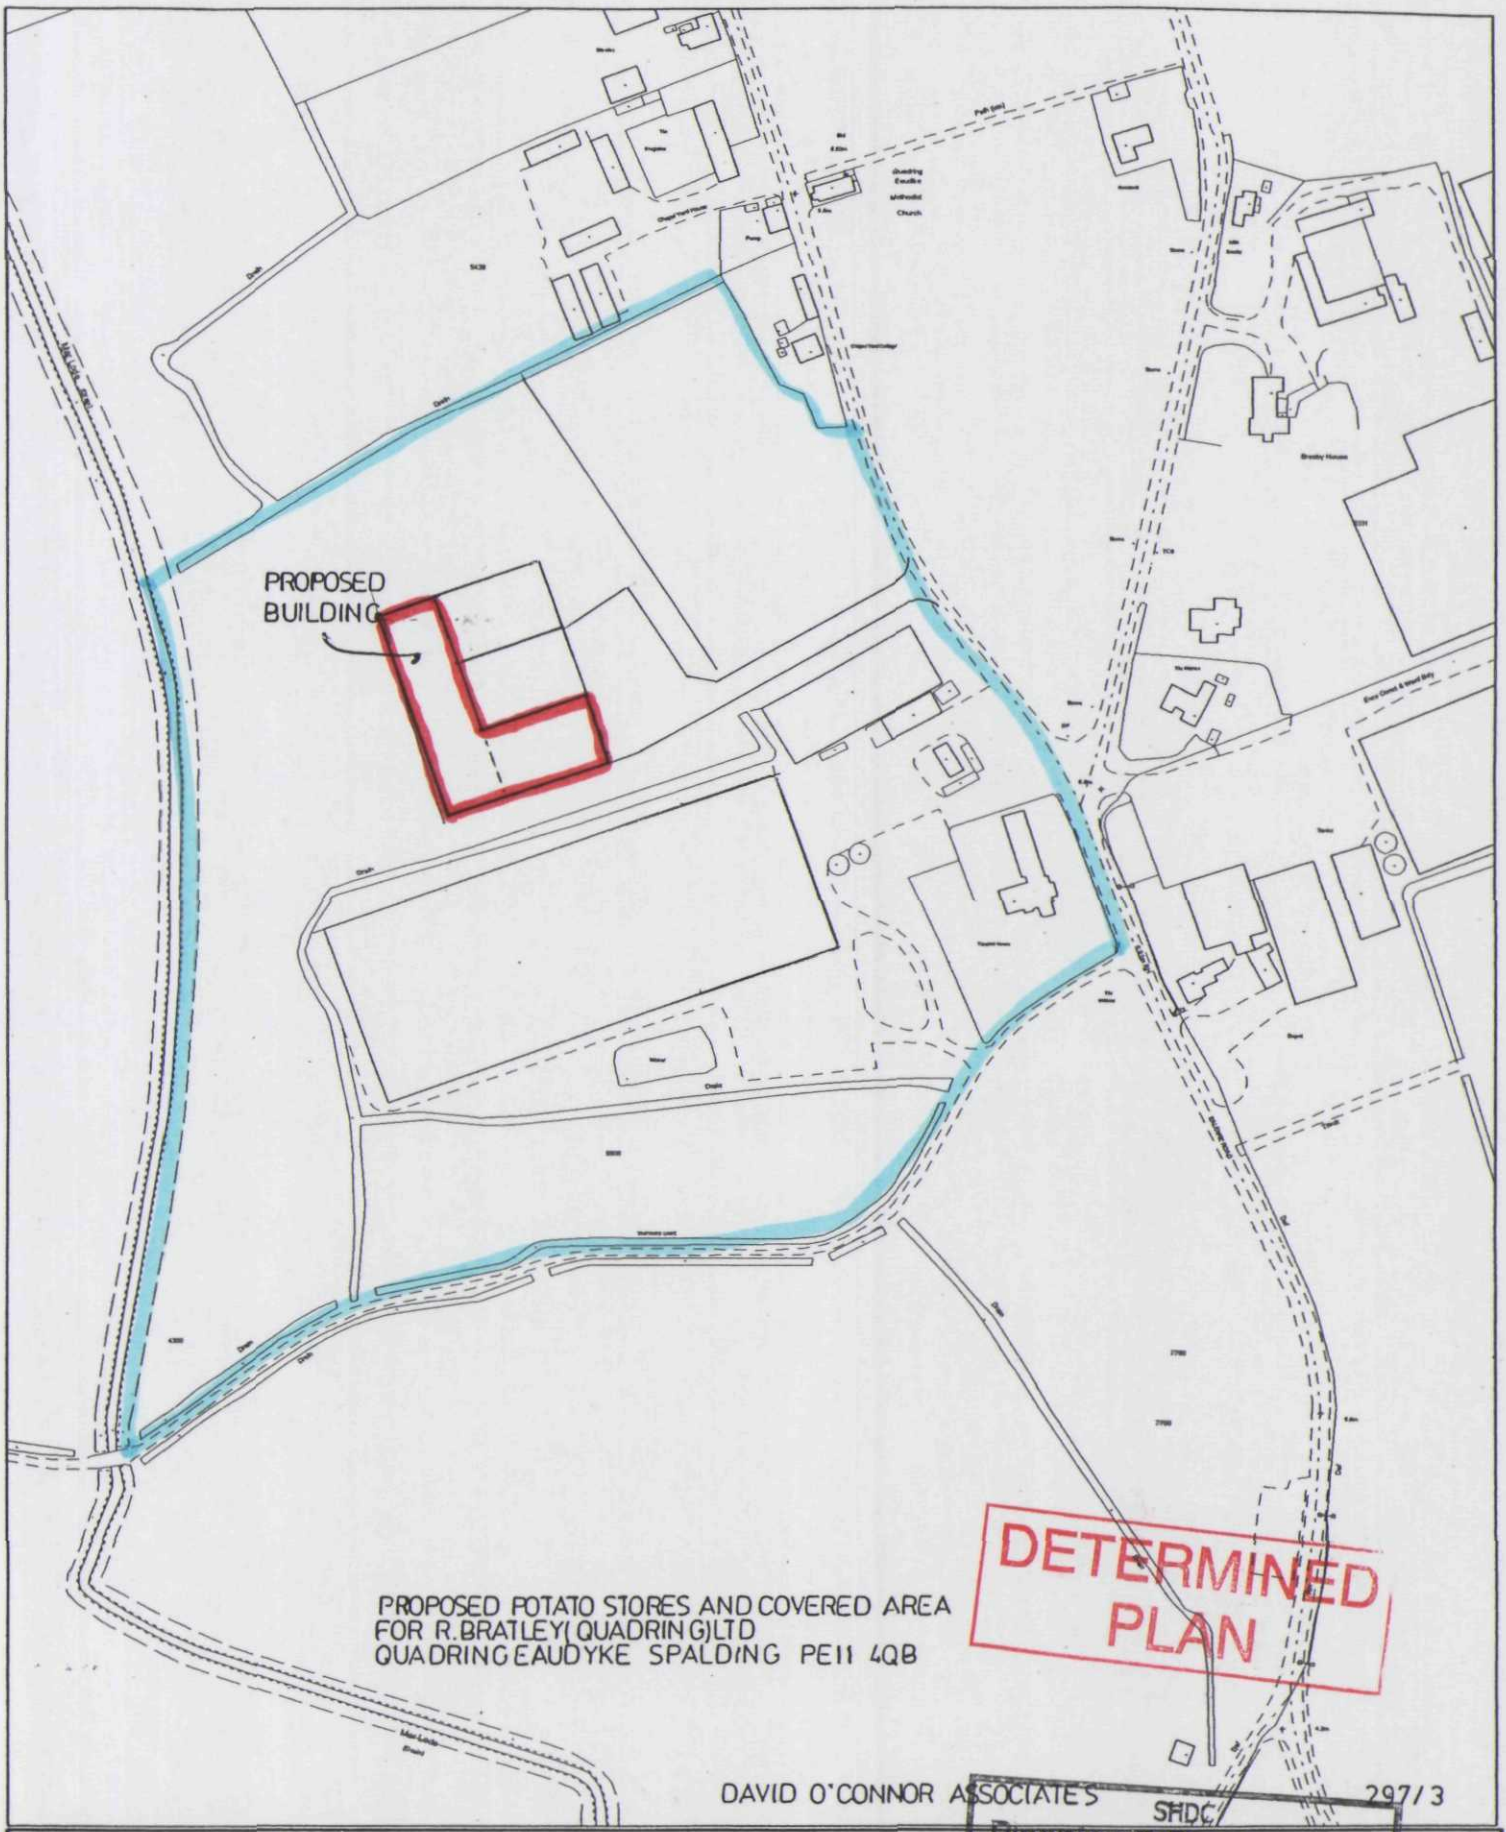


PROPOSED POTATO STORES AND COVERED AREA
FOR R.BRATLEY(QUADRING)LTD
QUADRING EAUDYKE SPALDING PE11 4QB

DETERMINED
PLAN

DAVID O'CONNOR ASSOCIATES 297/3

SHDC
Planning & Development
12 MAY 2004
Ref 0610/04

Scale:
1:2500

This copy has been produced specifically for the map return scheme purposes only. No further copies may be made.

This map is reproduced from Ordnance Survey material with permission of Ordnance Survey on behalf of Her Majesty's Stationery Office (c) Crown copyright. Unauthorised reproduction infringes Crown copyright and may lead to prosecution or civil proceedings. South Holland District Council LA079413 2001

Council Offices, Priory Road, Spalding,
Lincolnshire PE11 2XE