



CDM NOTE:
The design has been undertaken as far as possible to avoid risks to health and safety or to reduce and control the effects of any unavoidable risks. Any relevant information identifying risks which are not able to be eliminated will be included within the project Health and Safety file.



Indicative Block Plan 1:500

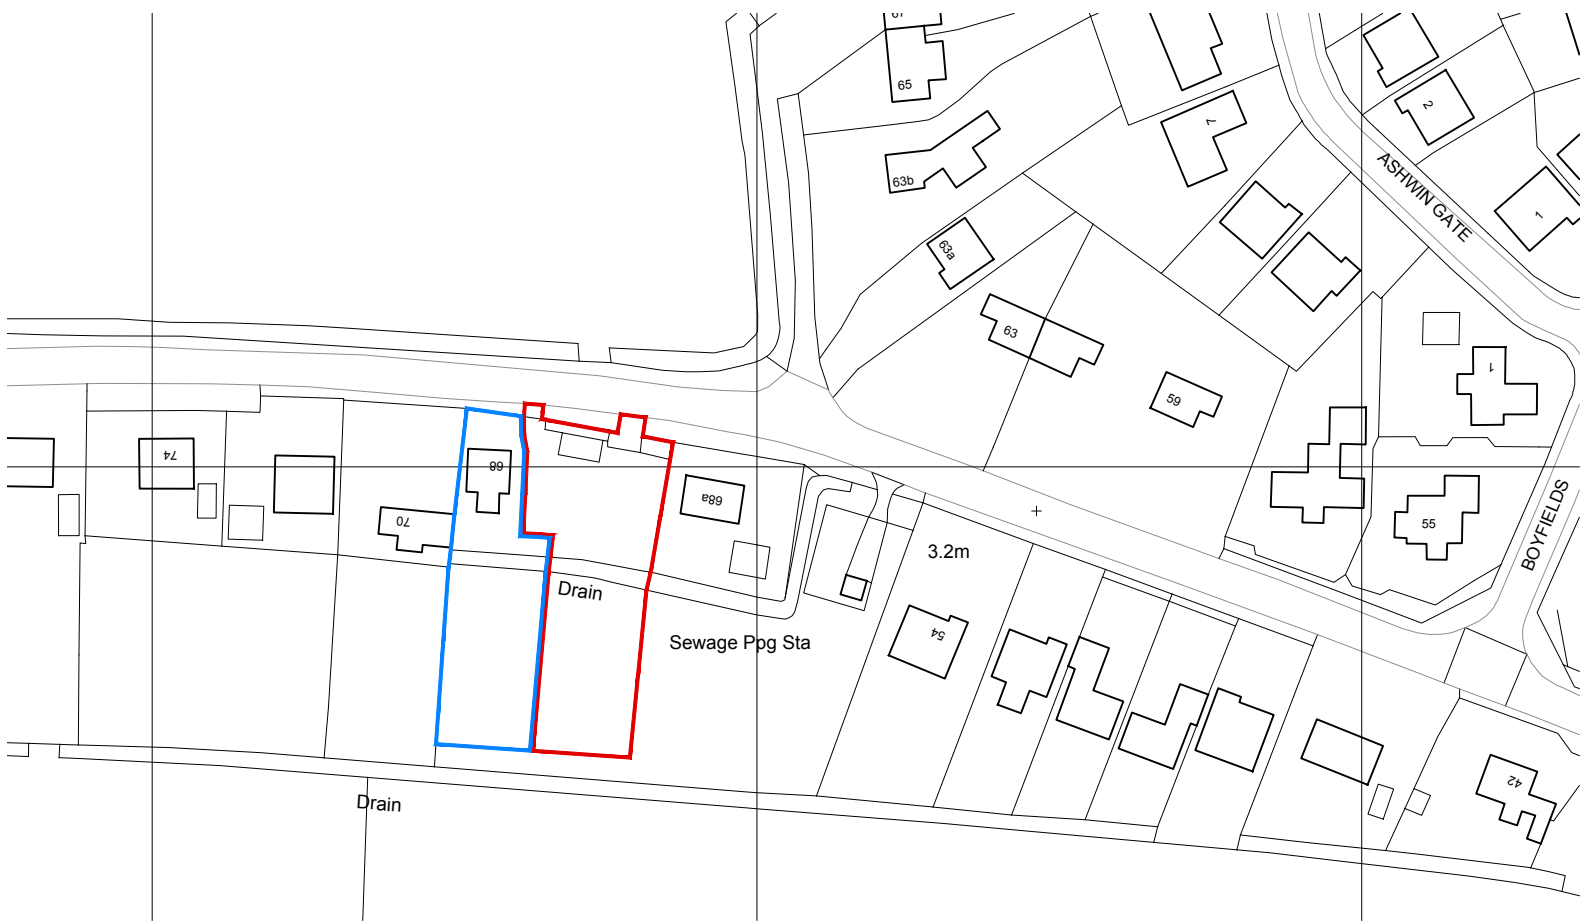

Location Plan 1:1250

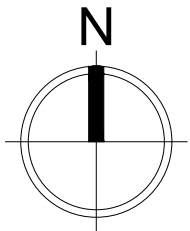

**THIS DRAWING IS FOR THE
PURPOSE OF OBTAINING
PLANNING PERMISSION ONLY**

Revisions:

JB Architectural Design Services
24 Risegate Road, Gosberton
Spalding, Lincs. PE11 4EZ

M: 07837 735718
E: info@brammadeesign.co.uk
W: www.brammadeesign.co.uk

Client:
MS L Roberts


Project:
**Proposed Dwelling
68 Town Drove, Quadring**

Drawing:
Location & Indicative Block Plan

Scales: 1:500, 1:1250	Paper Size: A2	Date: 23-01-18	Drawn: JRB
--------------------------	-------------------	-------------------	---------------

Drawing Number: 124-01-LBP01	Rev:
--	------

Do not scale or measure from this drawing. All dimensions to be checked on site or in the workshop before work commences. All discrepancies should be reported to the above office. This drawing should be read in conjunction with any associated specifications, standard details, Architects &/or Engineers drawings/details along with any other relevant information. The copyright to this drawing is owned by JB Architectural Design Services

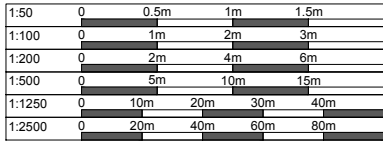

Serial number: 131440
© Crown copyright and database right 2017
Ordnance Survey licence 100048857
Reproduction in whole or in part is prohibited
without the prior permission of Ordnance Survey