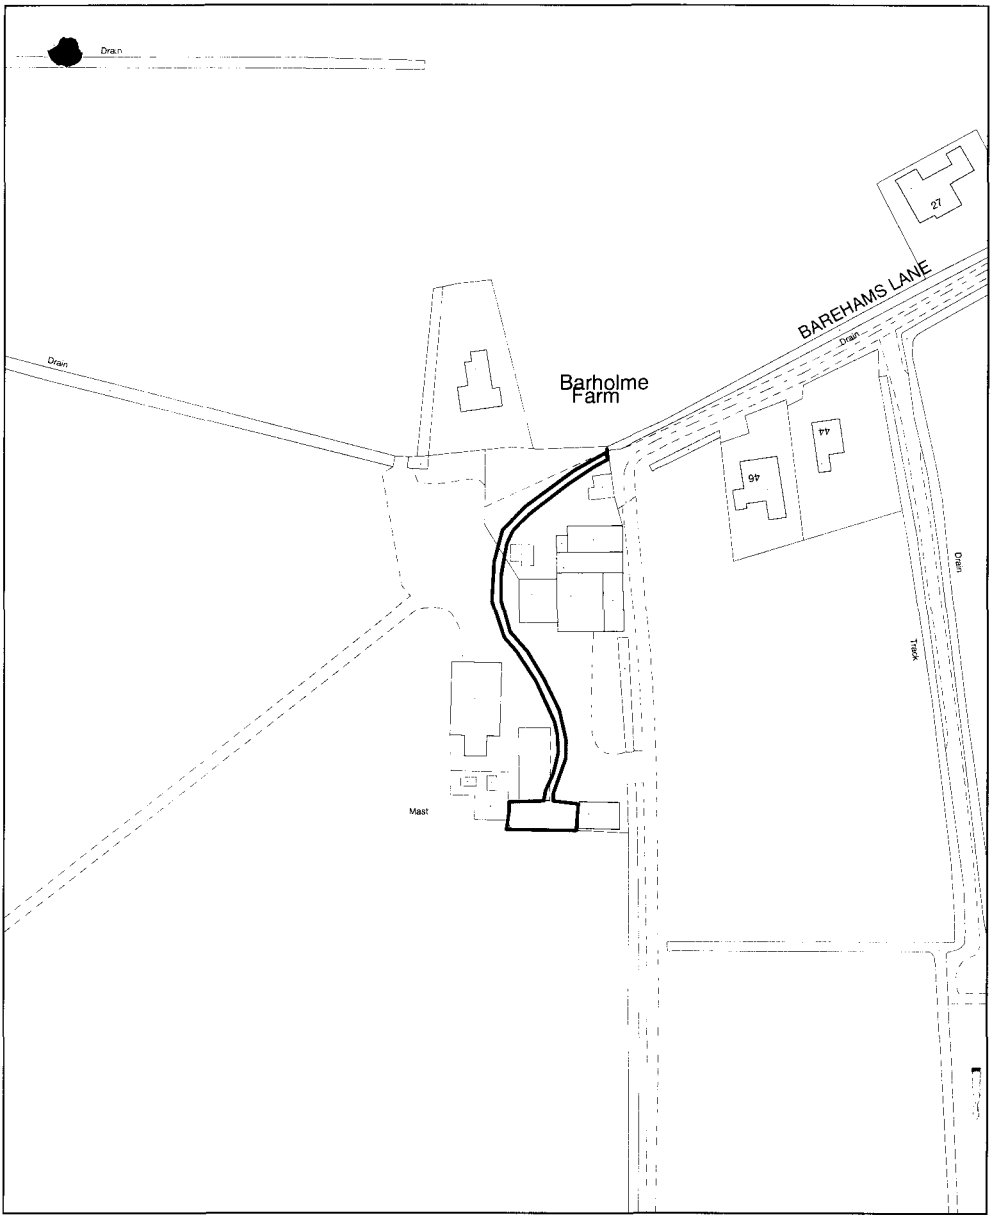


S O U T H
HOLLAND
DISTRICT COUNCIL

Planning Application Location Plan
Ward Member Notification

H15/0648/00

Scale: 1:1250

FILE COPY

Housing and Planning Services Department

Council Offices, Priory Road, Spalding, Lincolnshire
PE11 2XE

PLEASE DO NOT COPY THIS PLAN
This map is reproduced from Ordnance Survey material with permission of Ordnance Survey on behalf of Her Majesty's Stationery Office (c) Crown copyright. Unauthorised reproduction infringes Crown copyright and may lead to prosecution or civil proceedings. South Holland District Council LA079413 2000


N

© 1999 ntl Group Limited
All rights reserved. No part of this publication may be reproduced, stored in a retrieval system or transmitted in any form or by any means (Electronic, Mechanical, Photocopying, Recording or otherwise), without the prior written consent of the Company.

NOTES

1. Site Address:-
ntl Transmitting Station
Barholme Farm
Barholme Road
Barehams Lane
Quadring
Lincolnshire

2. N.G.R. No. TF 2185 3275

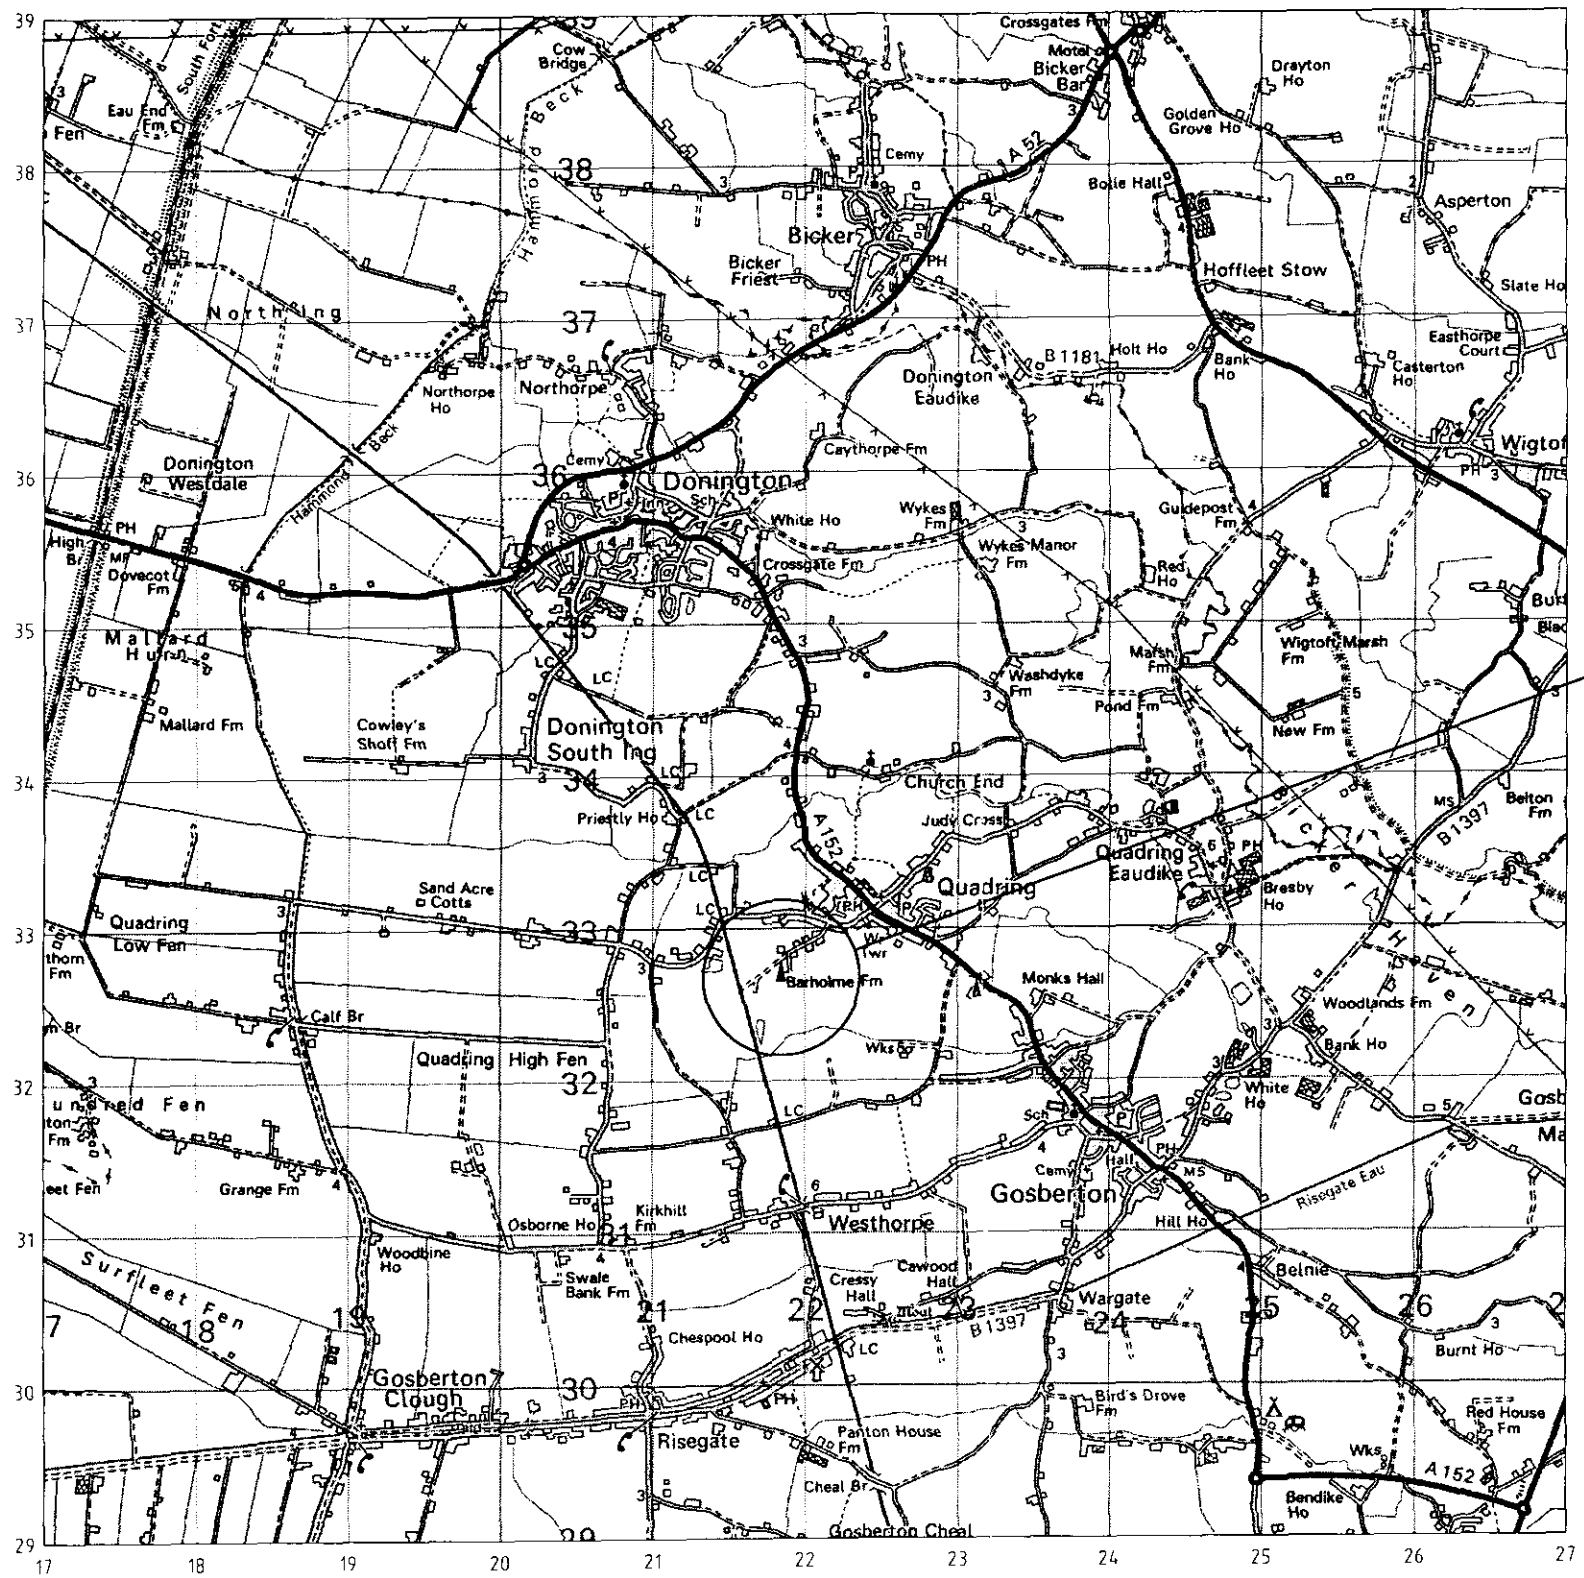

SOUTH [illegible] HOUSING [illegible]
31 MAR 2000
Ref: 064800

AMENDED PLAN
Ref.

DETERMINED PLAN

LOCATION PLAN

N.G.R. No. TF 2185 3275

O.S. DIGITAL MAPPING
O.S. LANDRANGER MAP No. 131
SCALE 1:50,000

Based upon Ordnance Survey maps with the permission of the Controller of Her Majesty's Stationery Office, Crown Copyright Reserved. Licence No. CC38013C

ISSUE	AMENDMENTS	APP'D	DATE
1	DHR3/11939	CH	15/05/00
A	PROV ISSUE		16/12/97

MODS SINCE LAST ISSUE

CAD LOCATION H:\PROJECTS\NPR07852

ntl Group Limited
Drawing Office, Crawley Court, Winchester
Hampshire, SO21 2QA. ENGLAND.


TITLE
QUADRING
LOCATION PLANS
(1:50,000)

THIRD ANGLE PROJECTION AND DIMENSIONS IN mm UNLESS STATED OTHERWISE

DRAWN	CHK'D	SCALE	
OC		1=1	
C.C.C	SITE No.	PROJ No.	BUS. TYPE
8054	93274	1ESREC	SIT

DRG No. DO.E1-00524 sh 1 of 2

A3

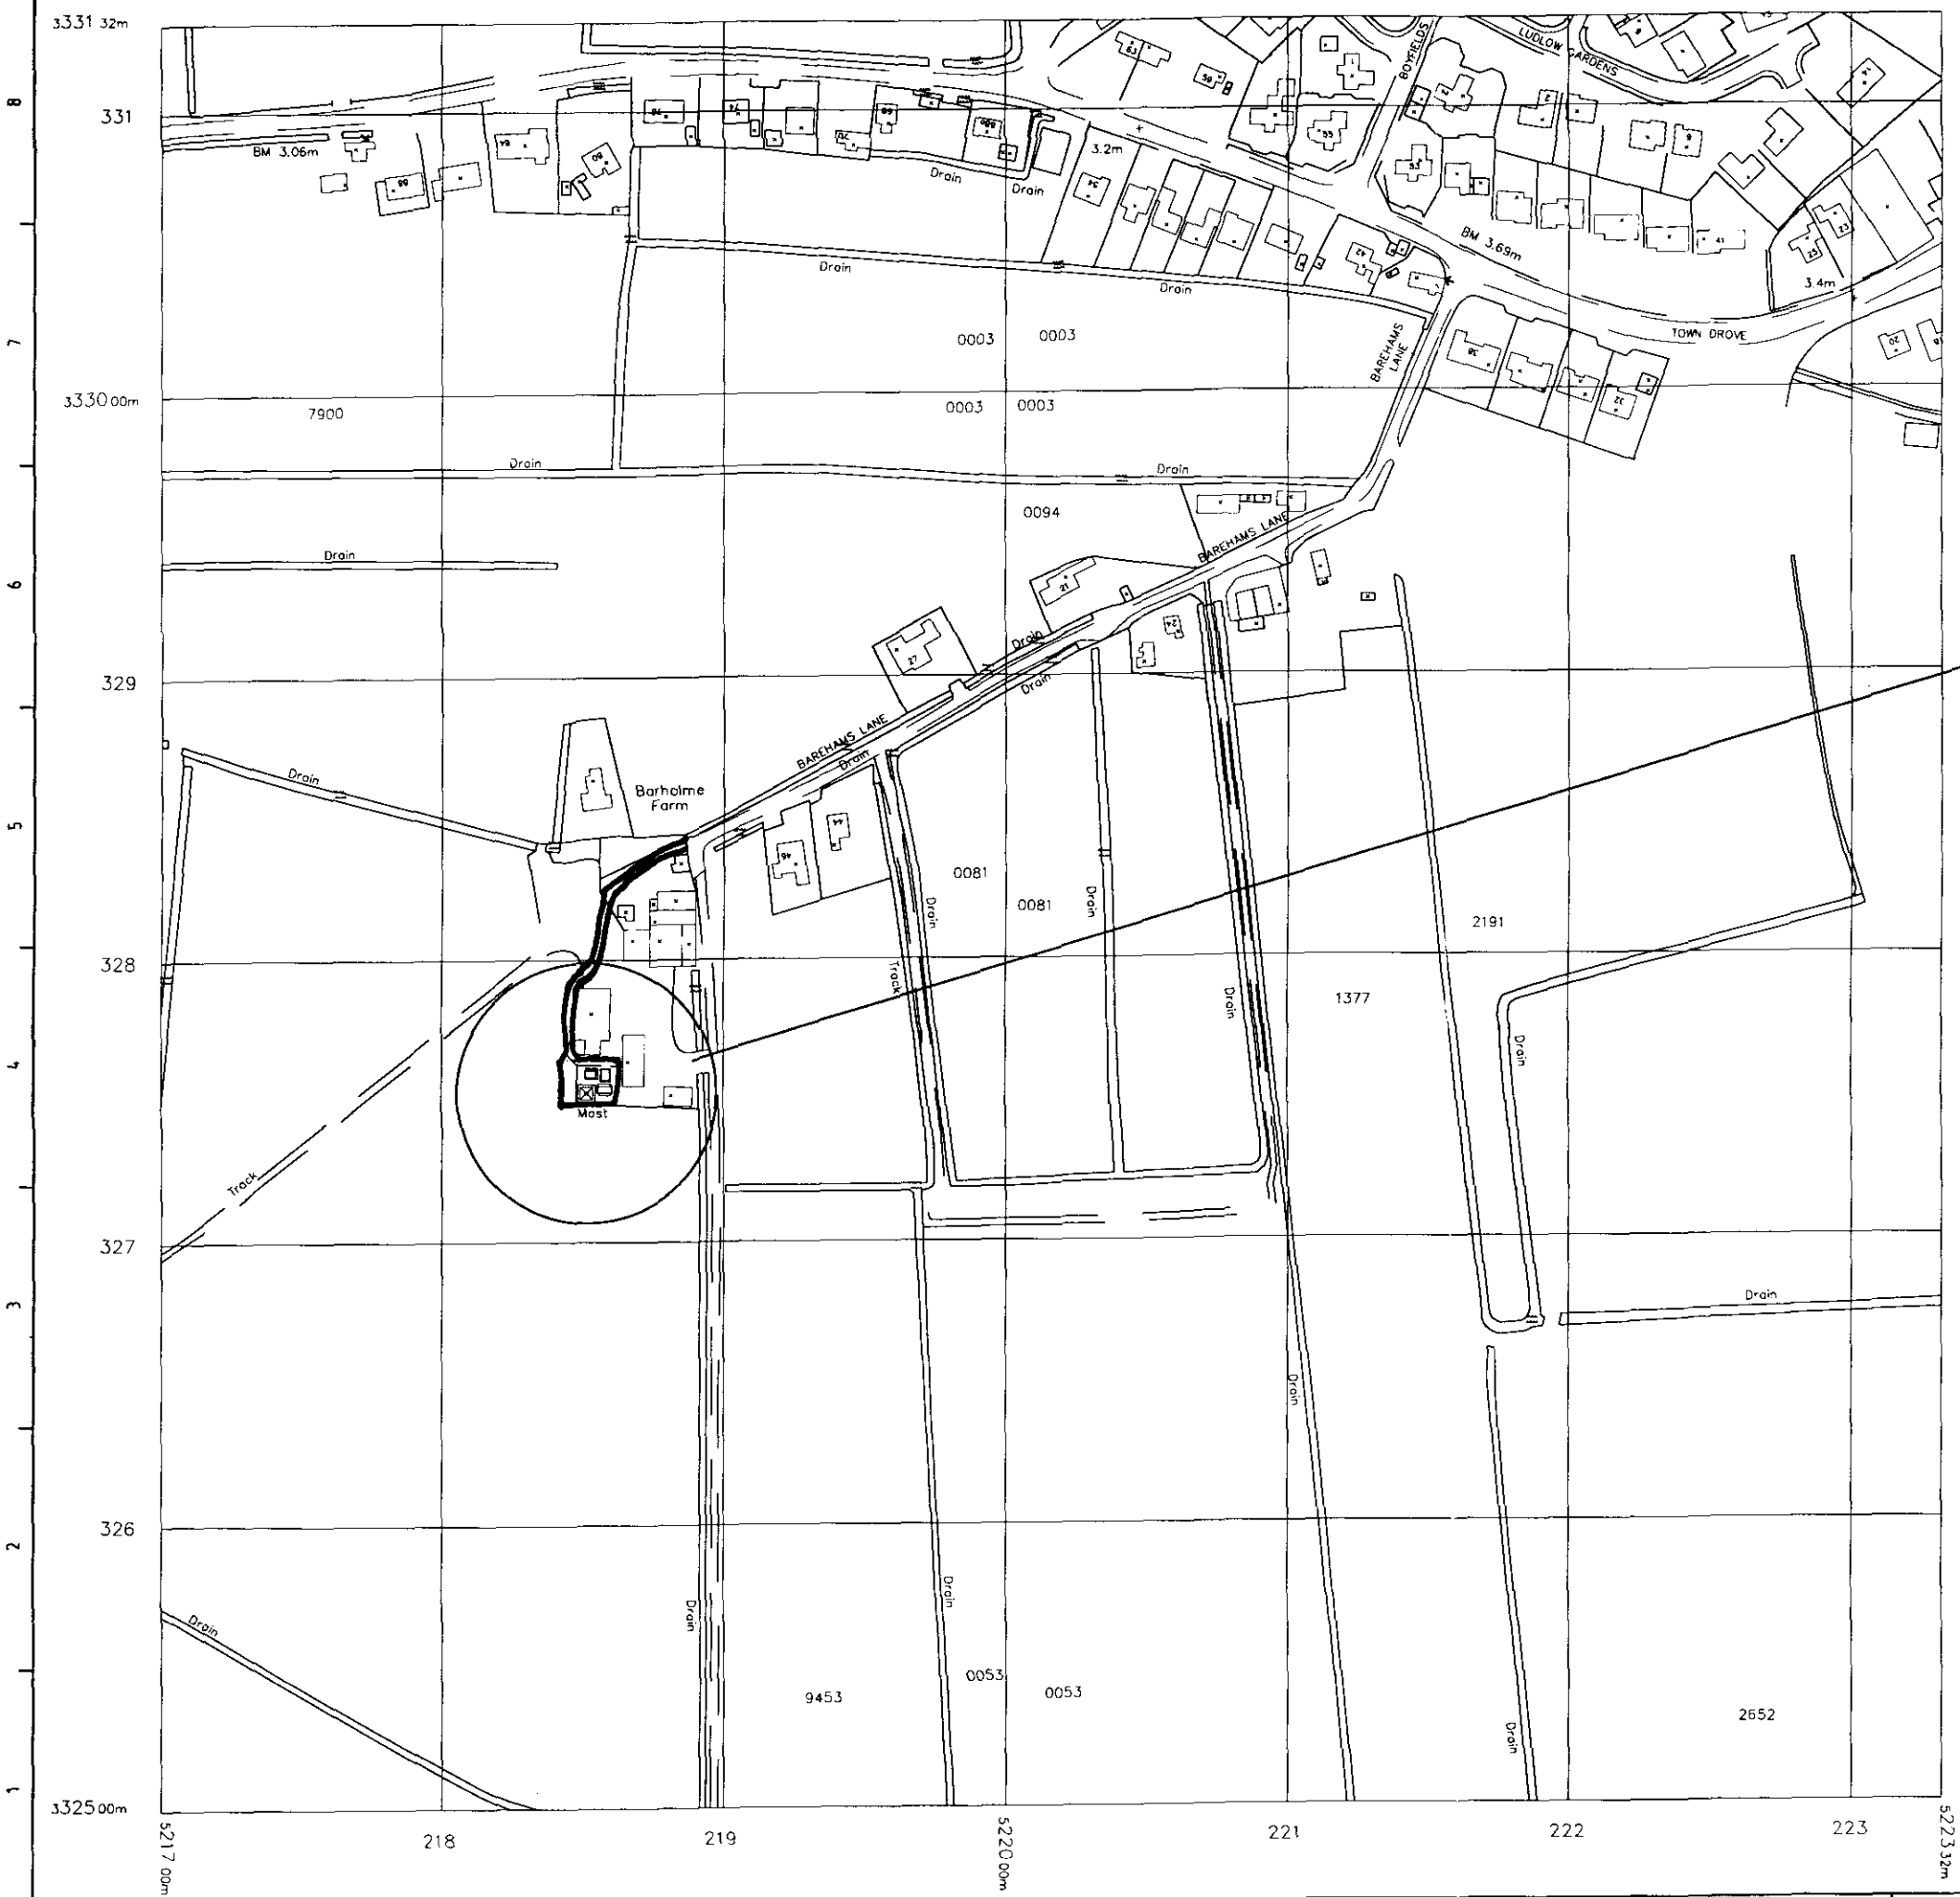

Site.

N

© 1999 ntl Group Limited
All rights reserved. No part of this publication may be reproduced, stored in a retrieval system or transmitted in any form or by any means (Electronic, Mechanical, Photocopying, Recording or otherwise), without the prior written consent of the Company.

NOTES

1. Site Address:-
ntl Transmitting Station
Barholme Farm
Barholme Road
Barehams Lane
Quadring
Lincolnshire

2. N.G.R. No. TF 2185 3275

RECEIVED
31 MAY 2000
Ref: 0648/00

APPENDED PLAN
No.

DETERMINED PLAN

20 0 20 40 60 80 100
Metres

LOCATION PLAN

SCALE 1:2500

MODS SINCE LAST ISSUE

ISSUE	AMENDMENTS	APP'D	DATE
1	DHR3/11939	CH	15/05/00
A	PROV ISSUE		16/12/99

ntl Group Limited
Drawing Office, Crawley Court, Winchester
Hampshire, SO21 2QA ENGLAND.

TITLE
QUADRING
LOCATION PLANS
(1:2500)

THIRD ANGLE PROJECTION AND DIMENSIONS IN mm UNLESS STATED OTHERWISE

DRAWN	CHK'D	SCALE	
DC		1=1	
C.C.C	SITE No.	PROJ No.	BUS. TYPE
8054	93274	1ESREC	SIT

DRG No. DO.E1-00524 sh 2 of 2

CAD LOCATION H:\ESTARECS\ER006941

A3

2 MAC