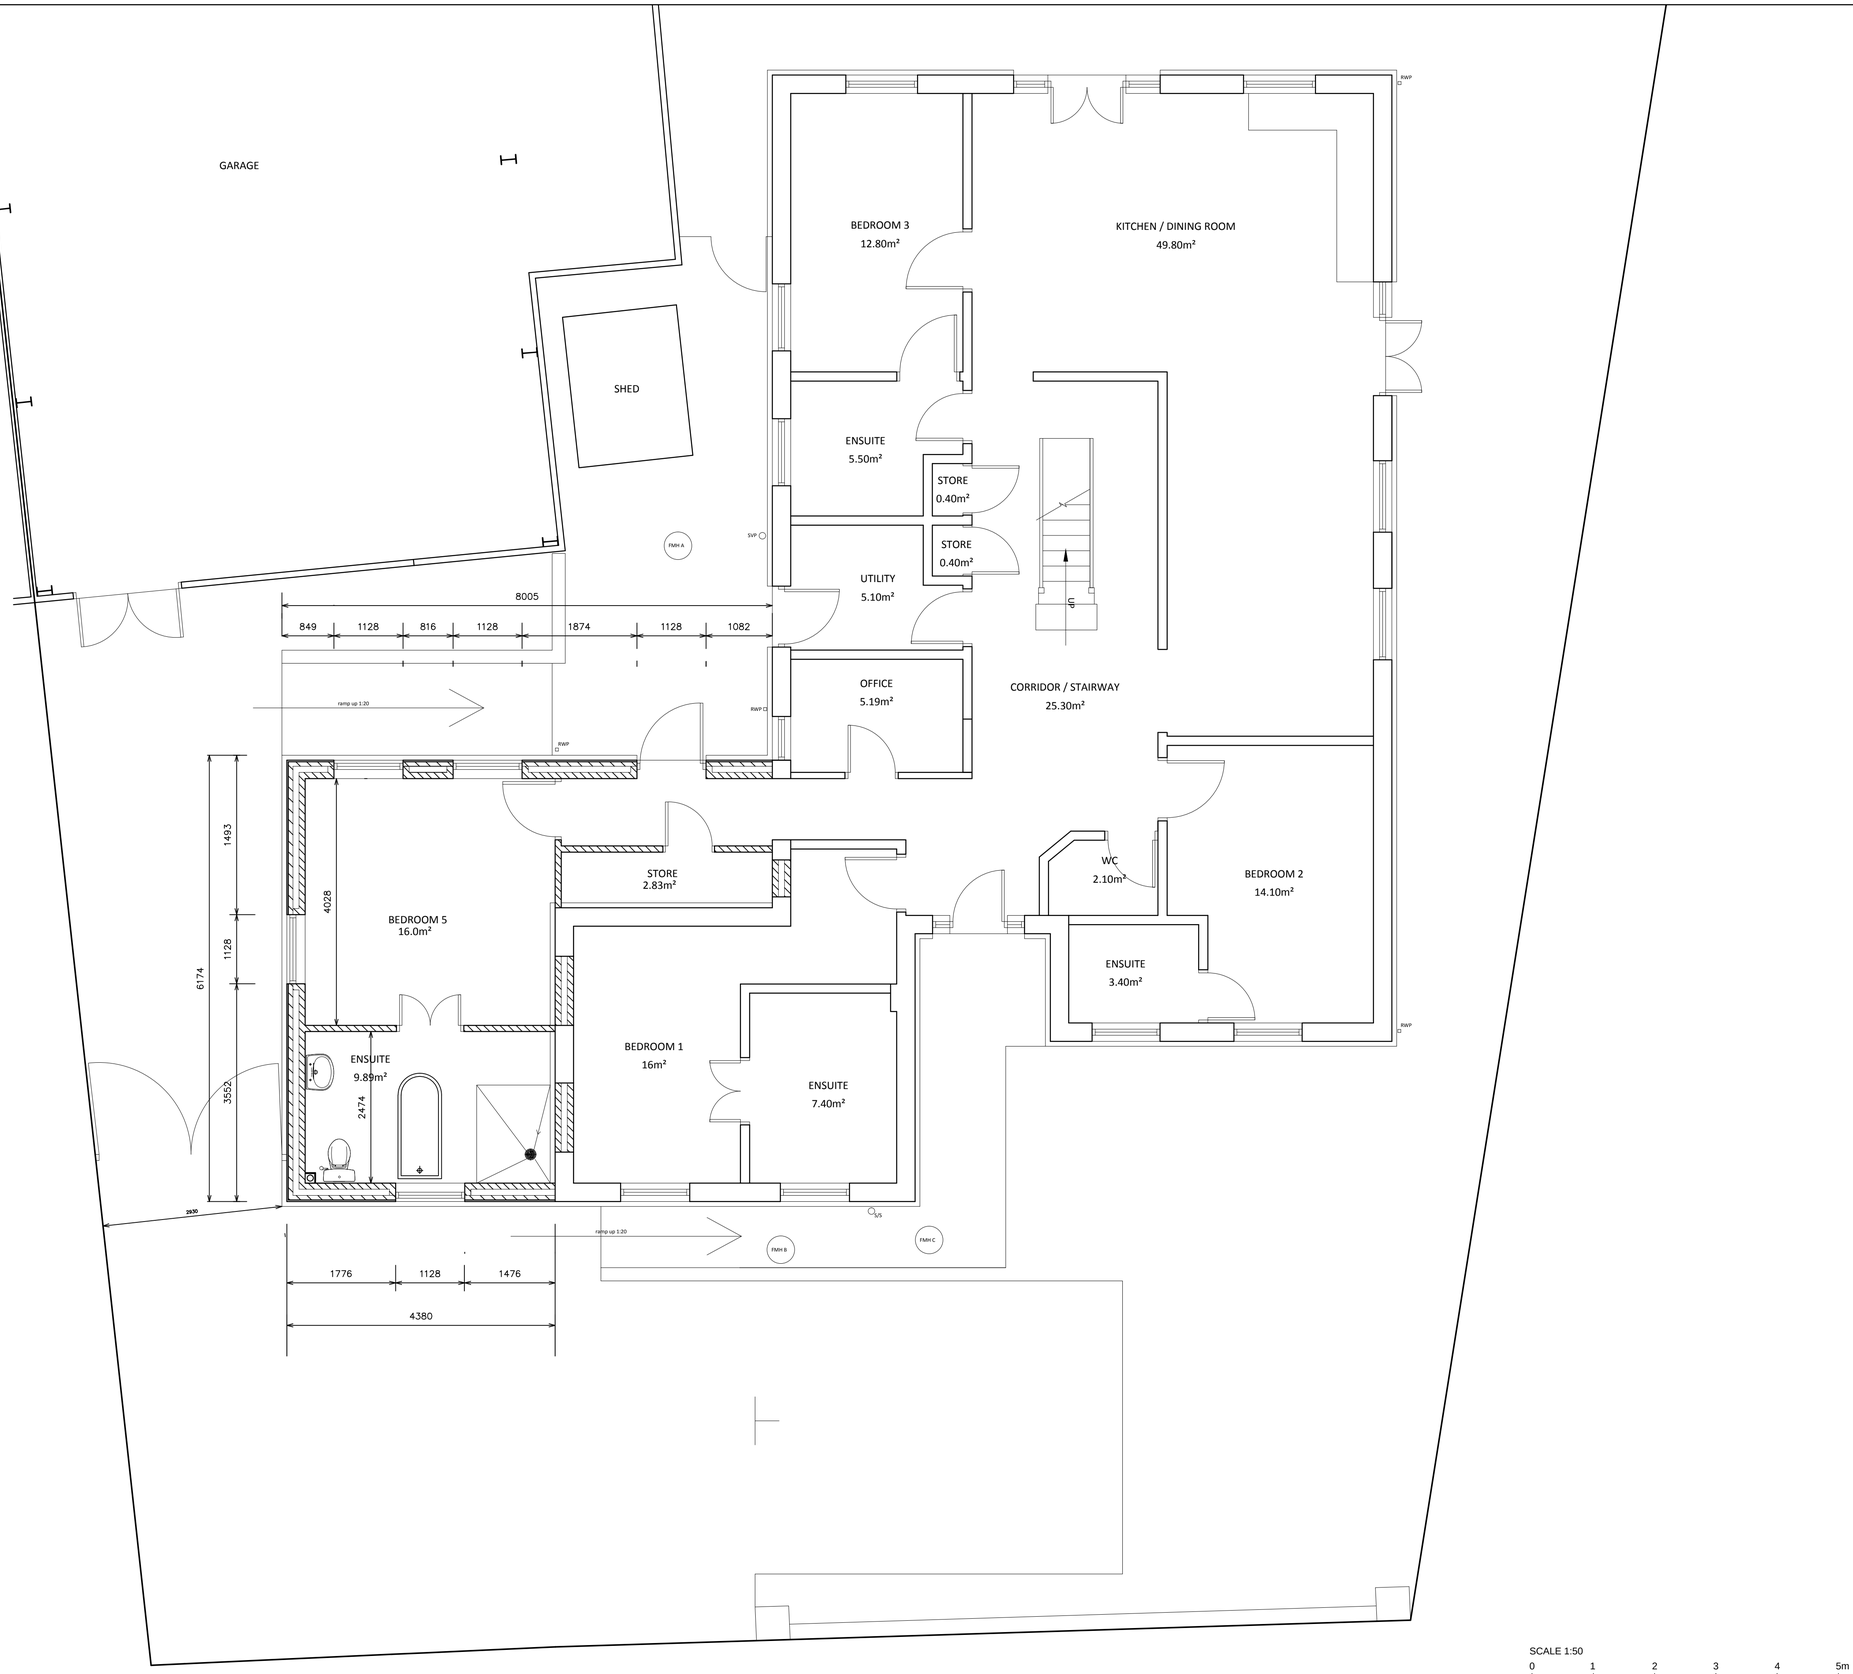


SCALE 1:50

0 1 2 3 4 5m

Rev	Details	Date

sense
for deafblind people

Upper Floor, 50 Forder Way, Cygnet Park
HAMPTON, PETERBOROUGH, PE7 8JB

Telephone +44 (0)845 127 0080
Fax +44 (0)845 127 0081
Text +44 (0)845 127 0082
www.sense.org.uk

PETERBOROUGH DESIGN & MANAGEMENT SERVICES

Specialising in - The Management of Repair, Construction & Project Design

5 Danes Close
Peterborough
PE1 5LJ
Tel: 01733 310217
Mobile: 07845 847992
e-mail: richard.pdms@btinternet.com

Northminster House
Northminster Road
Peterborough
PE1 1YN
Tel: 01733 310217
Mobile: 07845 847992

Project:

18 Watergate
Quadring
Nr Spalding.

Drawing Title:

Plan as Proposed

Drawn by:	Date:
RW	31/07/14
Sheet Size:	Scale:
A1	1:50

Drawing Nr: 1188/06