




Proposed demolition of existing out buildings and re-building of part only, together with new detached double garage. at 'Westholme' Quadring Bank Gosberton PE11 4LQ for Robert & June Coles.

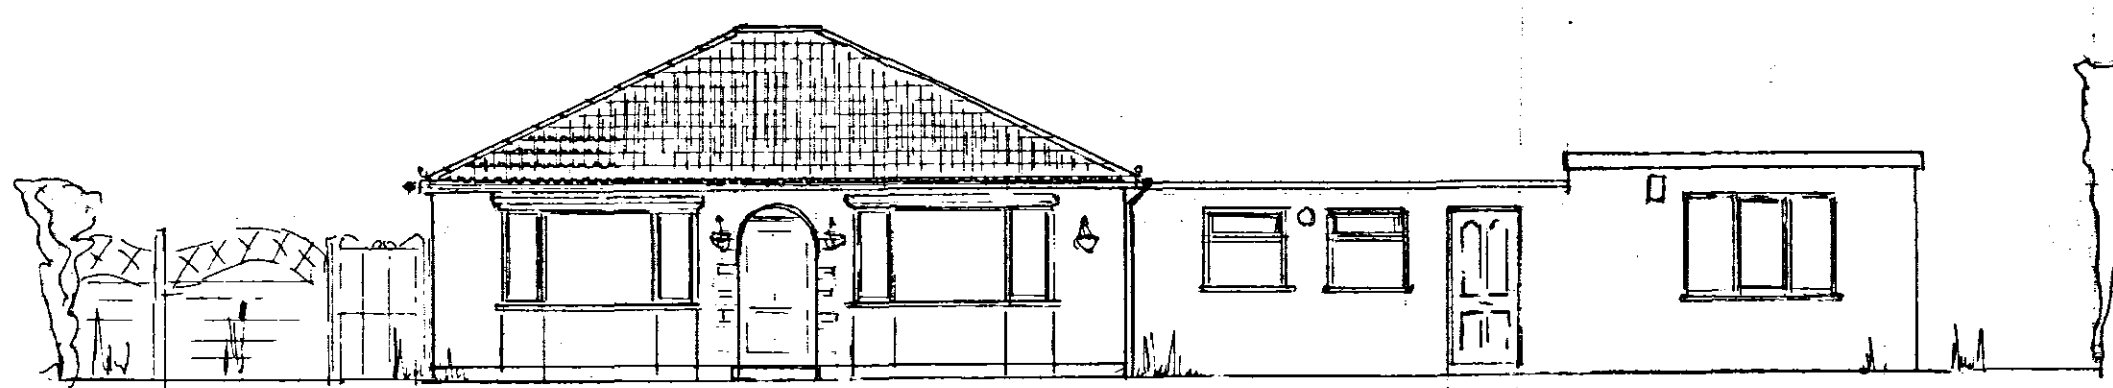


existing elevation to Quadring Bank.

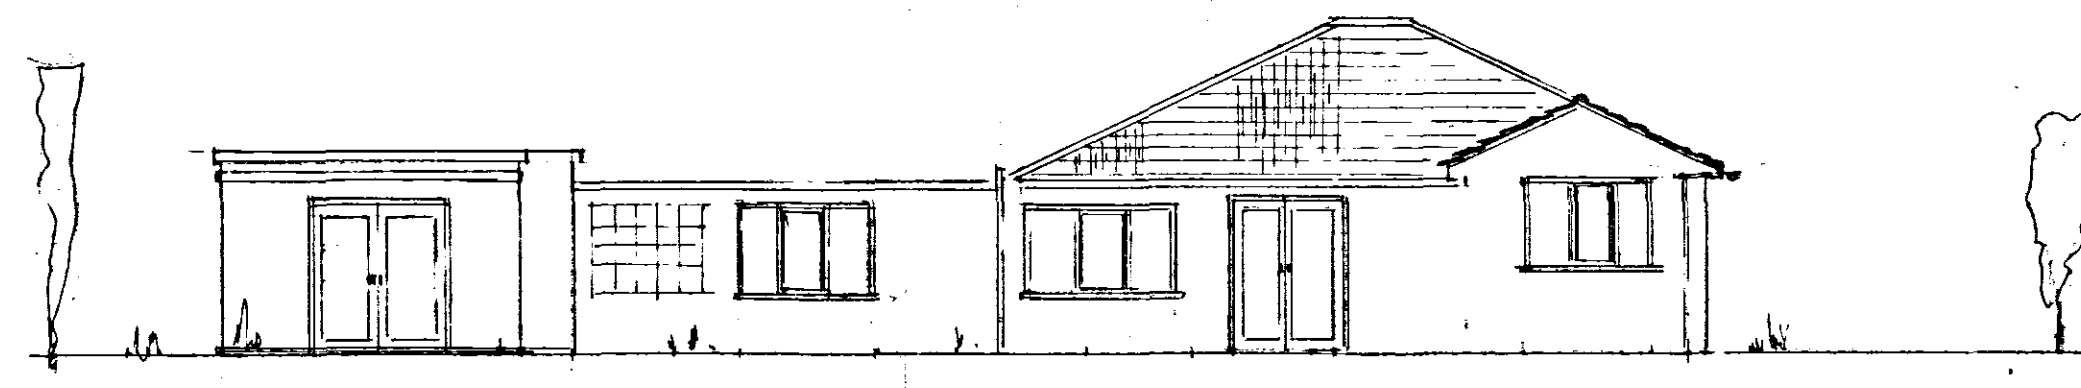


rear elevation

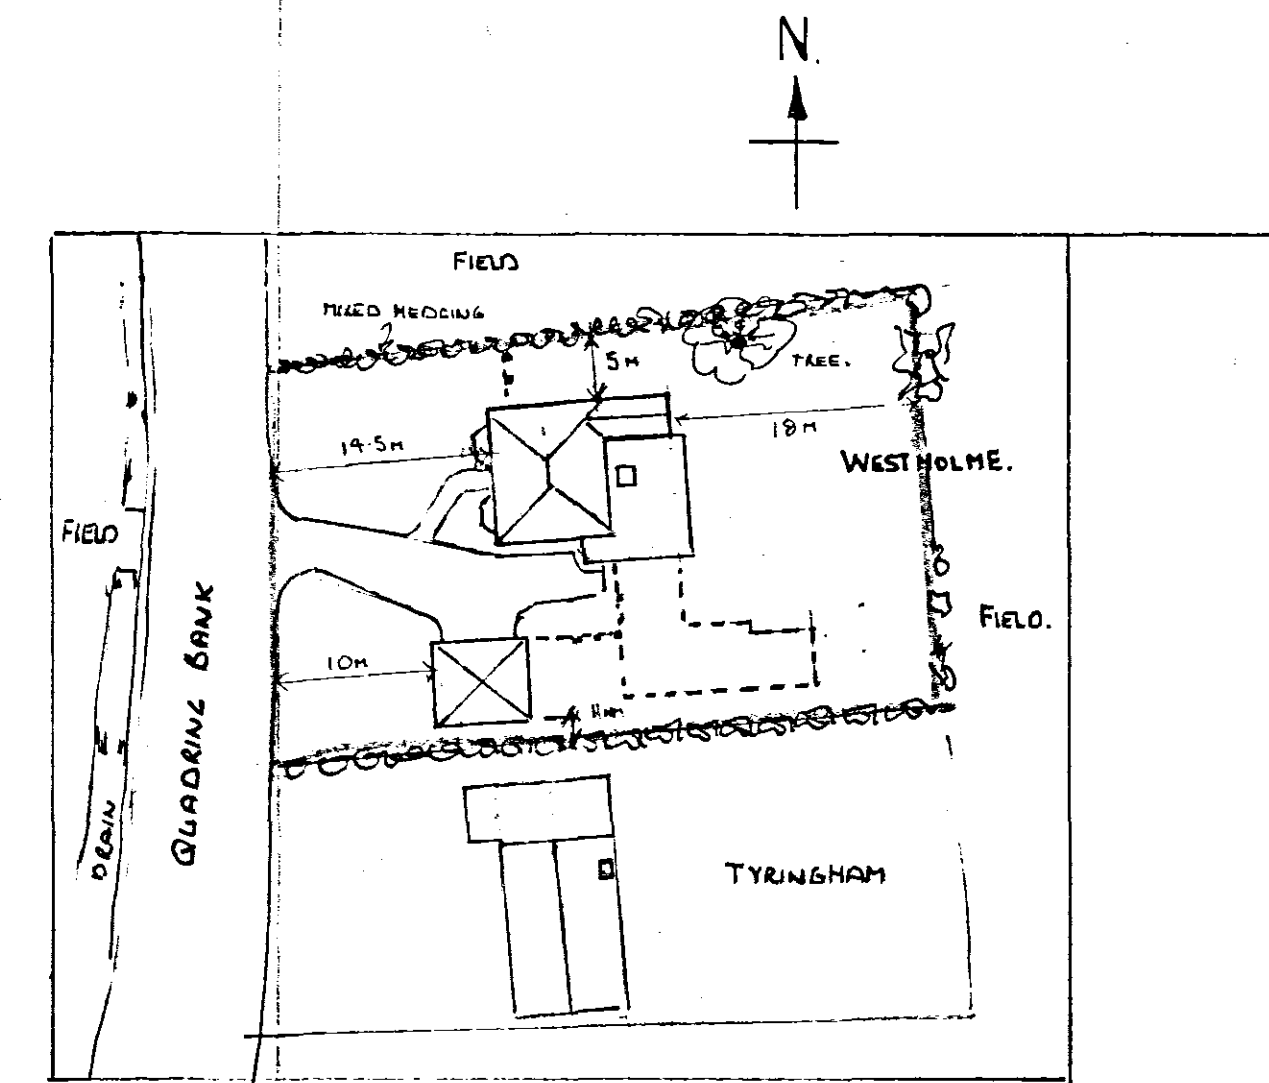


Block Plan 1:500

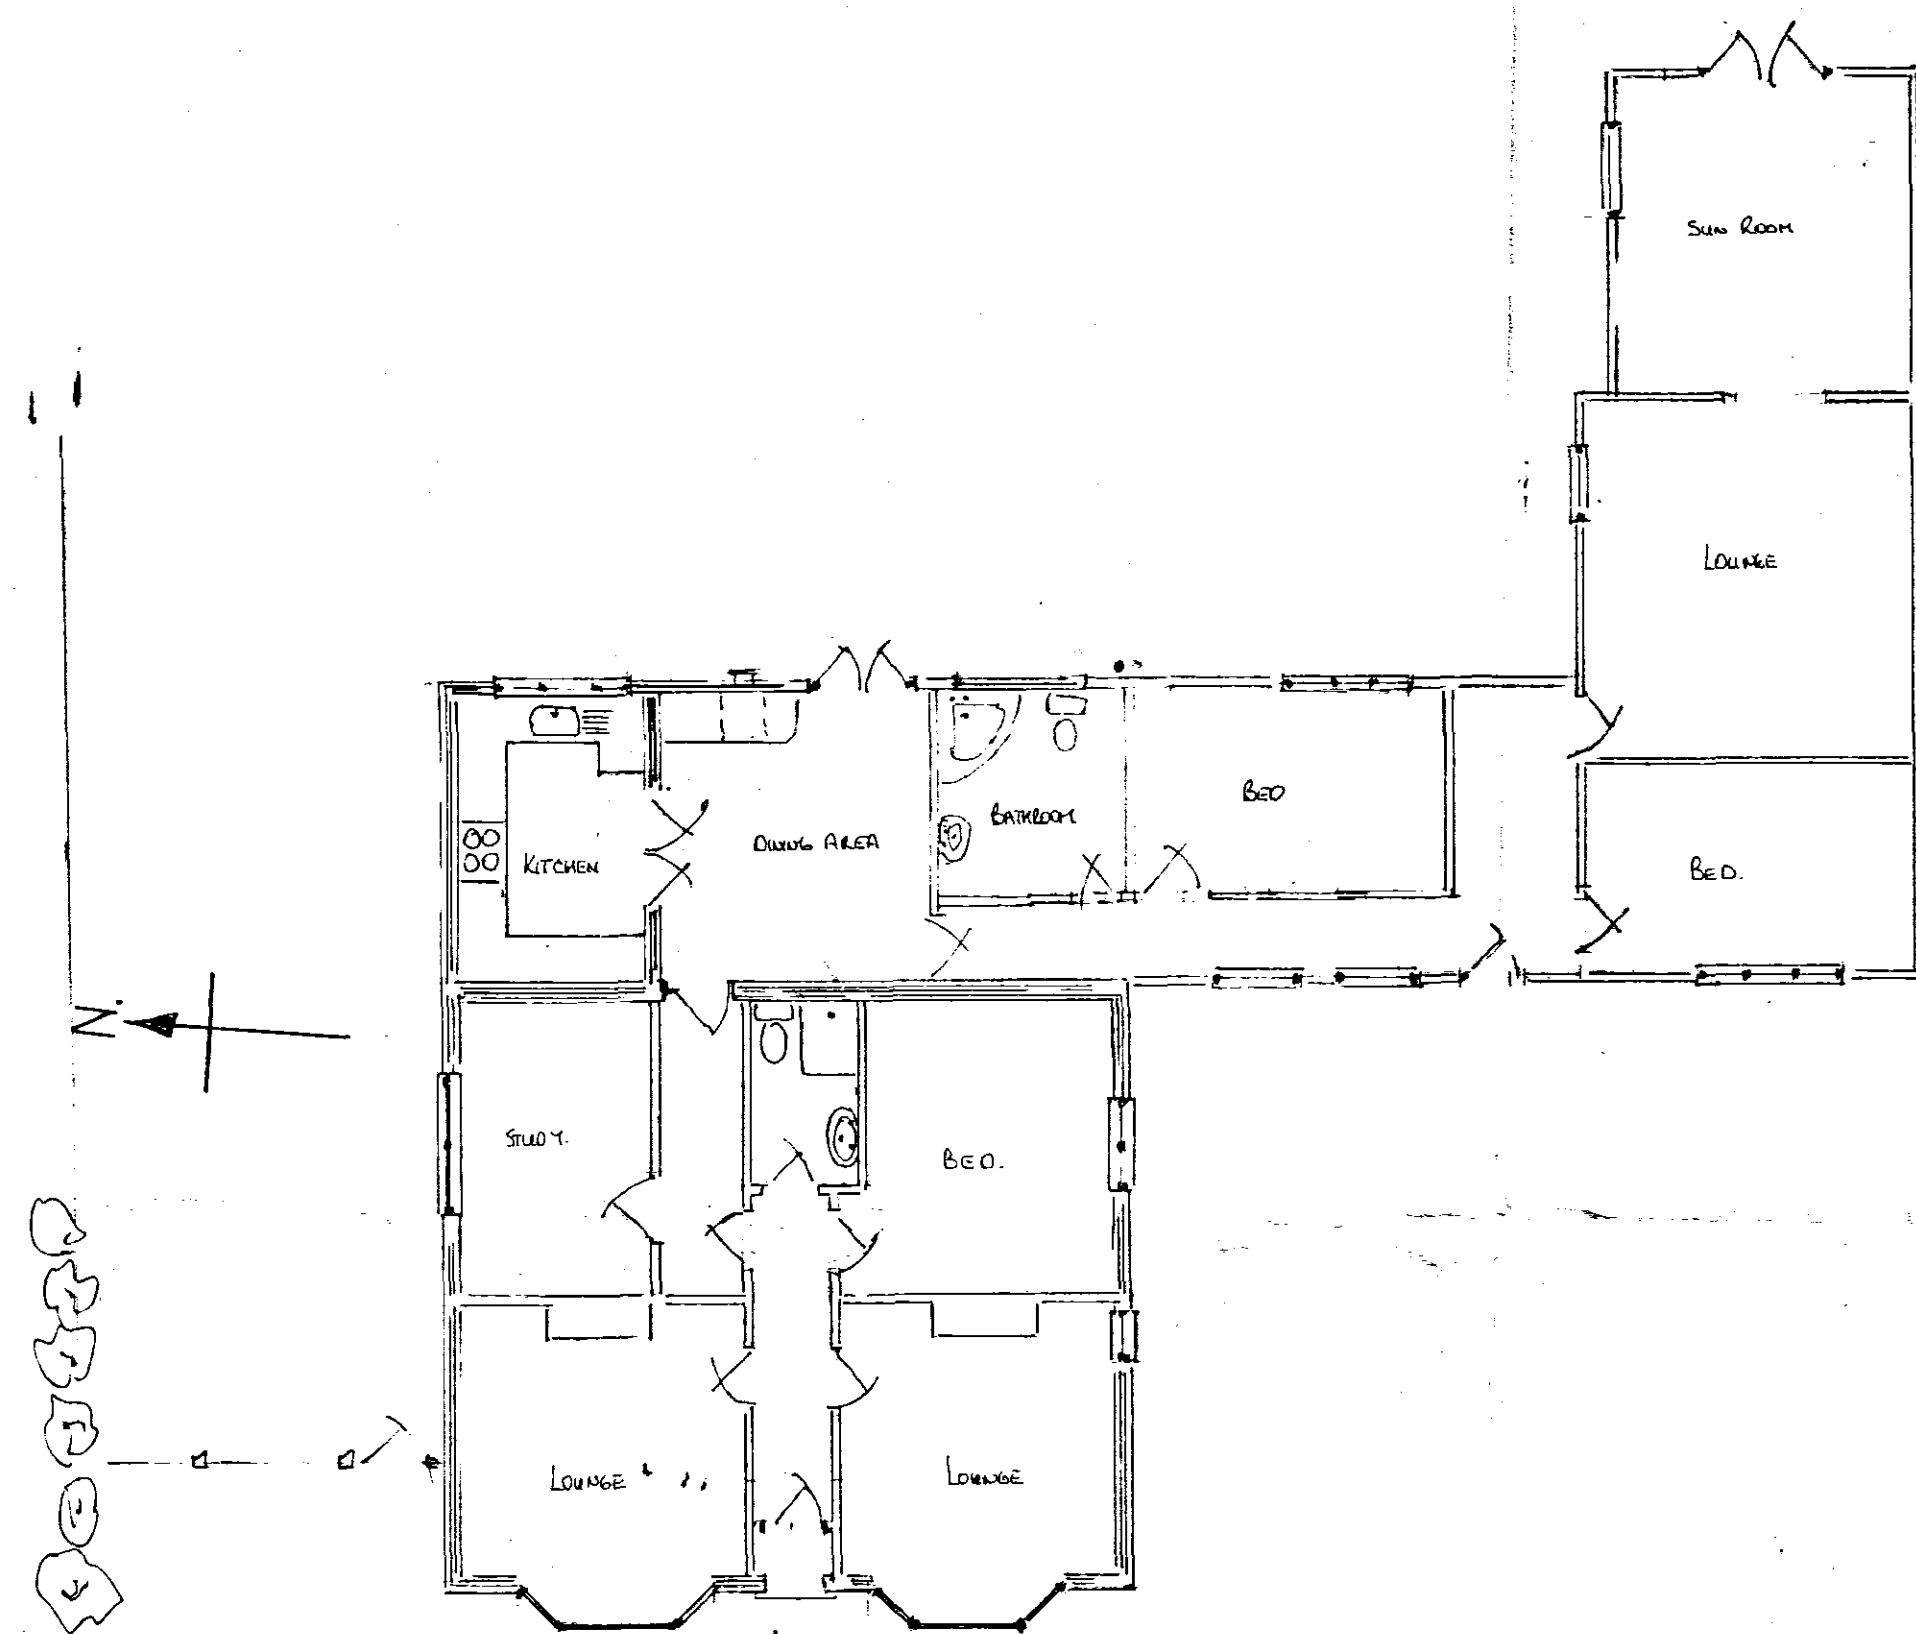


existing floor layout.

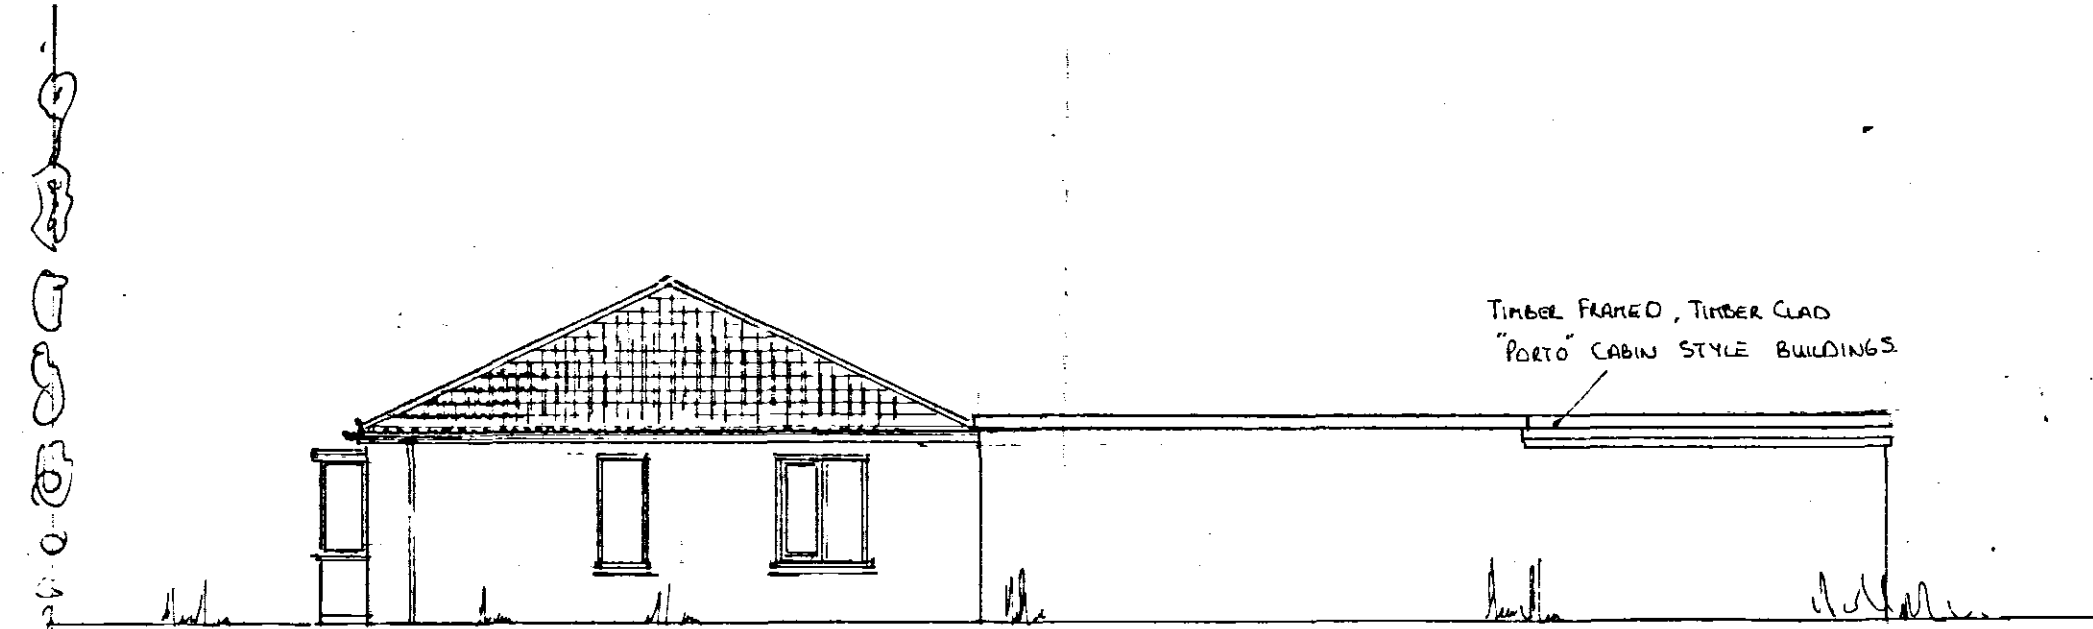


side elevation to Tyingham.

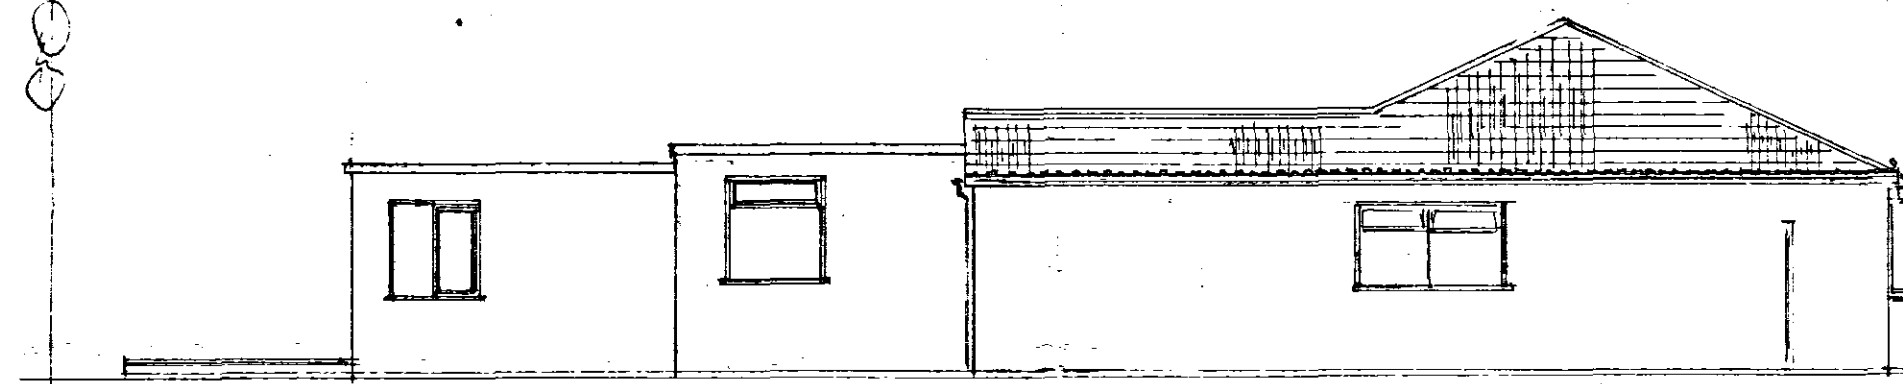


north facing to open fields

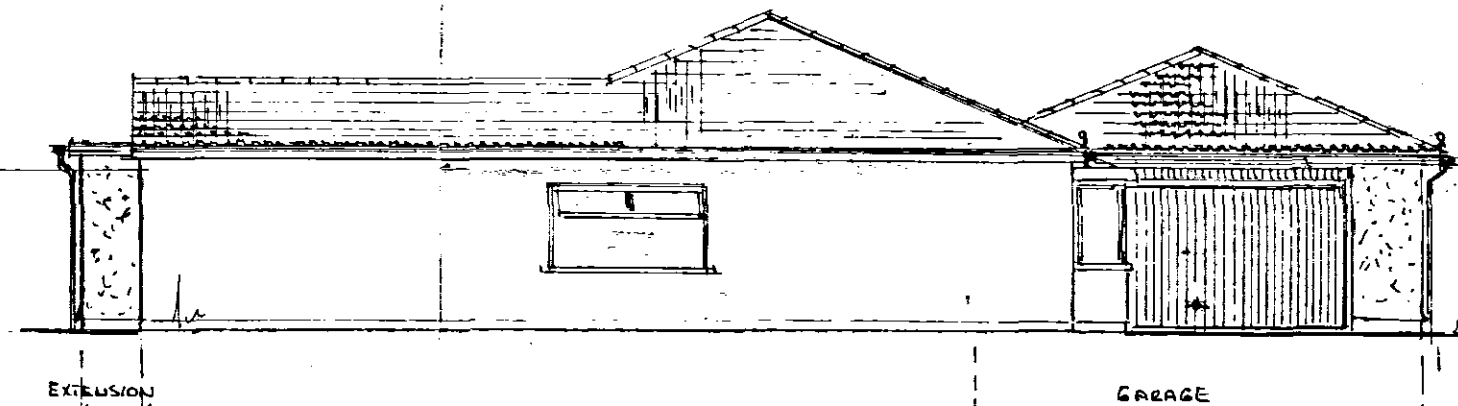


north facing elevation

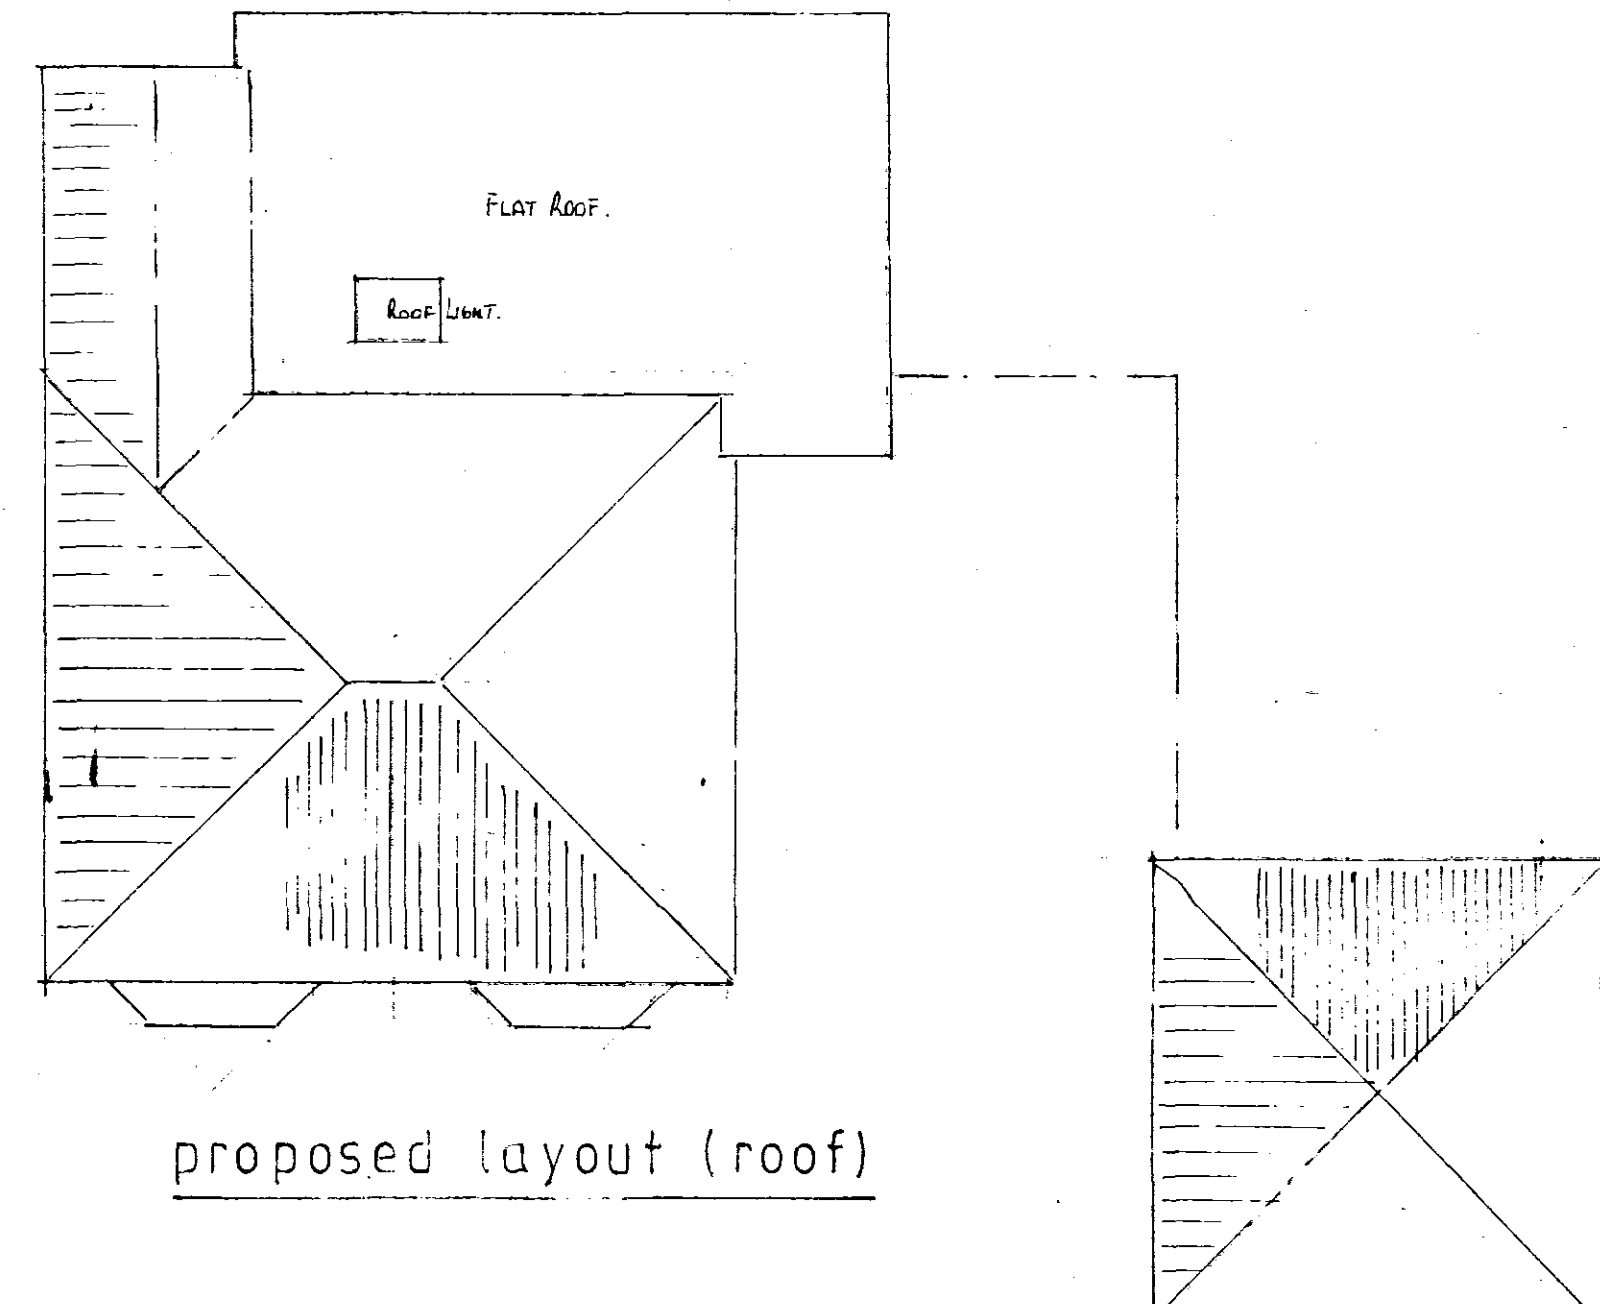


proposed layout (roof)

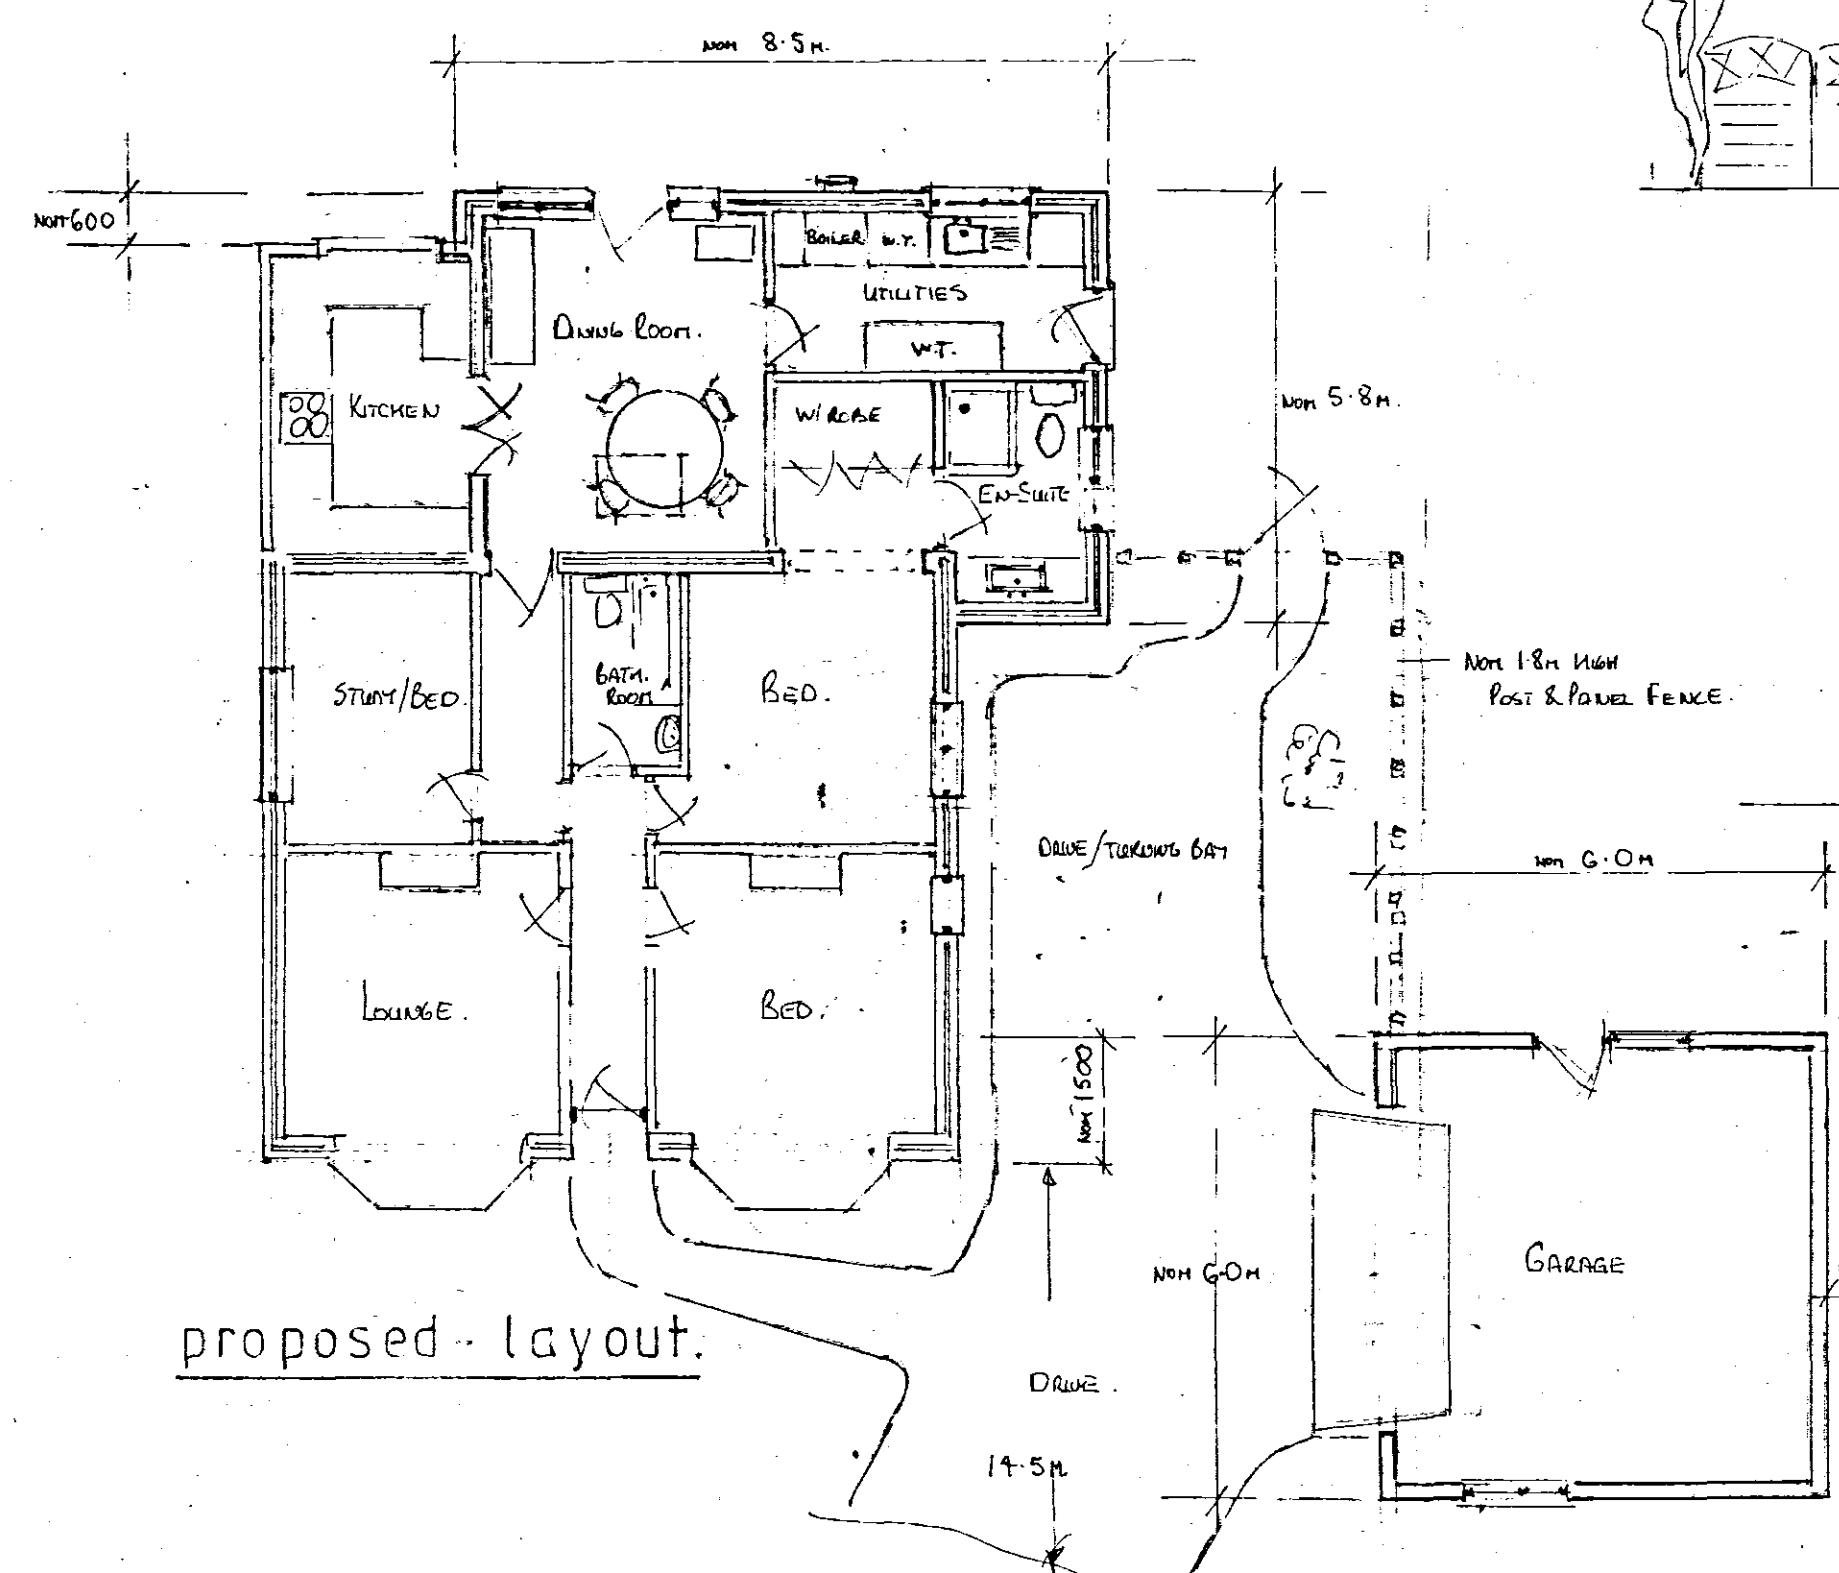


proposed layout.

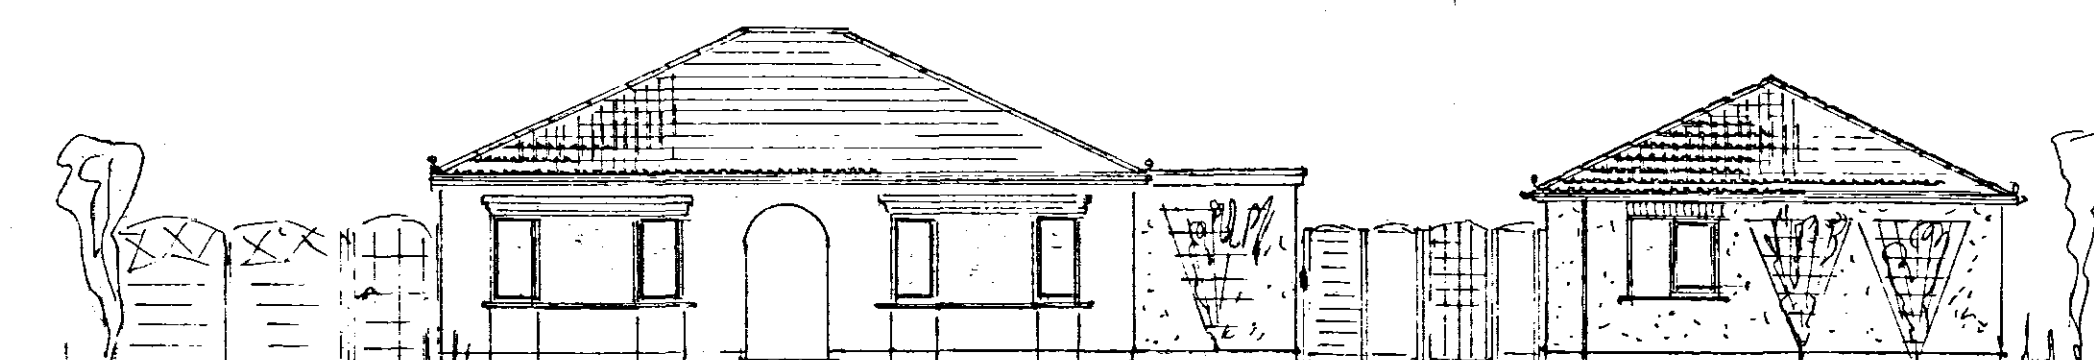

proposed elevation to Quadring Bank.

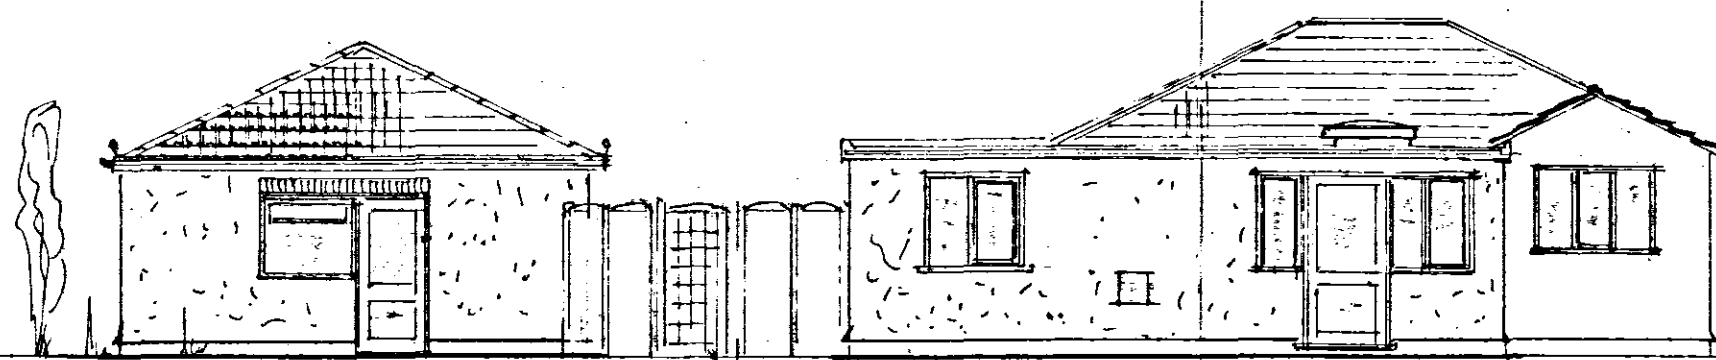

rear elevation

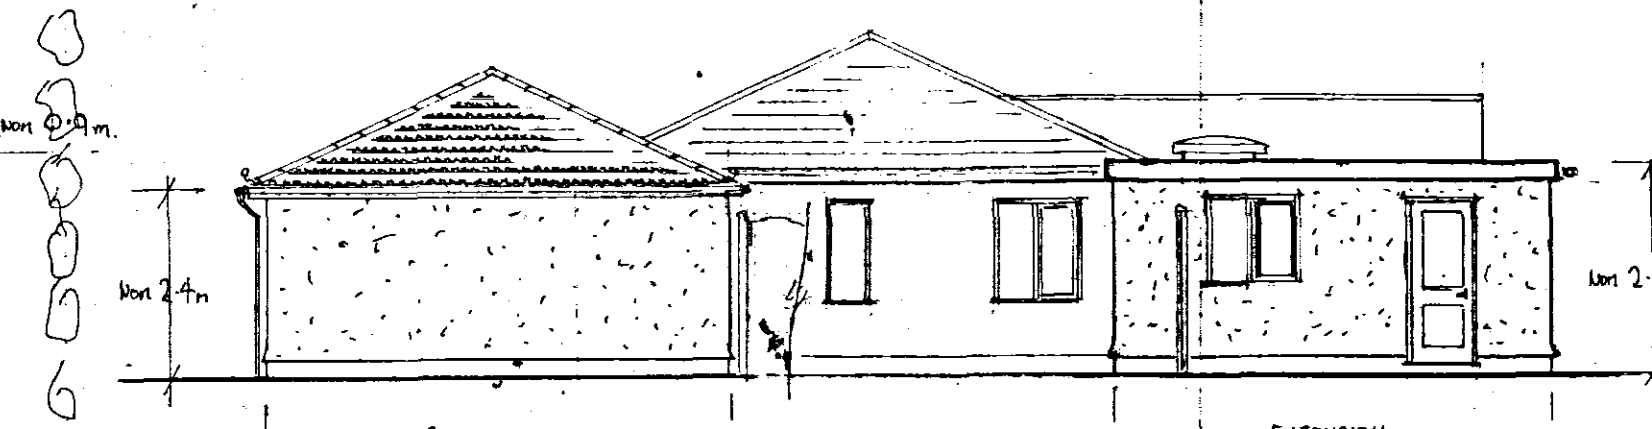

side elevation

- ROOF: STANDARD PATTERN CONC. ROOF TILES (GREEN)
- WALLS: SMOOTH RENDER PAINTED, CREAM.
- WINDOWS & DOORS: WHITE UPVC UNITS (TO MATCH EXISTING)
- GARAGE DOOR: METAL VERTICAL PATTERN PAINTED WHITE
- RAILINGS: SQUARE PROFILE UPVC WHITE.
- FENCES & SOPS: WHITE UPVC SECTIONS.
- FLAT ROOF: FIBRE GLASS SYSTEM LIGHT GREY.

SHDC
Planning & Development
- 3 JUN 2008
Ref: 0655/08

DETERMINED PLAN