PROPOSED BEDROOM EXTENSION AT 'KINGFISHER' WATER GATE QUADRING FOR MR + MRS S. STANLEY. DATE - MAY 2002.

Note: See separate plan for site plan and Section AA. Consult building regulation specification for constructional details e.t.c.

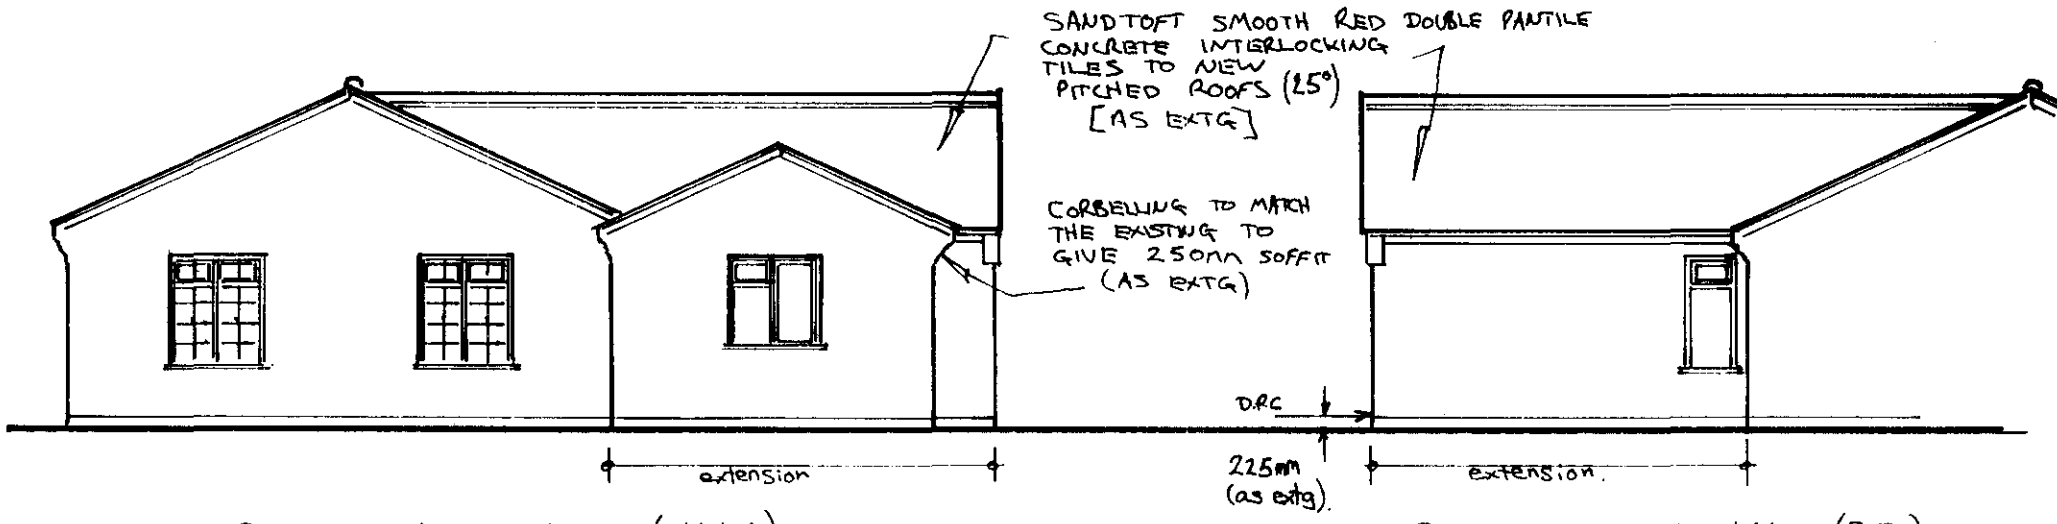

SIDE ELEVATION - 1:100 (N.W.)

SIDE ELEVATION - 1:100 (S.E.)

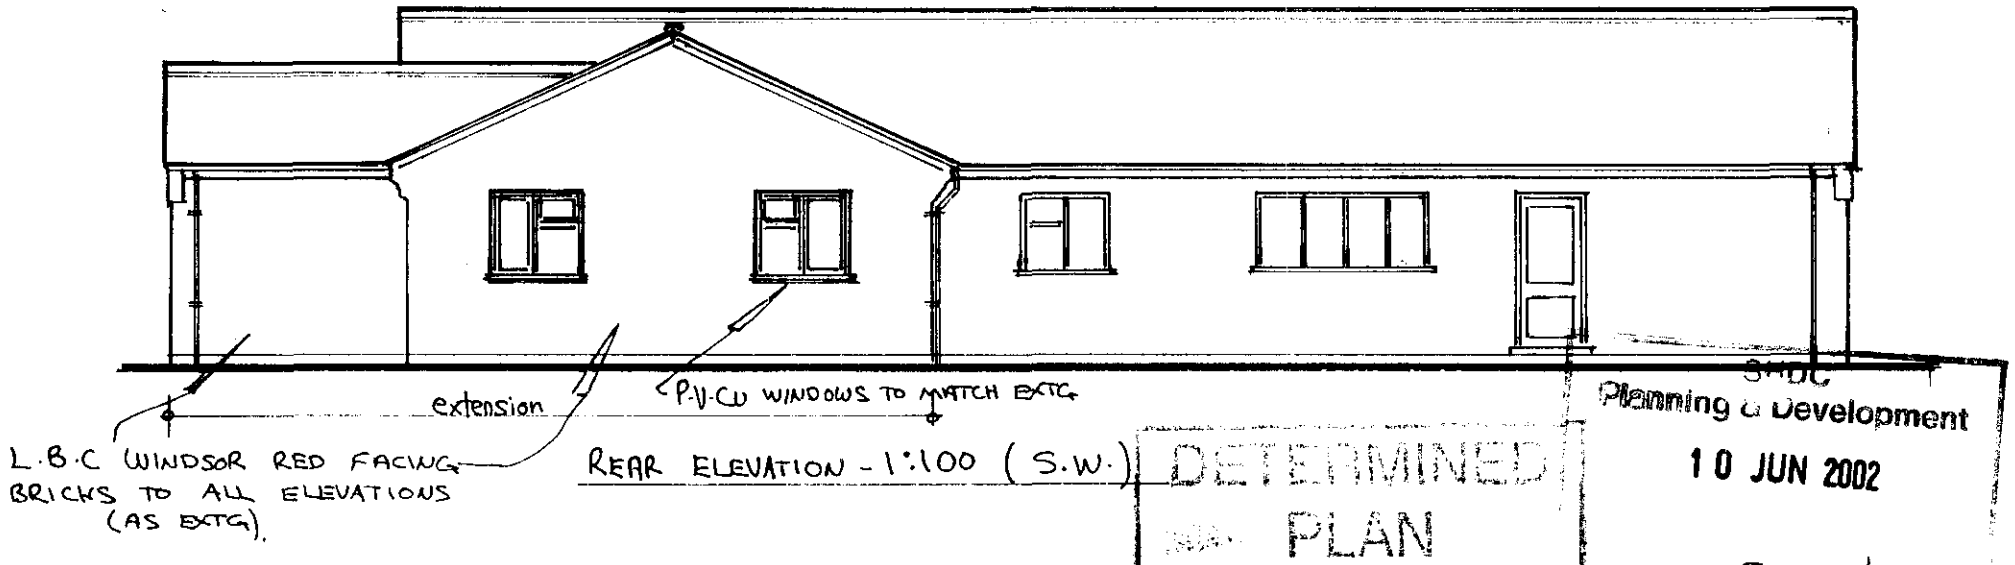

REAR ELEVATION - 1:100 (S.W.)

FRONT ELEVATION - 1:100 (N.E.)

DETERMINED
NO. PLAN
Planning & Development
10 JUN 2002
0664/02

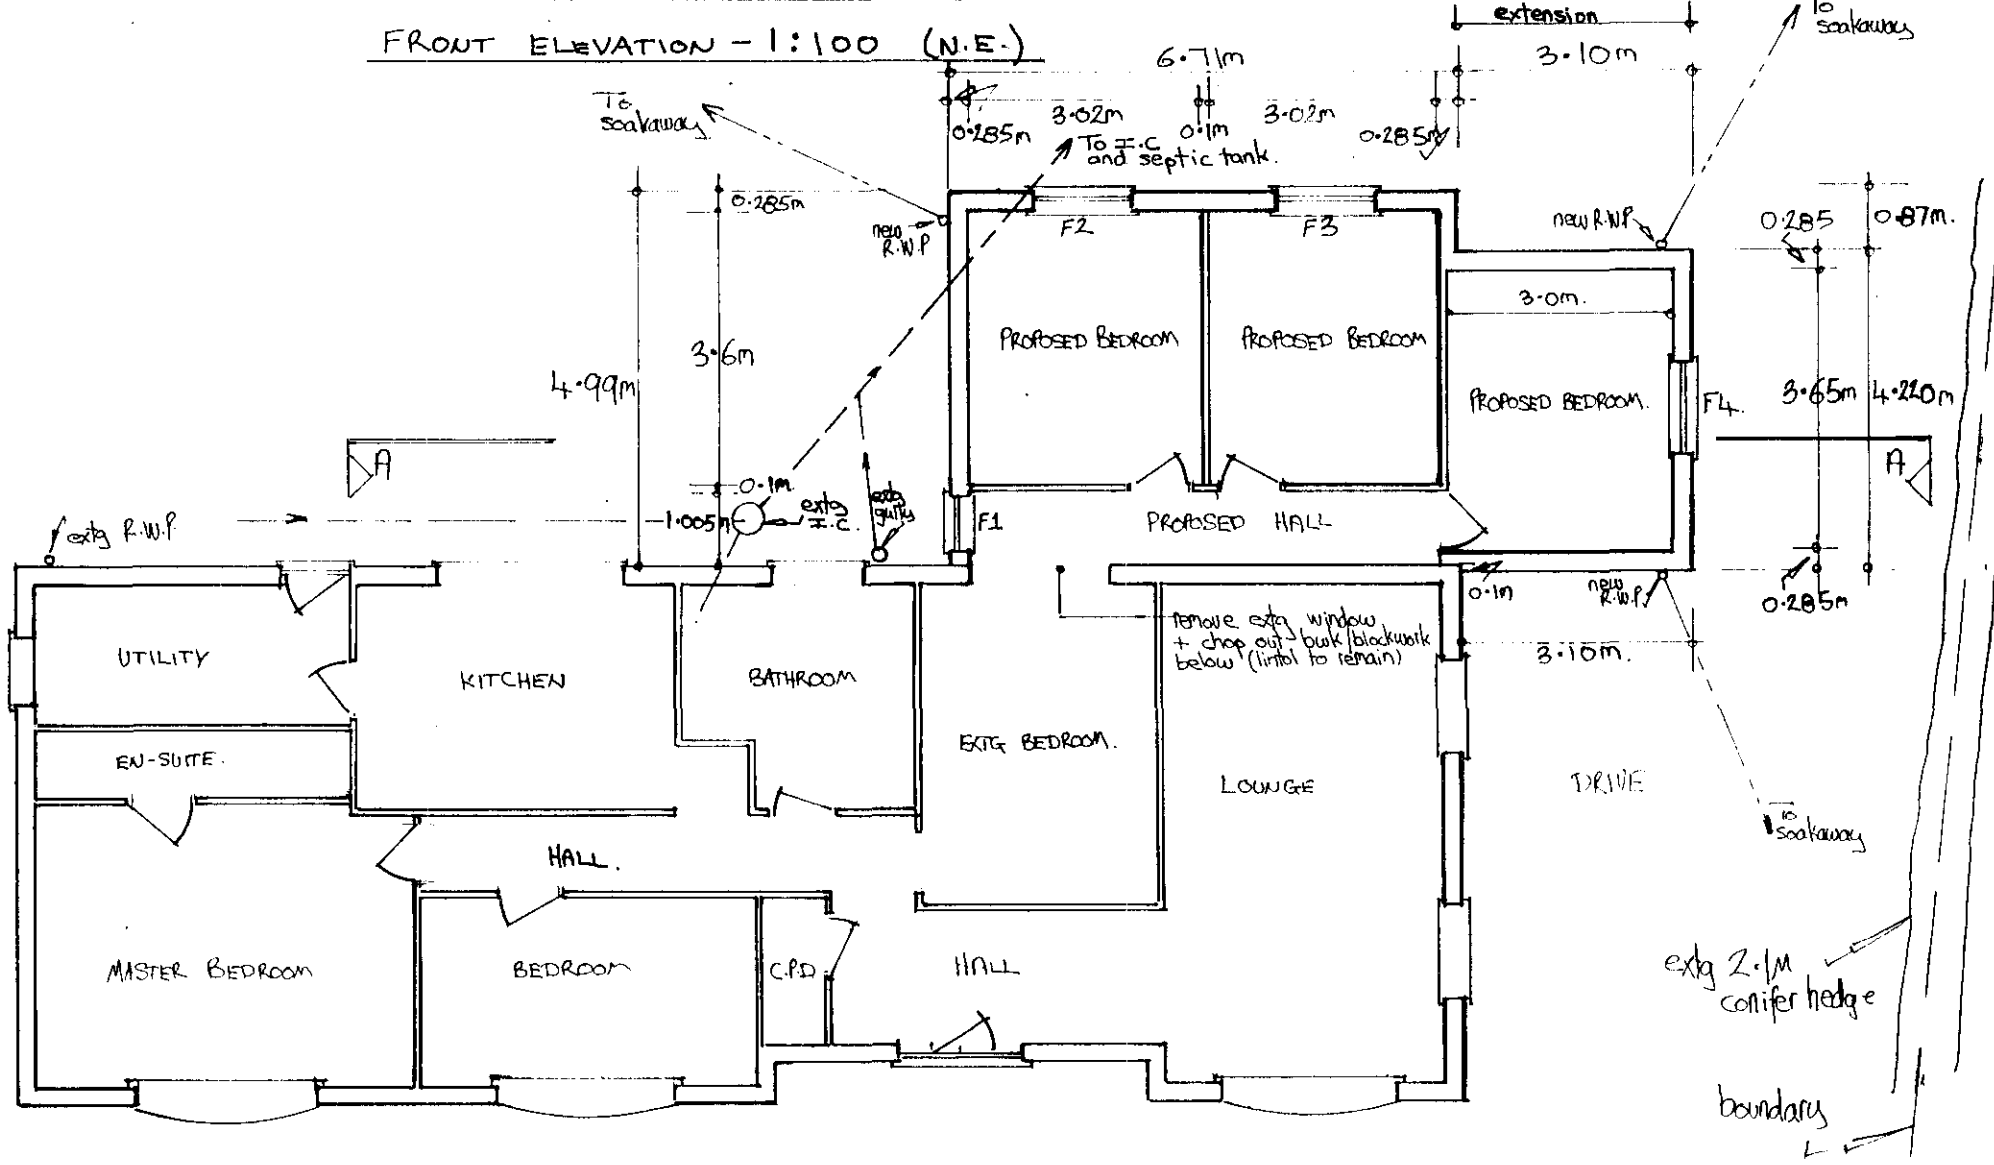

GROUND FLOOR LAYOUT - 1:100.

PROPOSED BEDROOM EXTENSION AT 'KINGFISHER' WATERGATE QUADRING
FOR MR + MRS. S. STANLEY. DATE - MAY 2002

Site Plan
1:500.

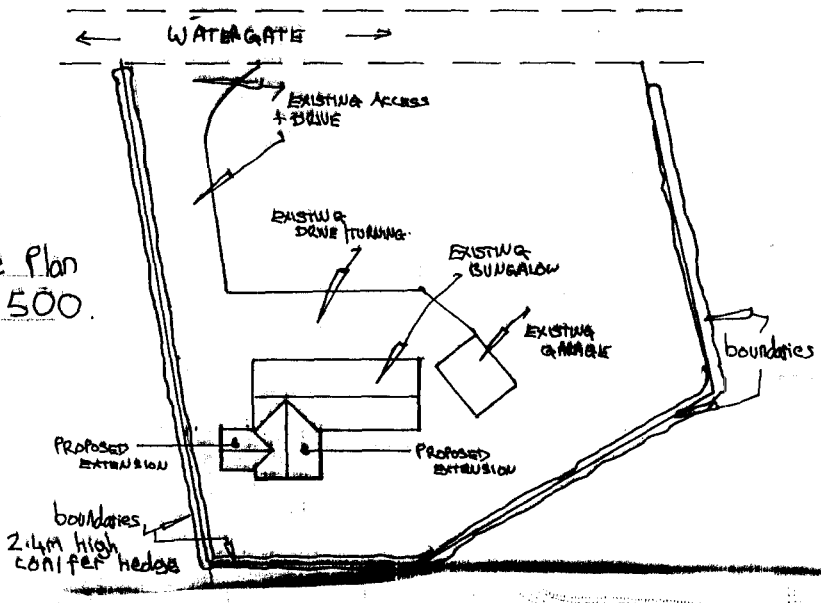

10 JUN 2002
velopment

