
,5 of 5.


SOUTH HOLLAND DISTRICT COUNCIL

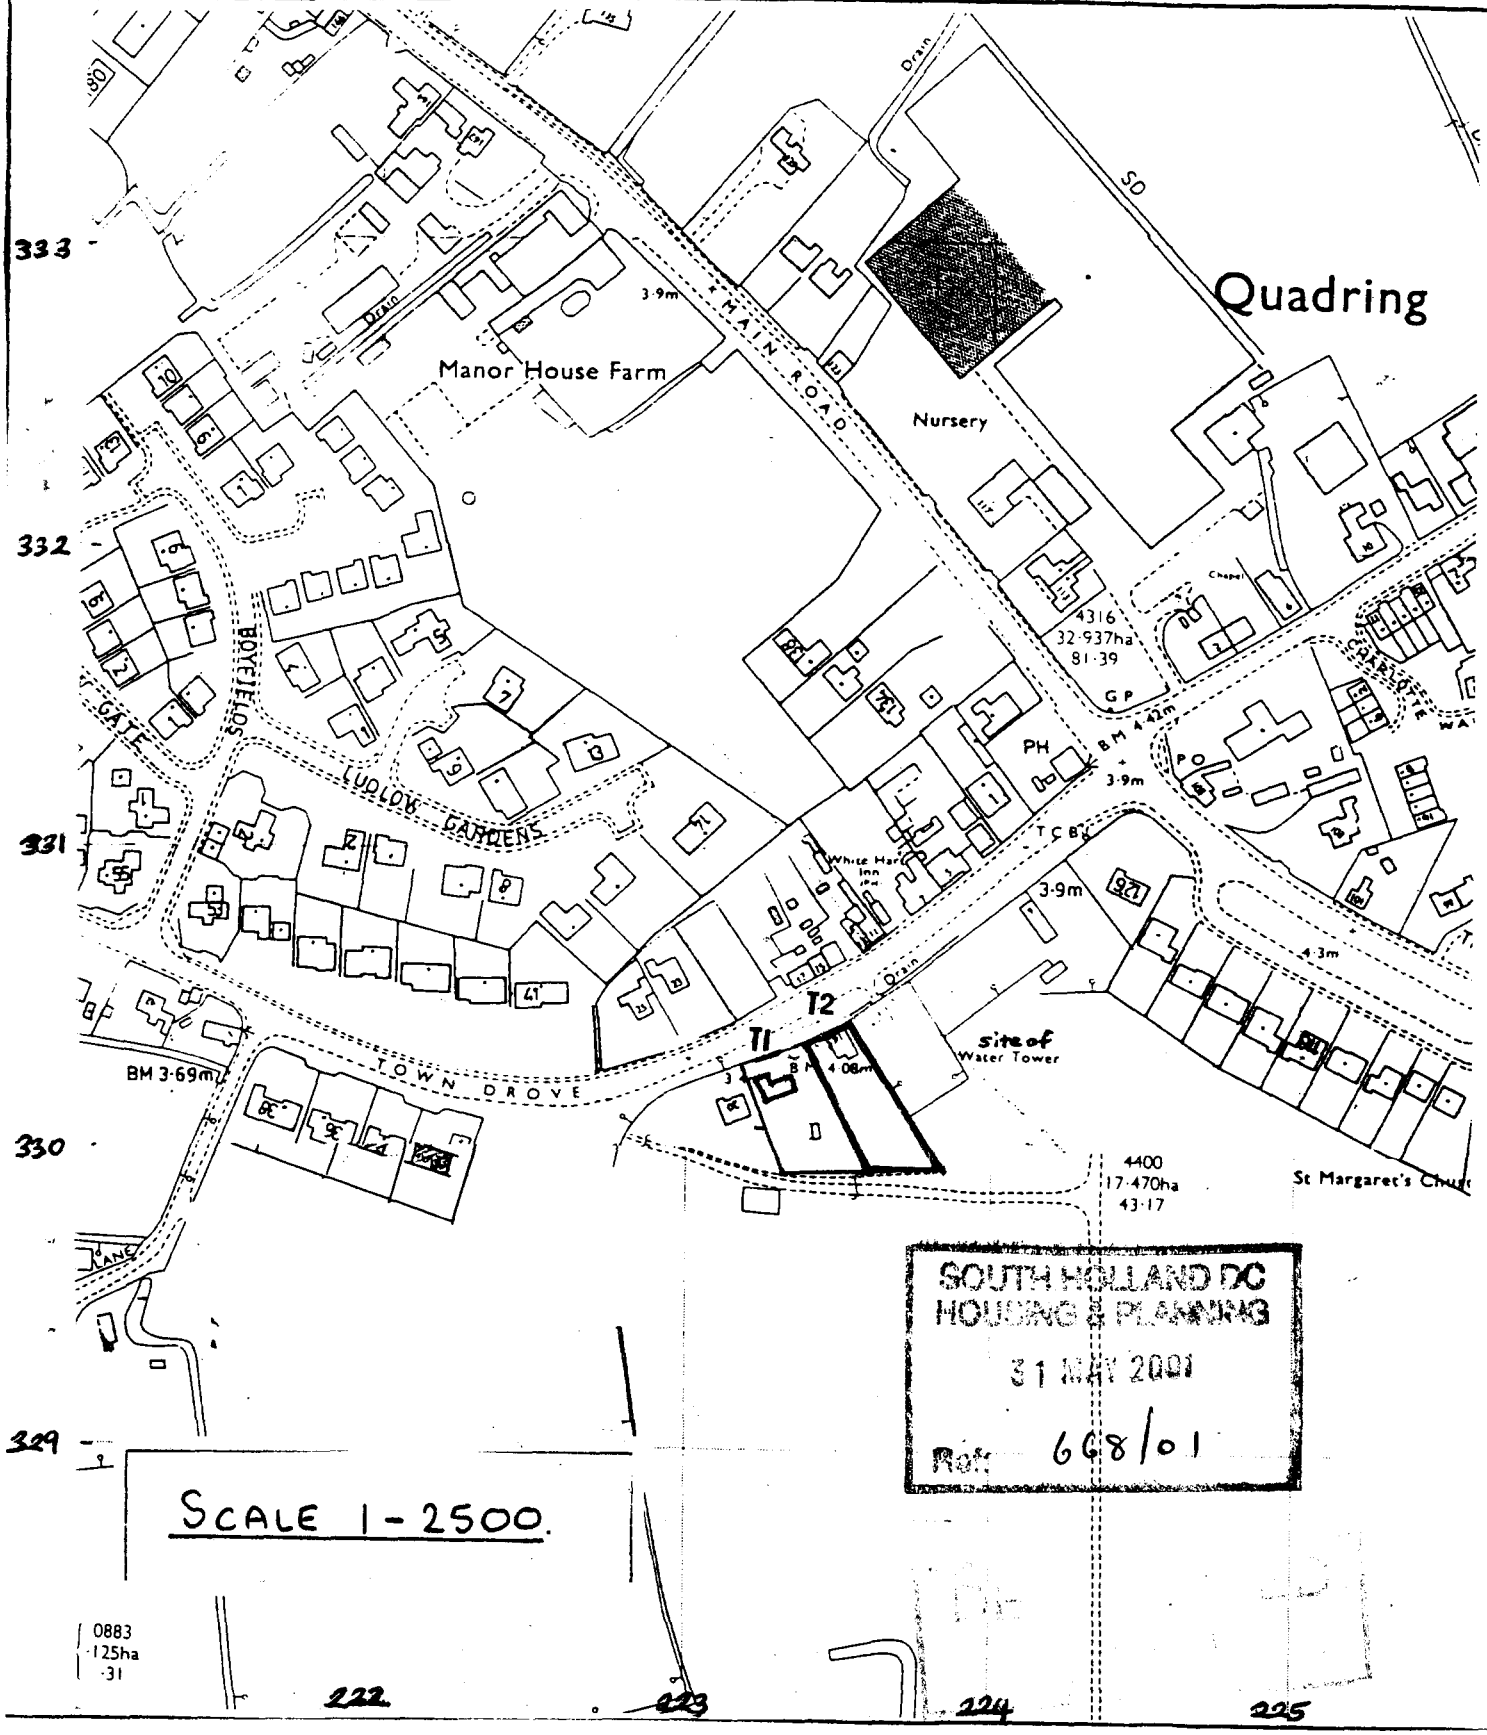

SOUTH HOLLAND DC
HOUSING & PLANNING
31 MAY 2001
Ref: 668/01

SCALE 1-2500.


0883
·125ha
·31

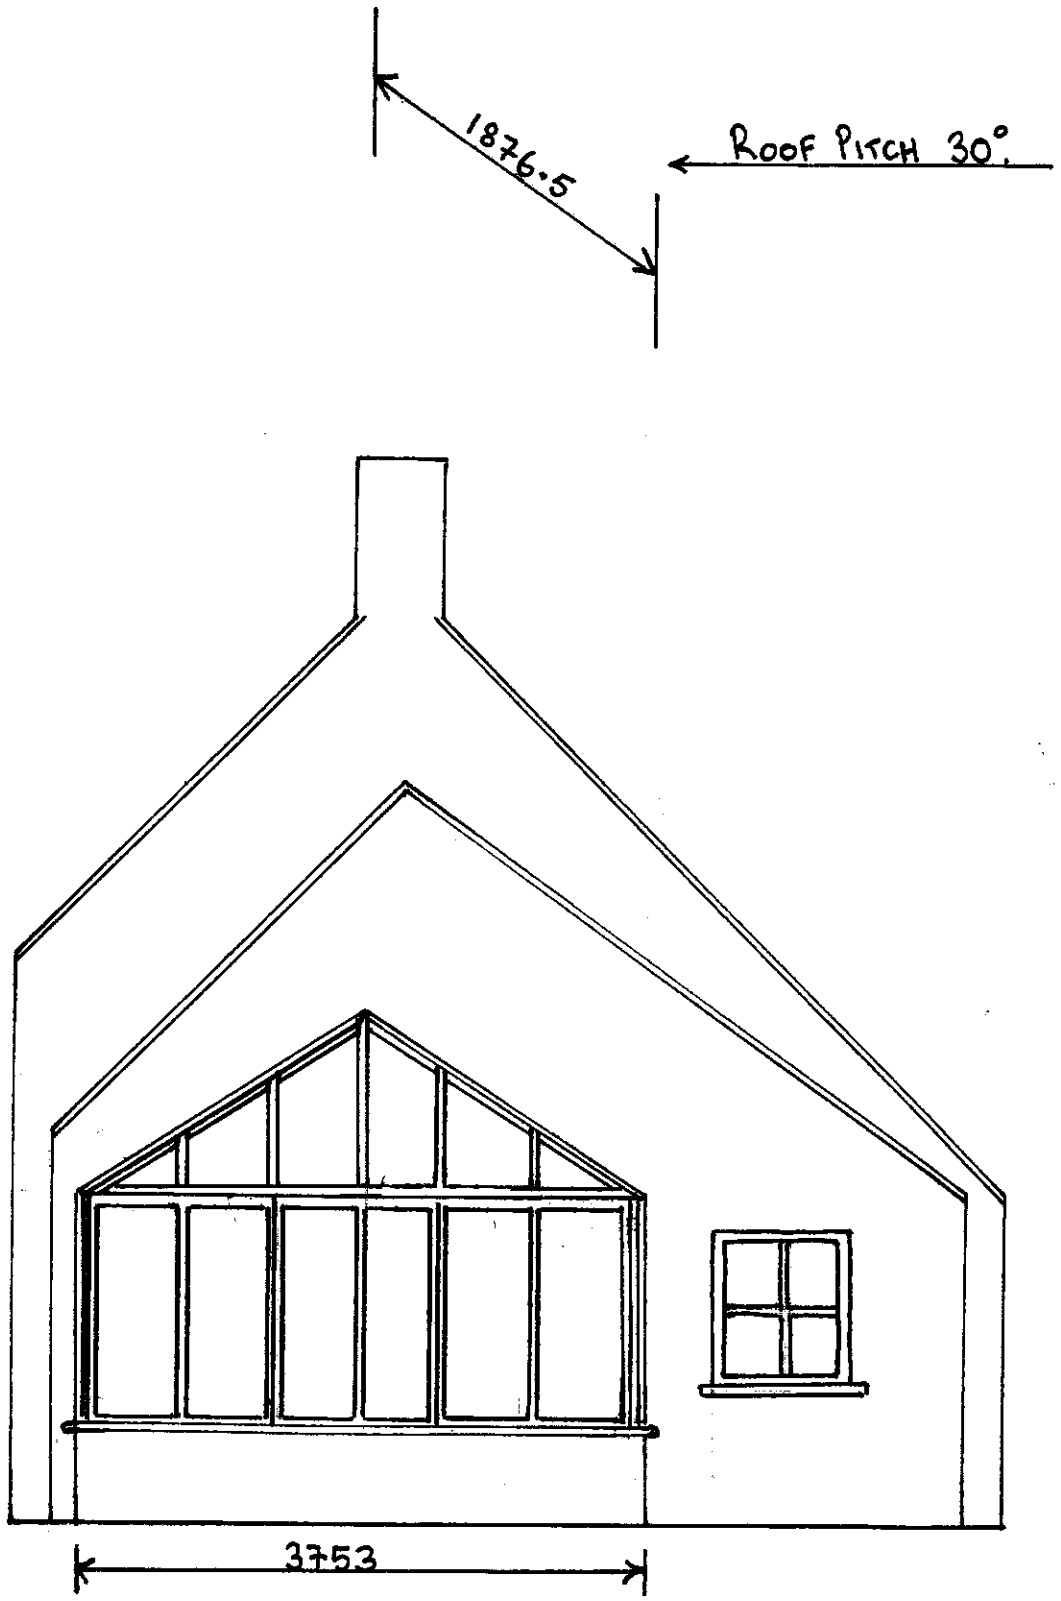

NORTH (END) ELEVATION.

SCALE 1-50

31 JAN 2001
Ref: 668/01

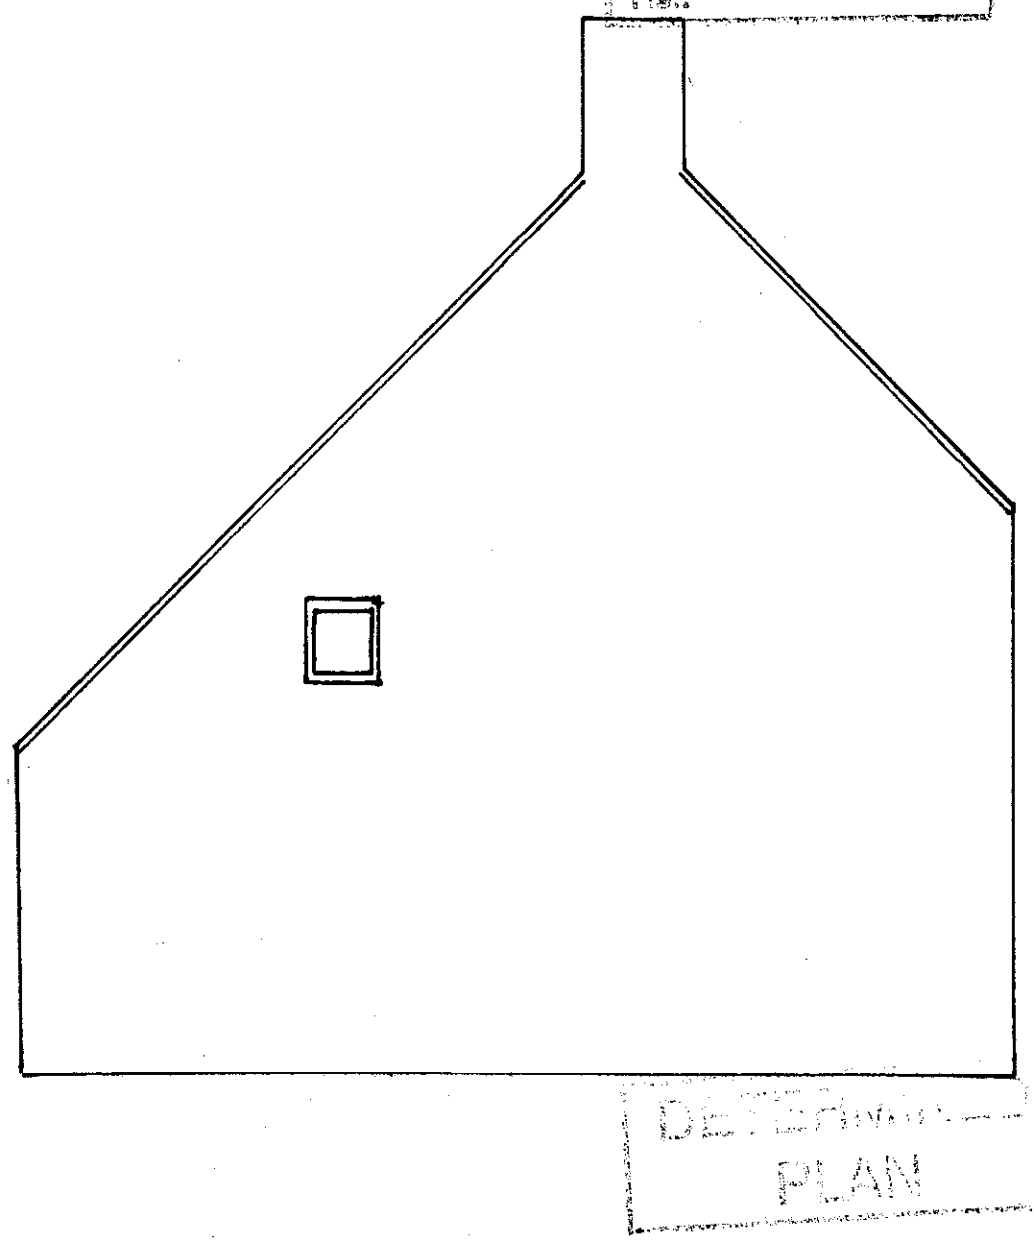

DEVELOPMENT
PLAN


SOUTH (END) ELEVATION.

15.05.01

BACK ELEVATION. (EAST)

SCALE 1-50

668/01

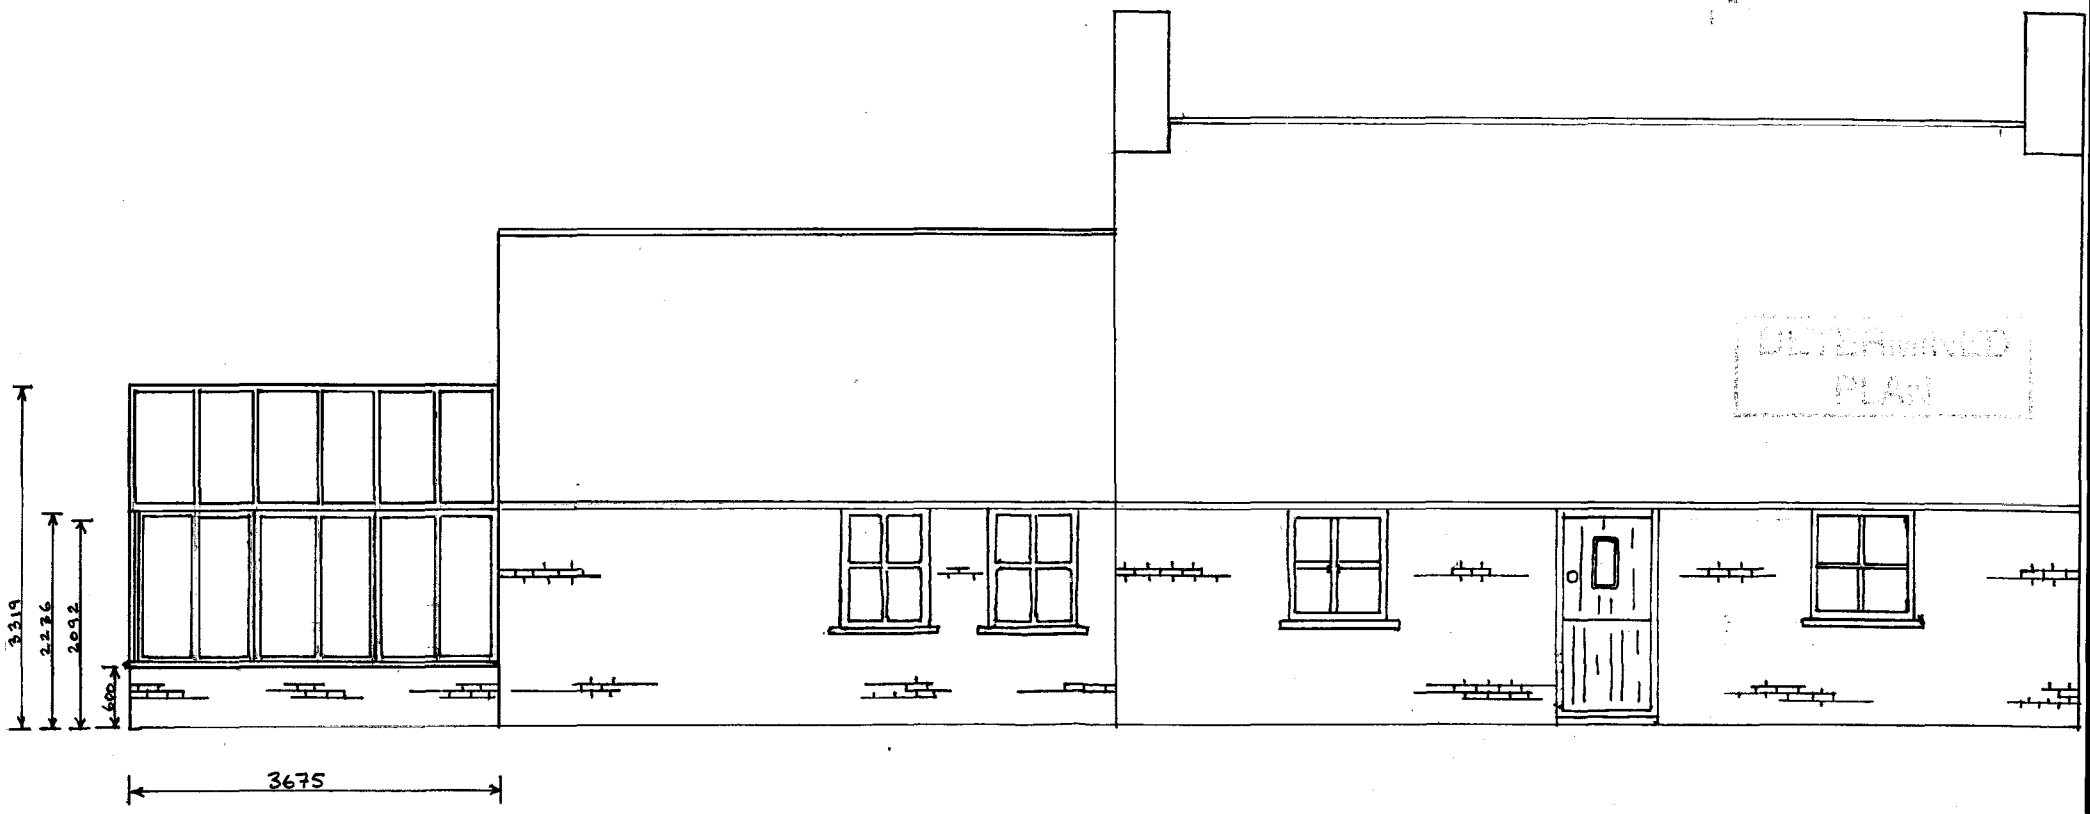

15·05·01

FRONT ELEVATION. (WEST)

SCALE 1-50


SOUTH HOLLAND DC
HOUSING DEPARTMENT
31 MAY 2001
668/01



ALL DIMENSIONS IN MM. ALL HEIGHTS (OF CONSERVATORY) FROM DPC LEVEL. ALL DIMENSIONS ARE EXTERNAL.

15.05.01

First Floor.

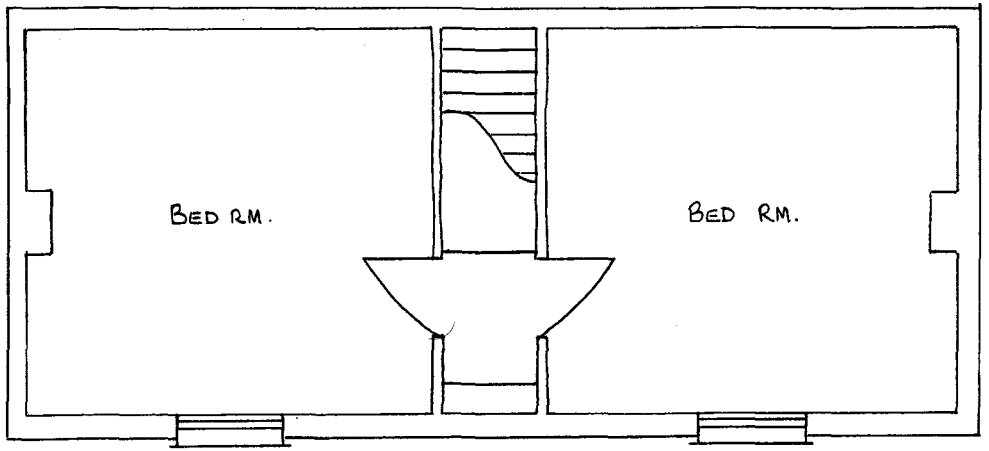


Scale: 1-50

SOUTH HOLLAND DC
HOUSING & PLANNING
31 MAY 2001
Ref: 668/01

PROPOSED EXTENSION.

REFUSED
PLAN

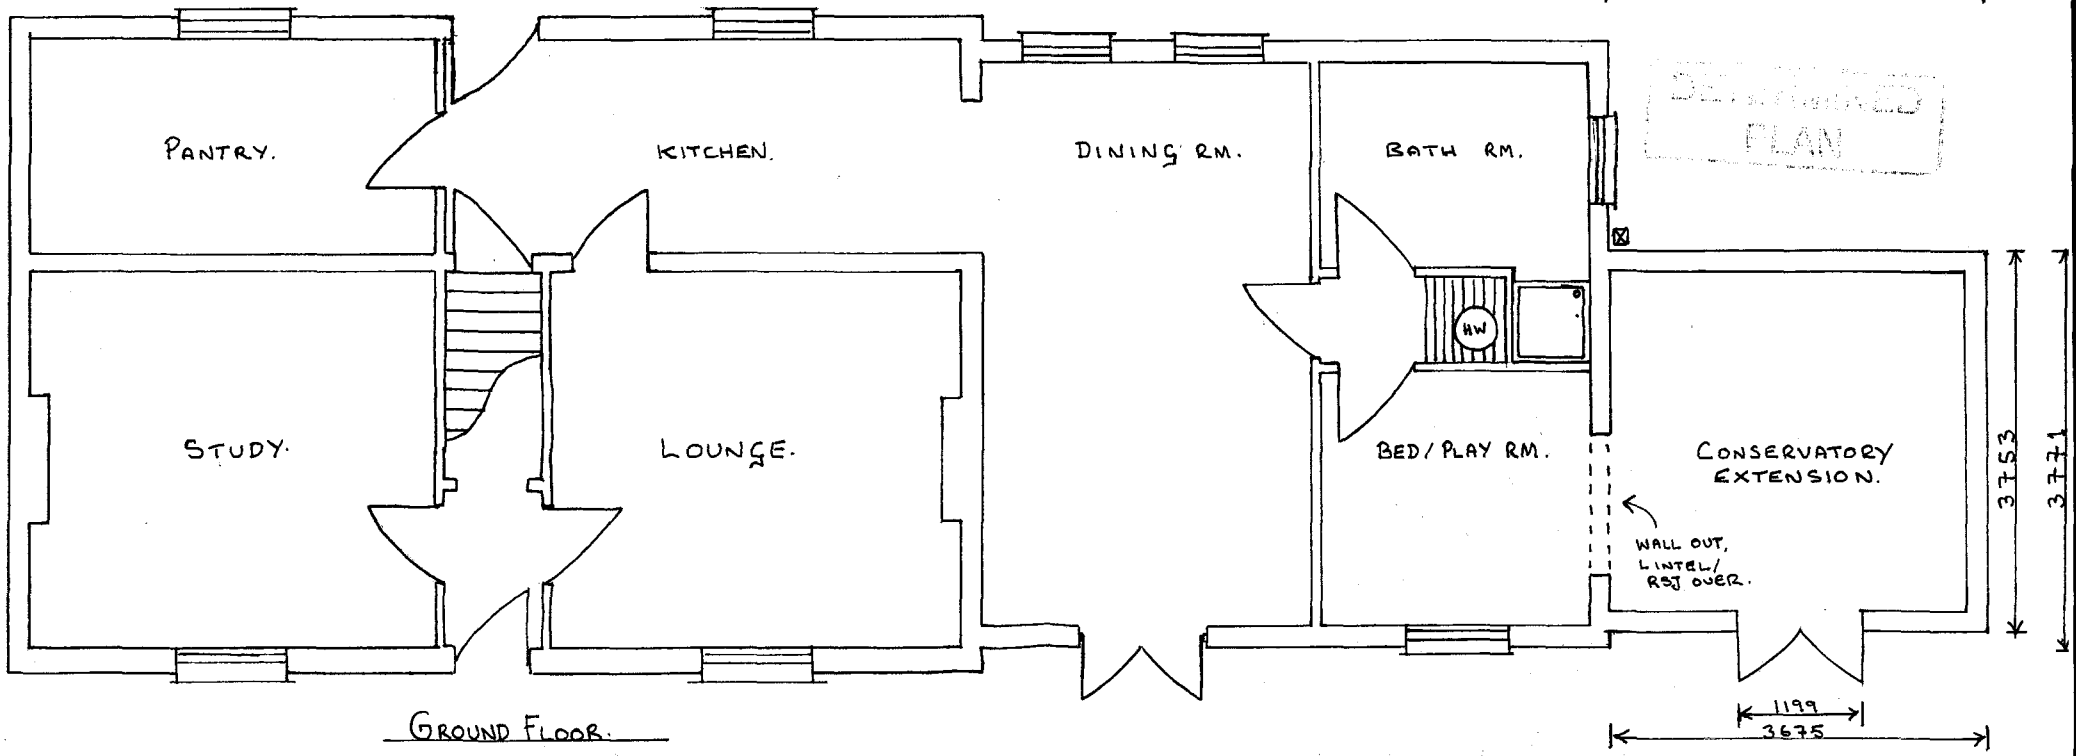

Ground Floor.