

Do not scale directly from this drawing. All discrepancies are to be brought to the attention of the Practice.
The copyright to this drawing is owned by Trevor A Clay RIBA Ltd.

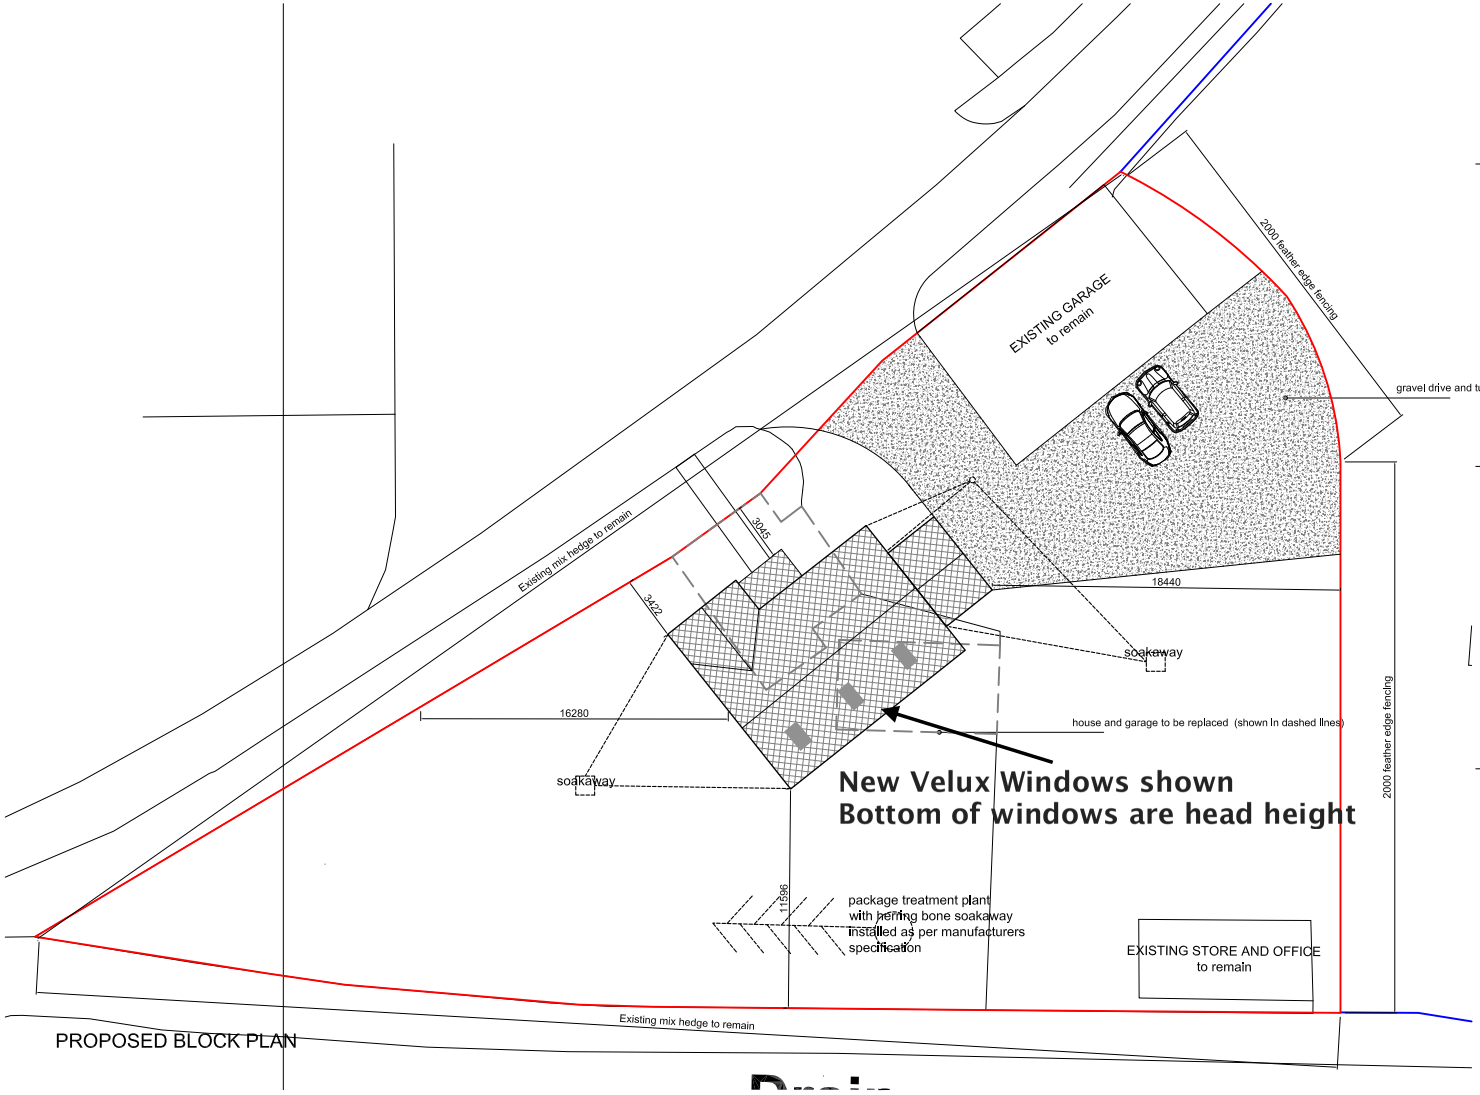

PROPOSED BLOCK PLAN

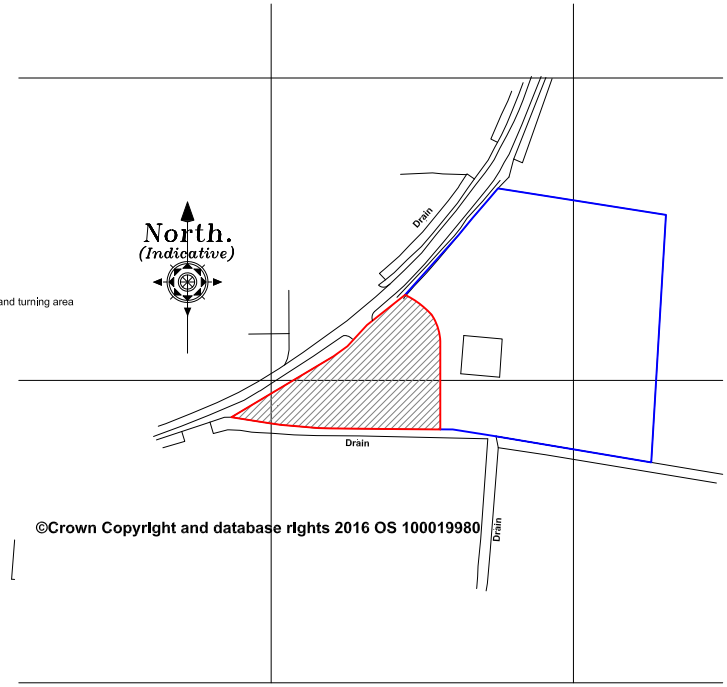

©Crown Copyright and database rights 2016 OS 100019980

523200m 523300m

LOCATION PLAN

Revision	Date	Drawn	Description

Client Steve Dobney

Project Replacement Dwelling @ White House Farm, Sarah Gate, Quadring, PE11 4QE

Drawing Planning (block and location plans)

Scale 1:200, 1:1250 @ A2 Drawn AWM Checked TAC Date 30/01/2018

Drawing No. 17/511/PA/003

Trevor A Clay RIBA Ltd, 14 Old Fendike Road, Weston Hills, Spalding, Lincs. PE126DD
01406 380027 07778 597975 trevor@tacarchitects.co.uk www.tacarchitects.co.uk