



SOUTH HOLLAND DISTRICT COUNCIL

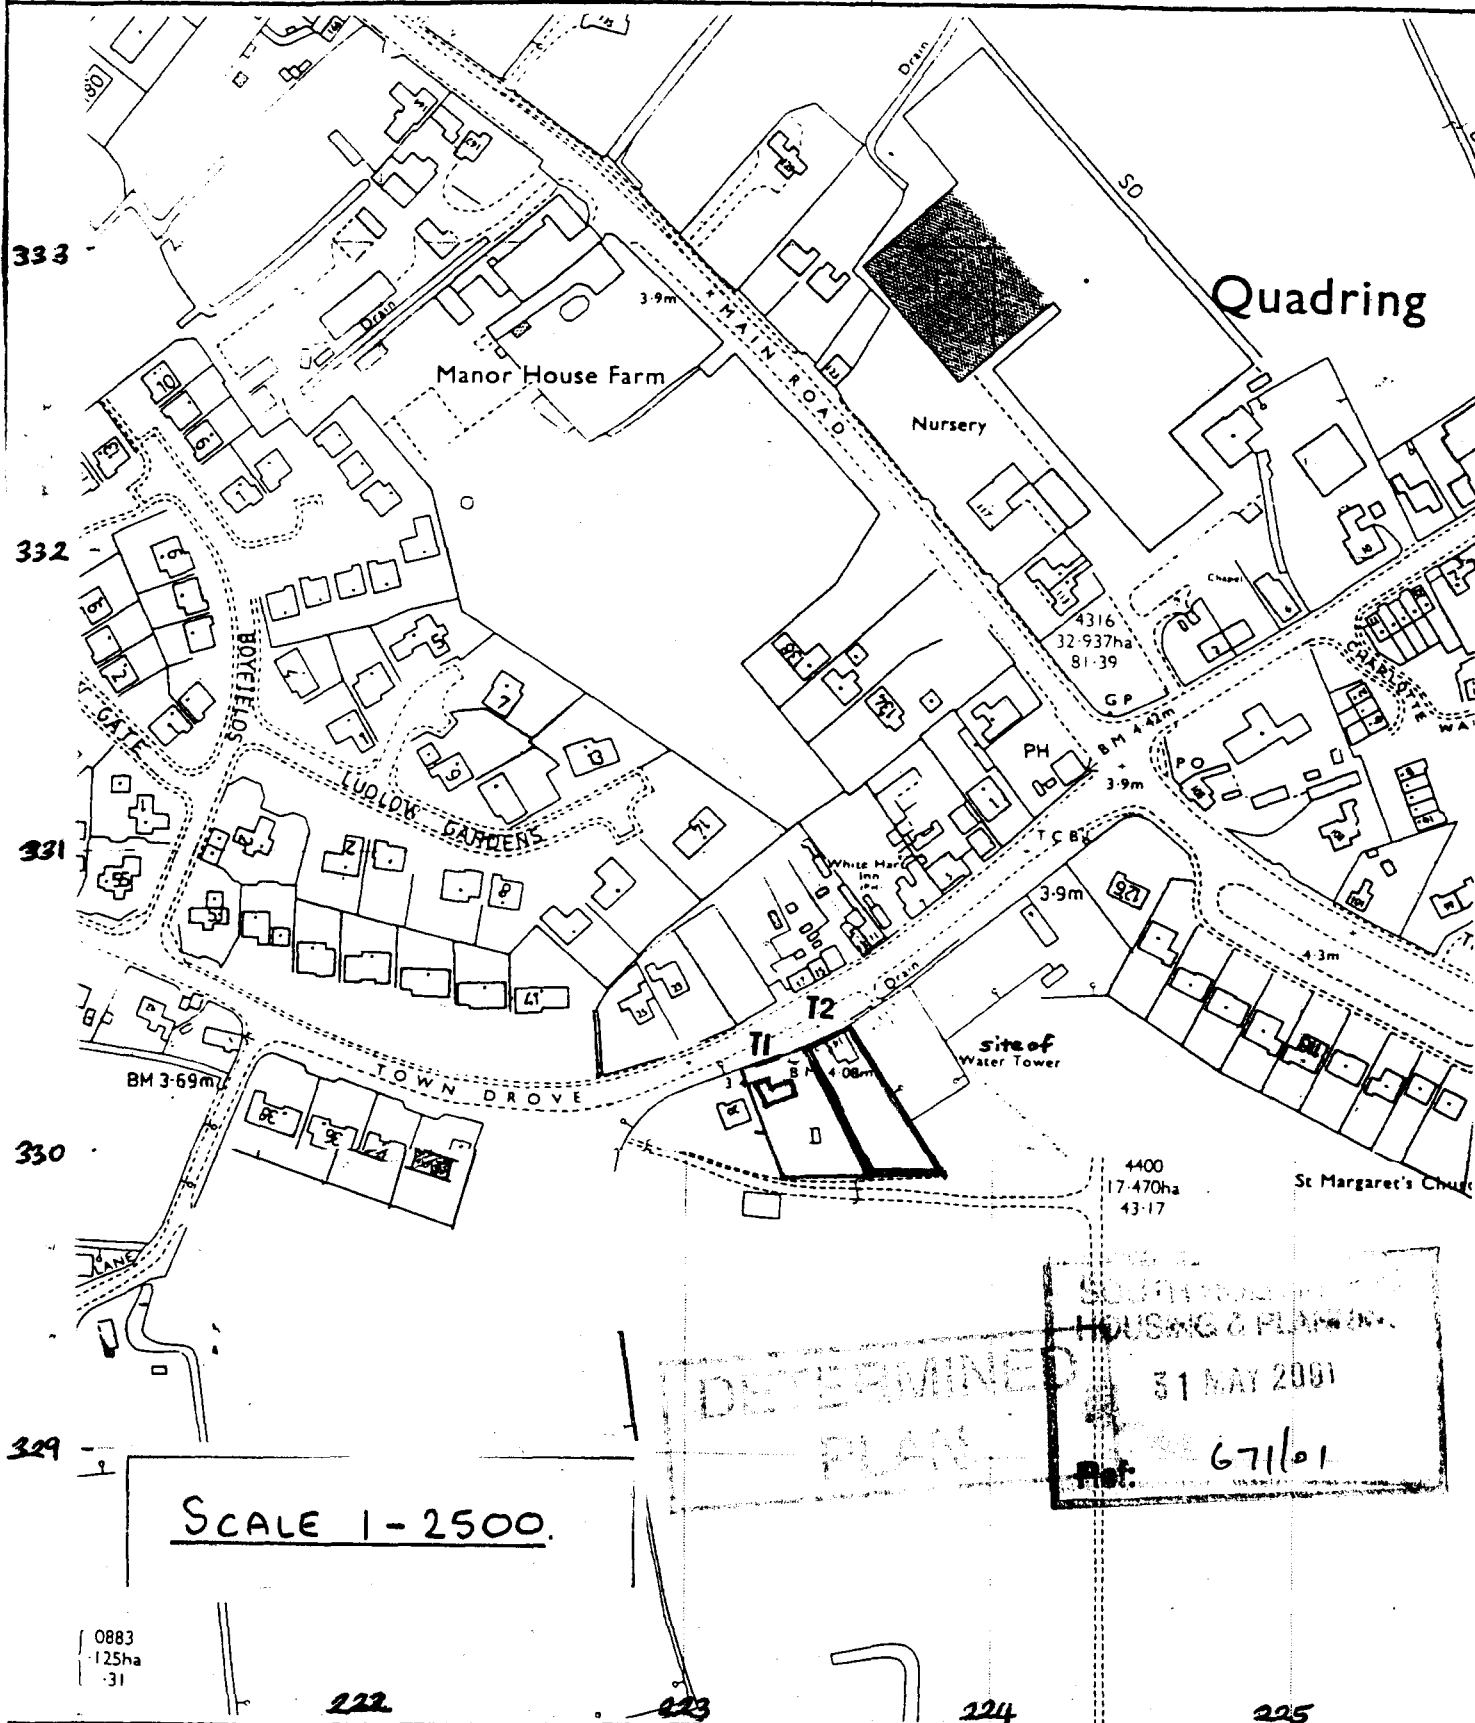


FIRST FLOOR.

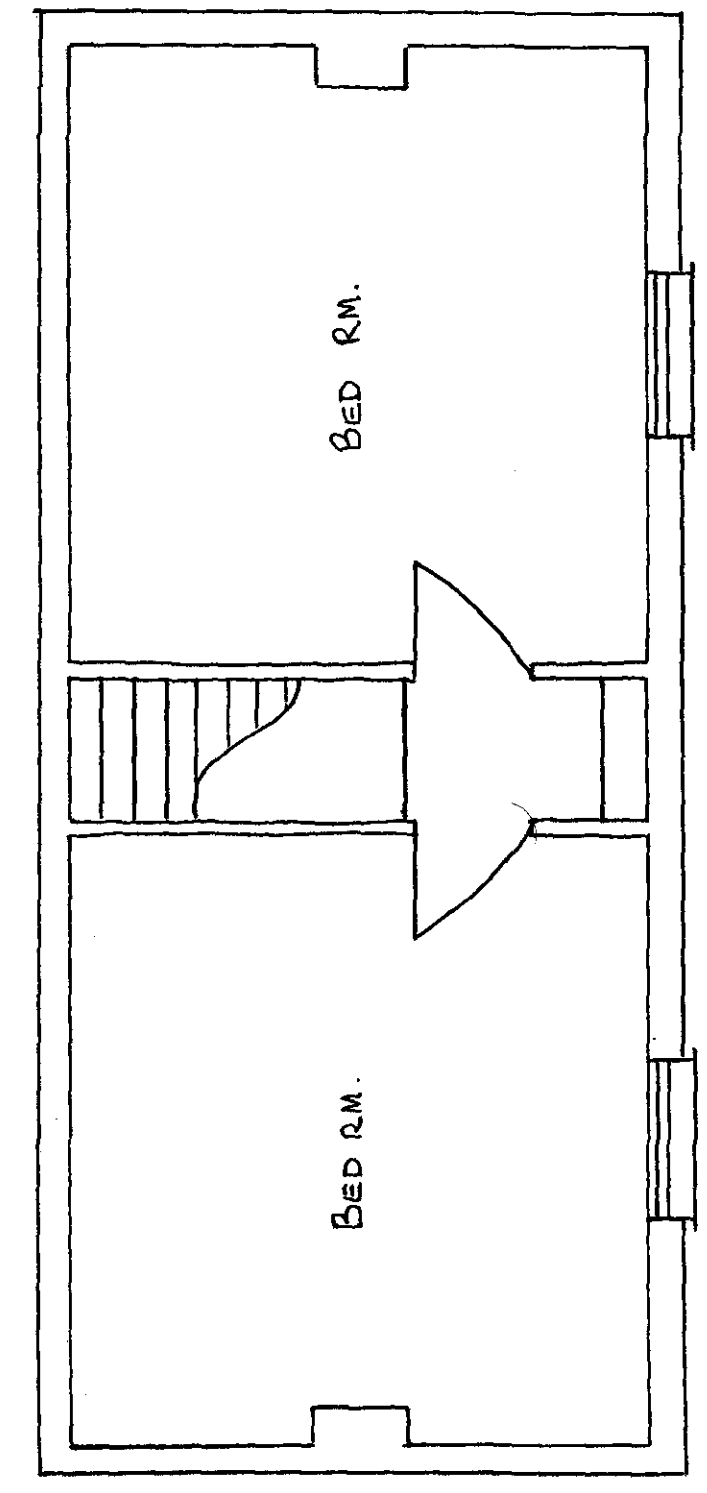

SCALE: 1-50

SOUTH HOLLAND DC
HOUSING & PLANNING
31 MAY 2001
Ref: 671/01

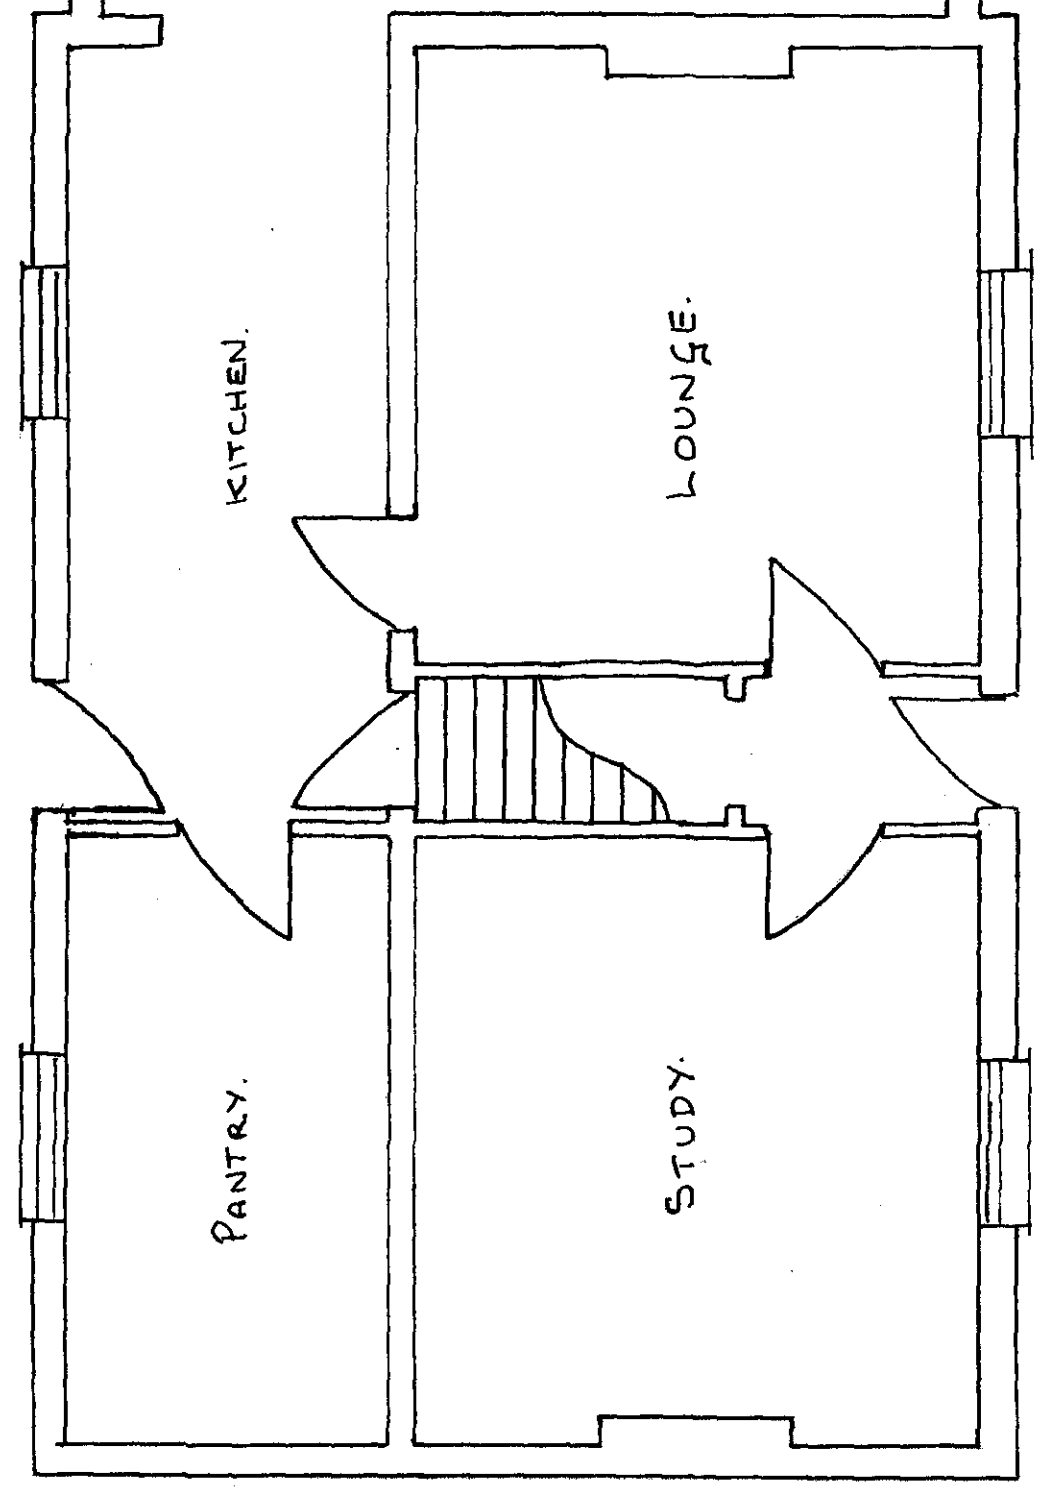

GROUND FLOOR.

PROPOSED EXTENSION.

DETERMINED

CONSERVATORY
EXTENSION.



WALL OUT,
LINTEL/
RSJ OVER.

1199
3675

3753
3771

FRONT ELEVATION (WEST)

SCALE 1-50

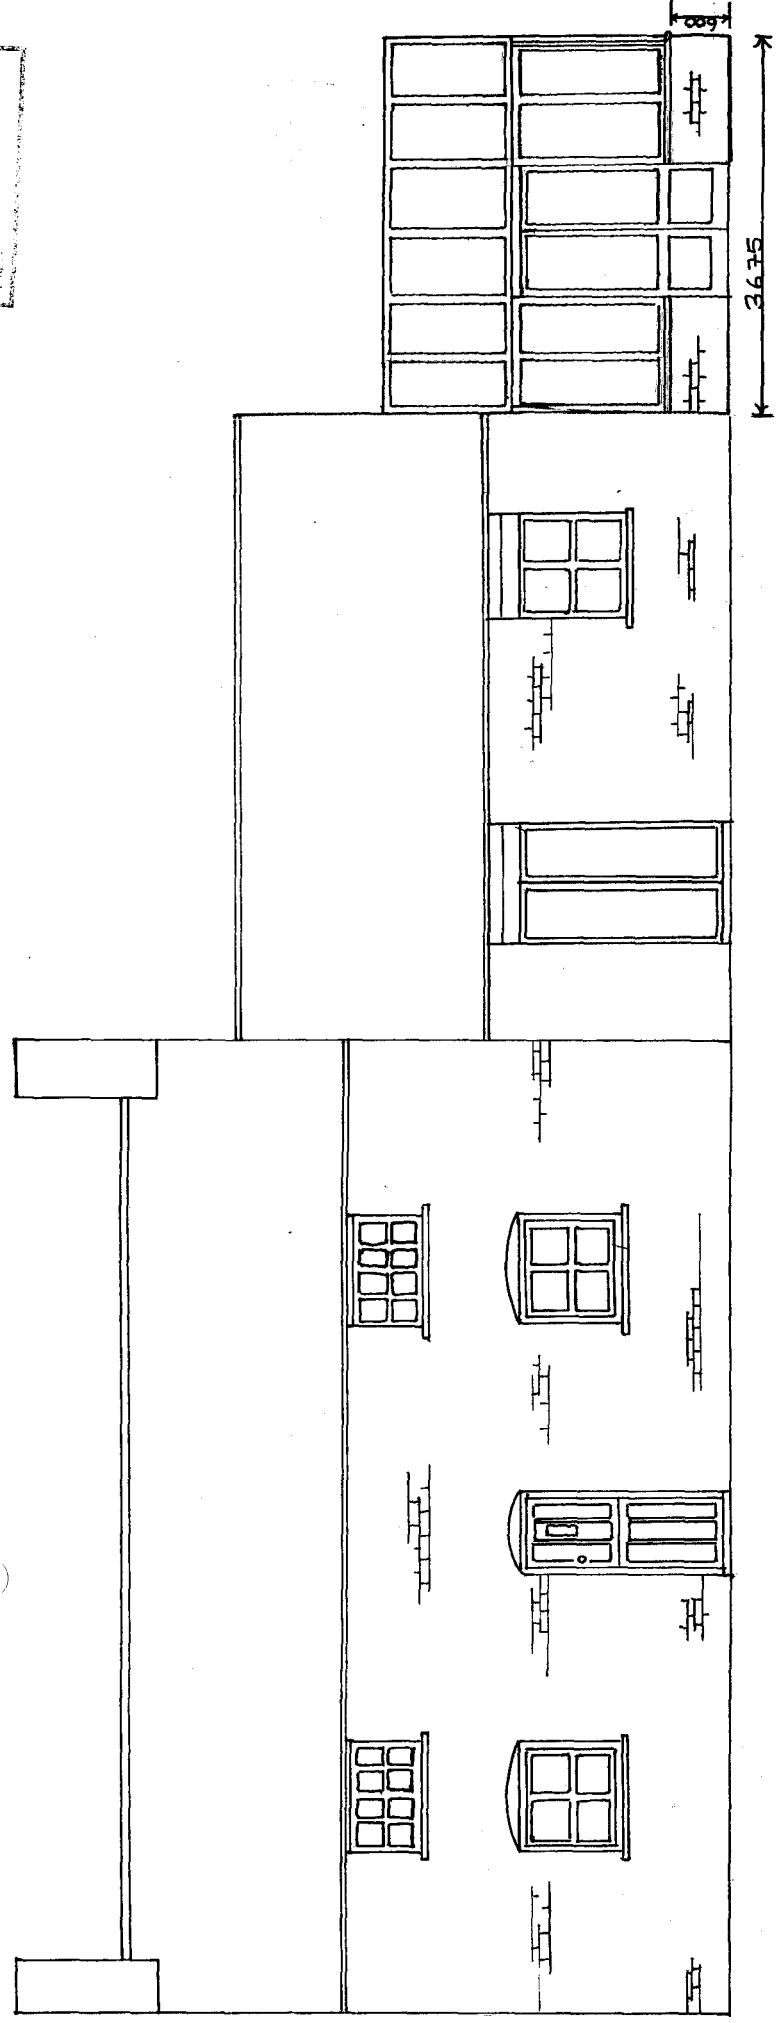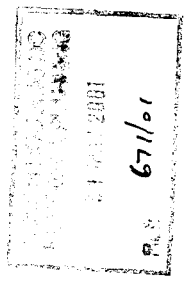



ALL DIMENSIONS IN MM. ALL HEIGHTS (OF CONSERVATORY) FROM DPC LEVEL. ALL DIMENSIONS ARE EXTERNAL.

BACK ELEVATION (EAST)

SCALE 1-50


80711
12/05/01
671/01

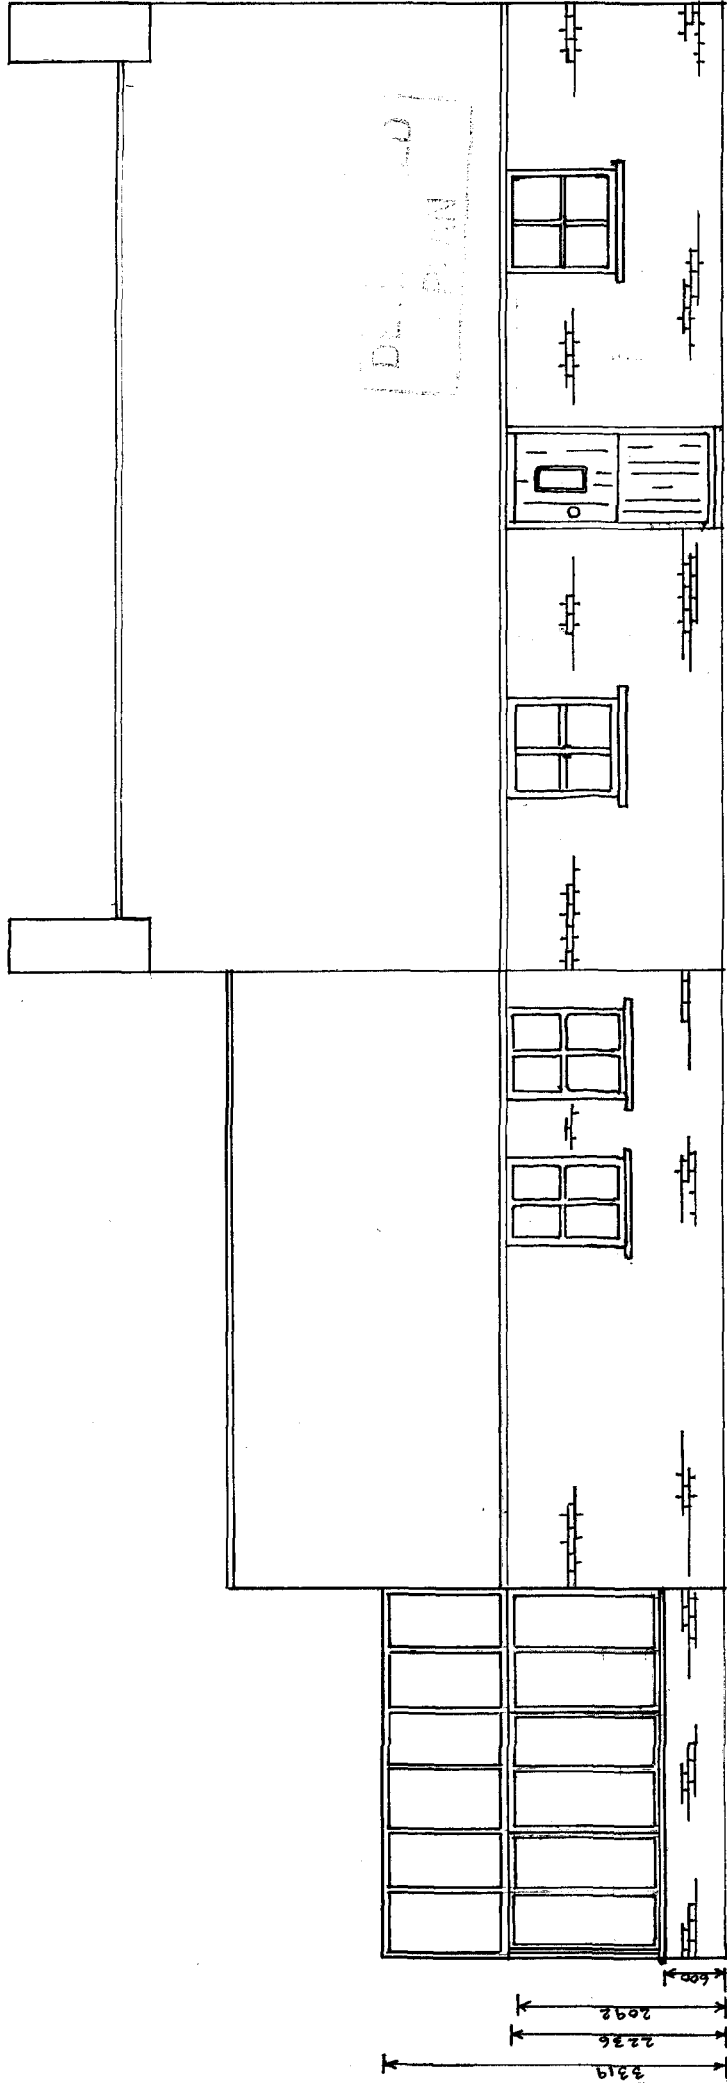

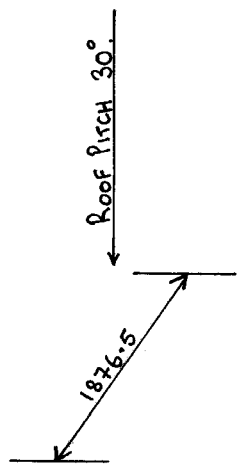


SCALE 1-50

671/01

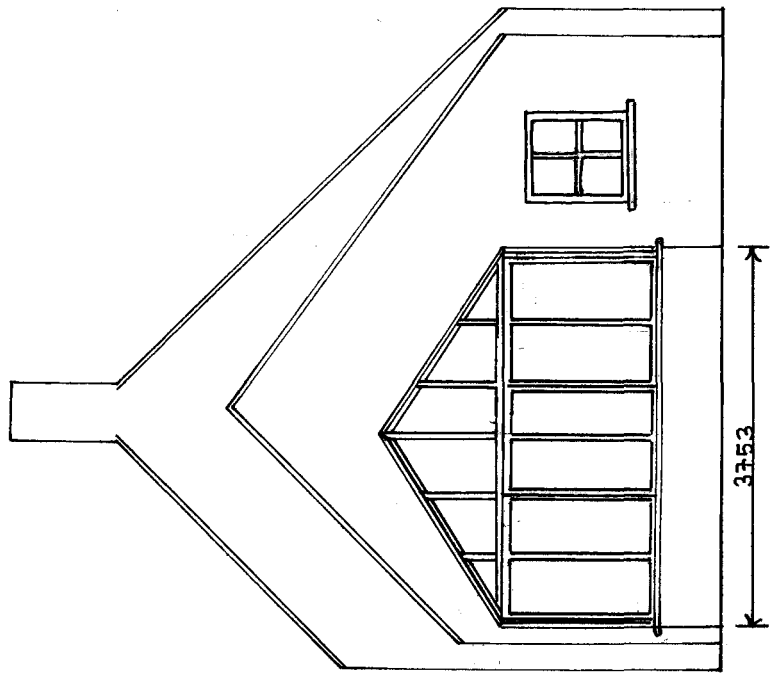

NORTH (END) ELEVATION.

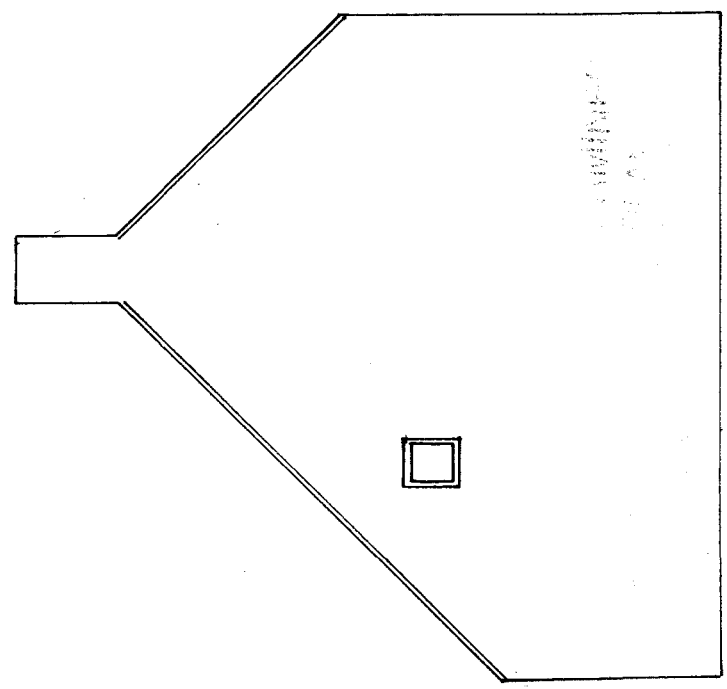

SOUTH (END) ELEVATION.