
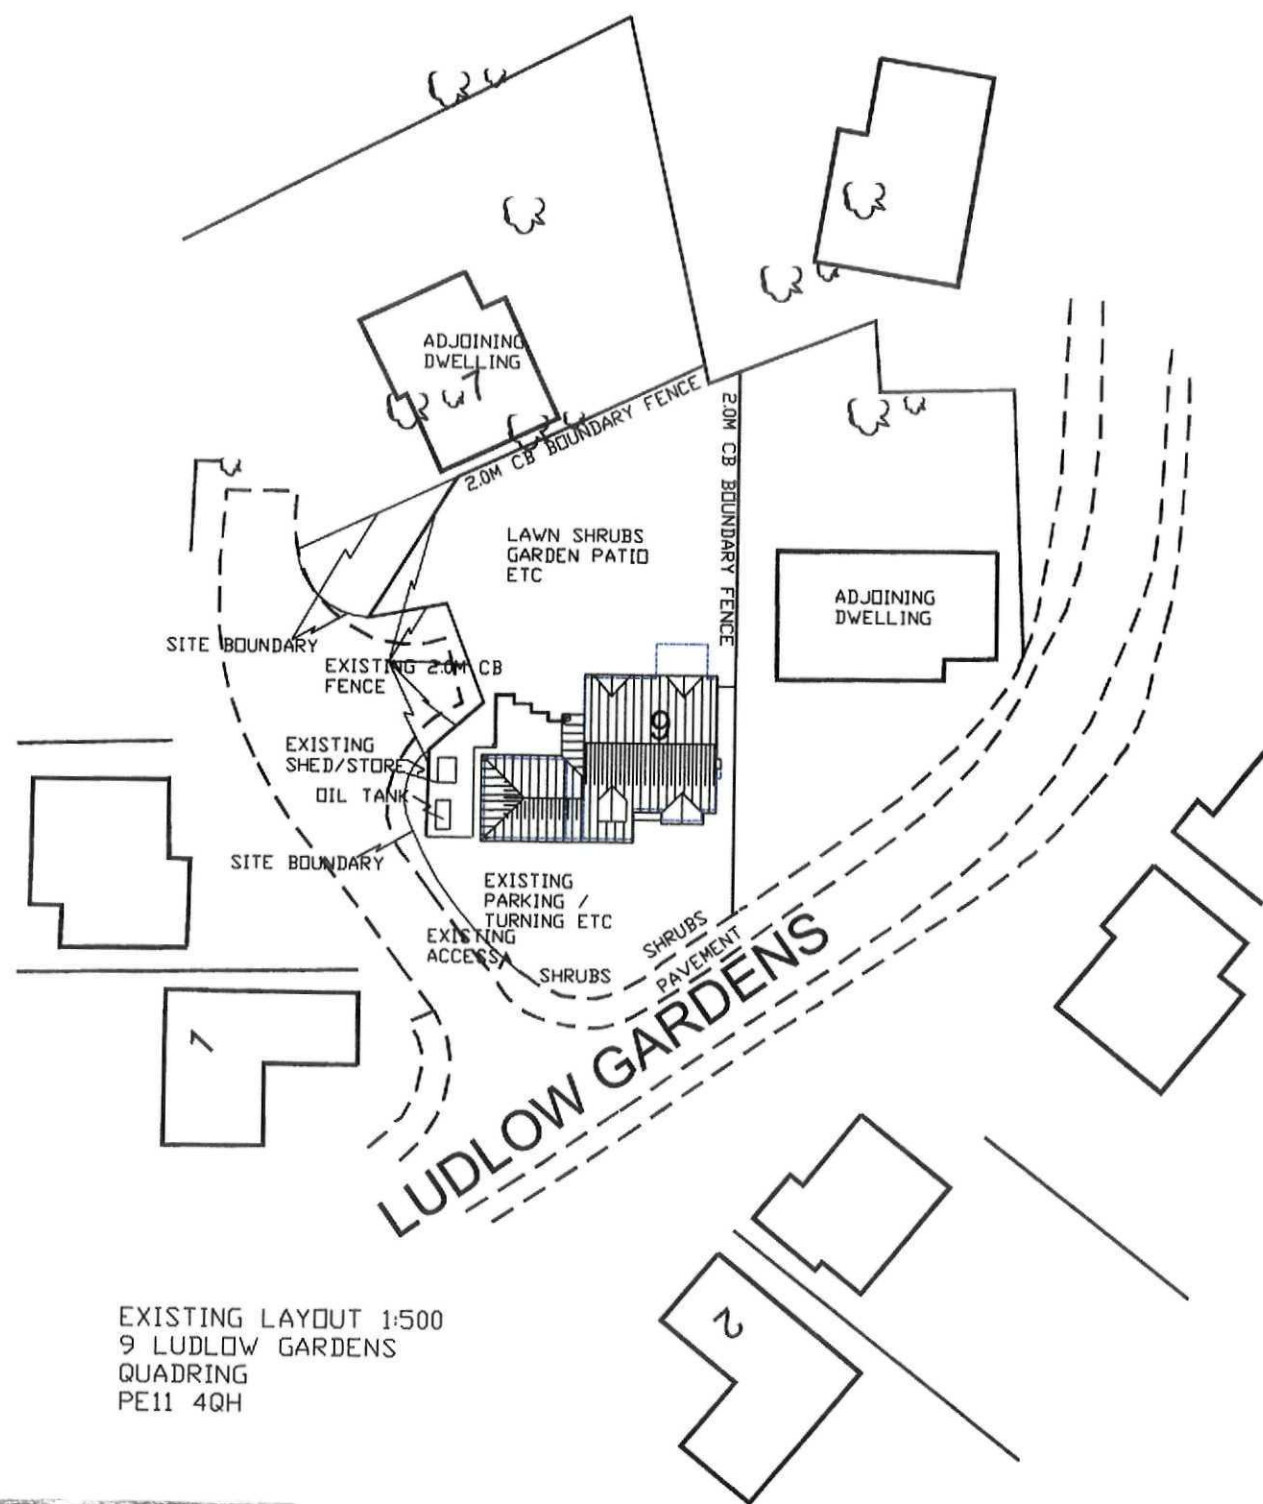


AMENDED PLAN

Ref.

A1

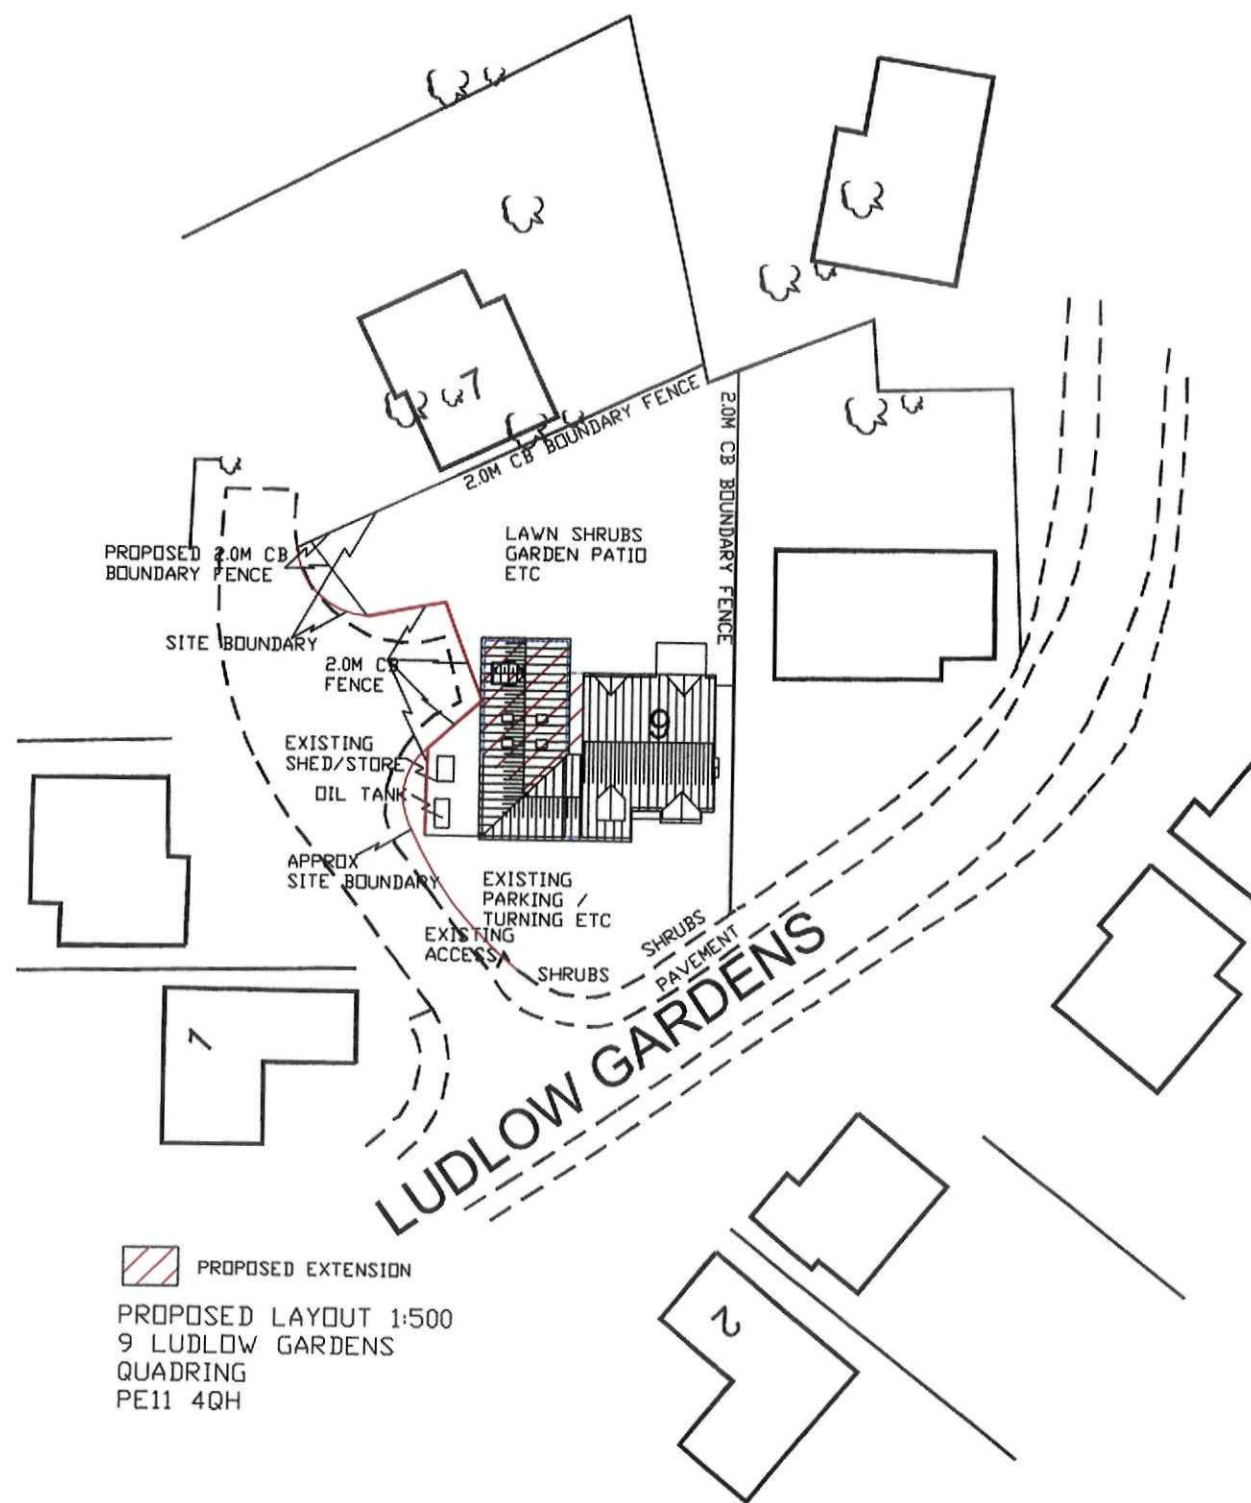

REVISED (Site Boundary) SITE LAYOUTS 1:500

SHDC

Planning & Development

2 6 SEP 2011

Ref: 0675-11