




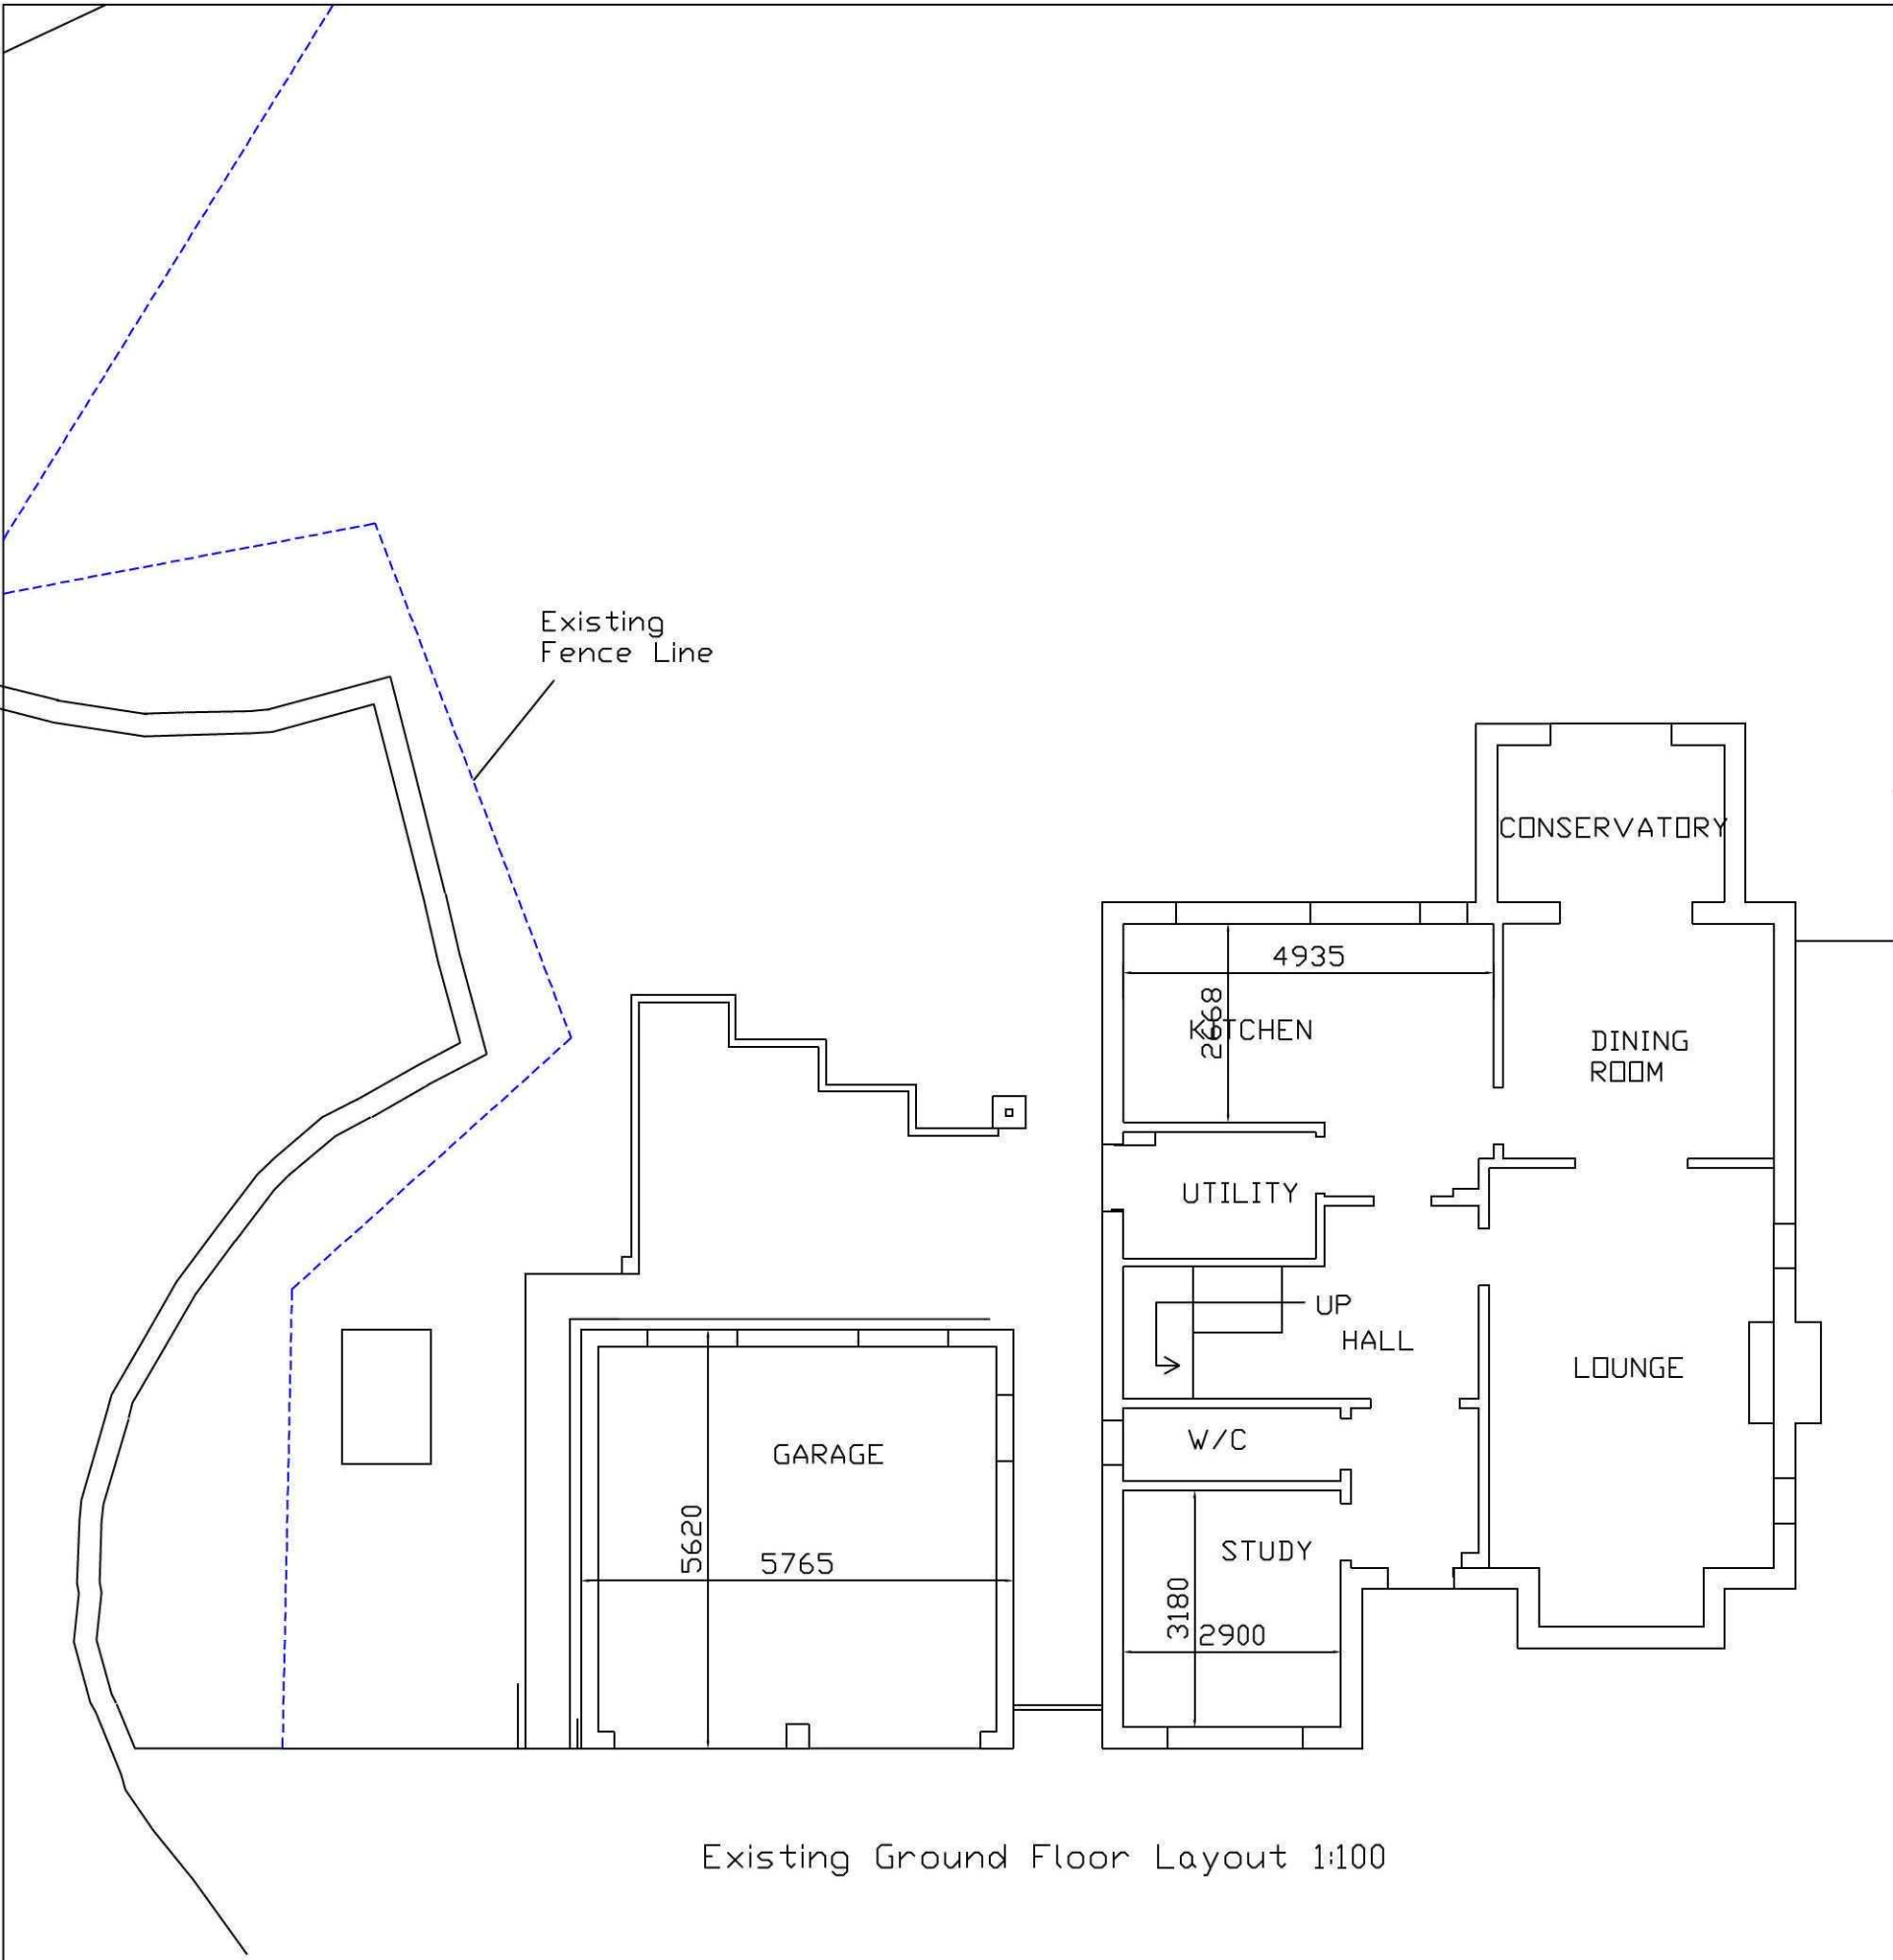

Existing Ground Floor Layout 1:100

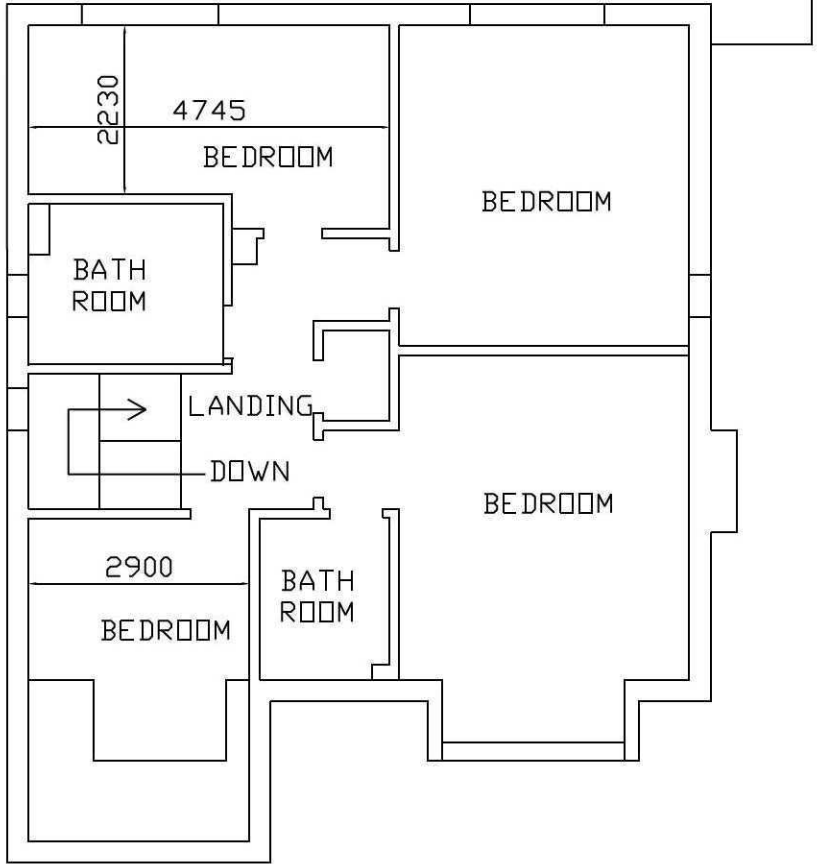

Existing First Floor Layout 1:100
(No Change proposed)

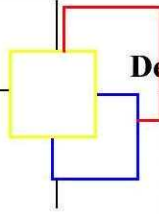

Design & Management.co.uk
7 West Fen
Frithville
Boston
Lines
PE22 7EX Tel 01205 750775

JOB TITLE Existing Layout 9 Ludlow Gdns Quadrant PE11 4QH	
SCALE 1:100 on A3	DATE July 2011
<small>DESIGNED & DRAWN BY KEITH BAKER DESIGN AND MANAGEMENT TEL 01205 750775. ALL DRAWINGS ARE SUPPLIED SUBJECT TO KBD&M'S STANDARD CONDITIONS, WHICH, ARE AVAILABLE ON REQUEST.</small>	
<small>© COPYRIGHT KEITH BAKER 07/11</small>	