

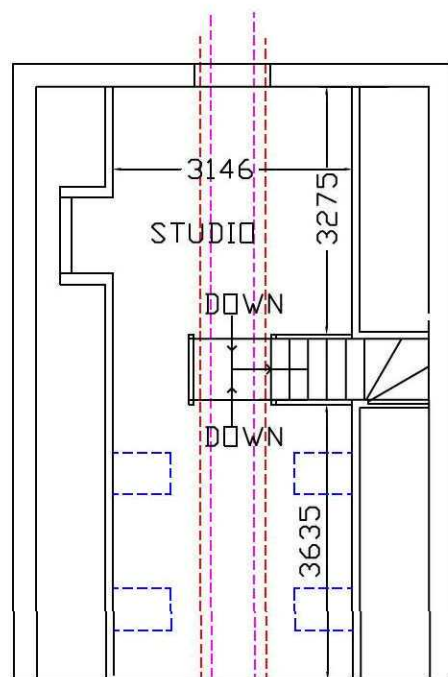


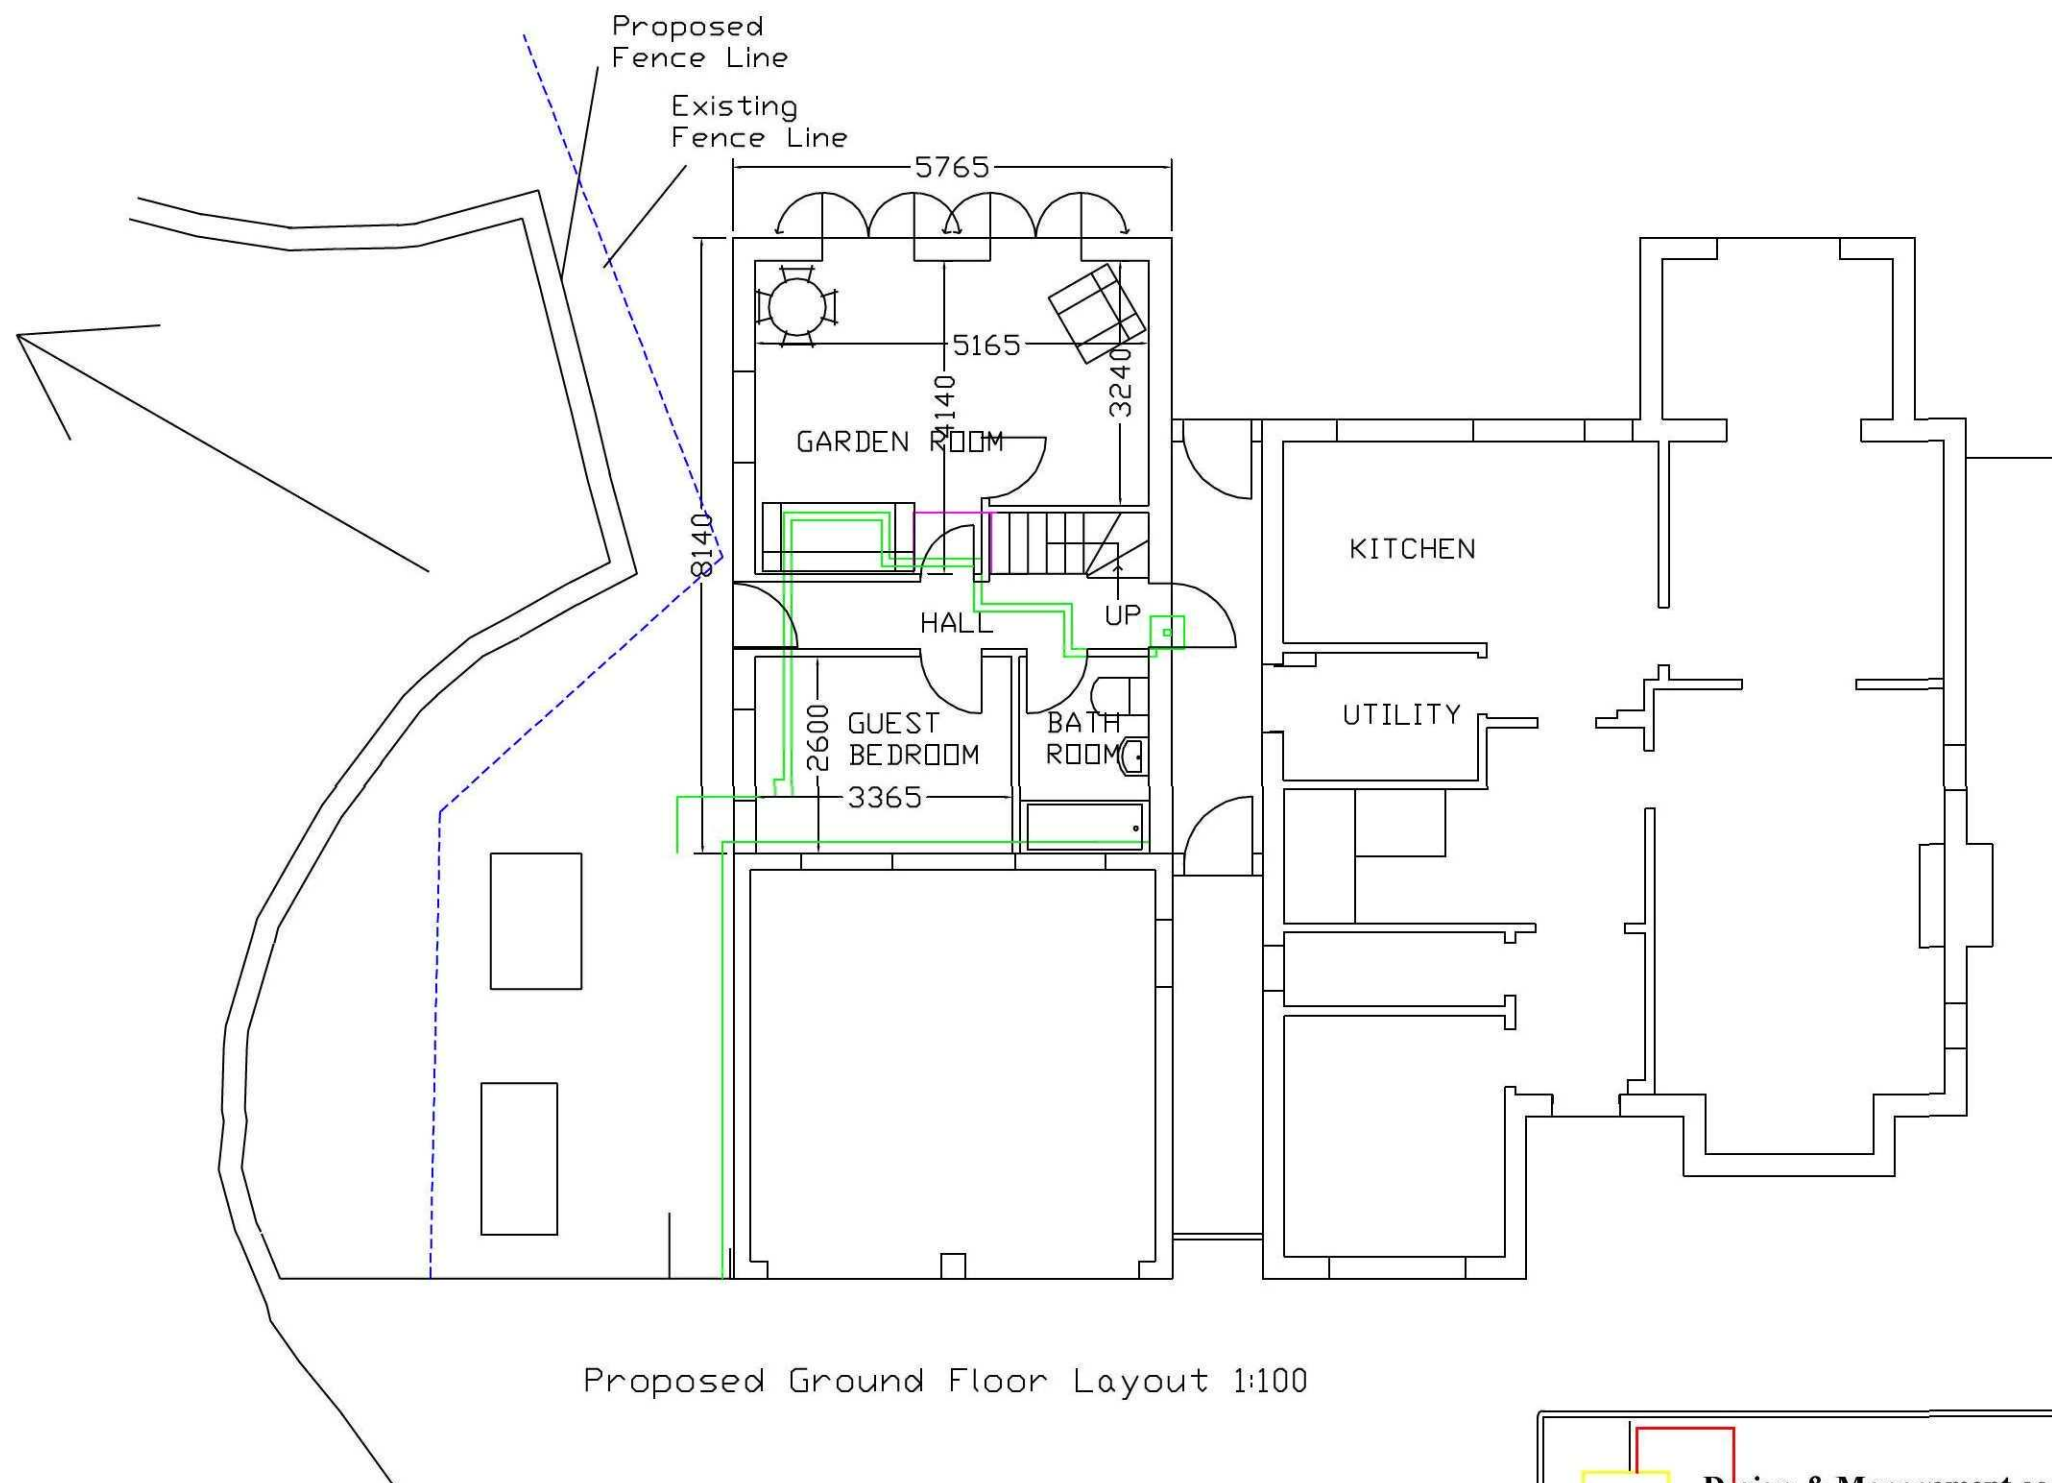

Proposed First Floor Layout 1:100

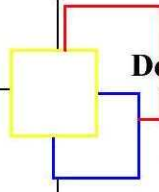

Proposed Ground Floor Layout 1:100

 Design & Management.co.uk 7 West Fen Frithville Boston Lincs PE22 7EX Tel 01205 750775	
JOB TITLE Proposed Layout 9 Ludlow Gdns Quadring PE11 4QH	
SCALE 1:100 on A3	DATE July 2011
<small>DESIGNED & DRAWN BY KEITH BAKER DESIGN AND MANAGEMENT TEL 01205 750775. ALL DRAWINGS ARE SUPPLIED SUBJECT TO KBD&M'S STANDARD CONDITIONS, WHICH, ARE AVAILABLE ON REQUEST. © COPYRIGHT KEITH BAKER 07/11</small>	