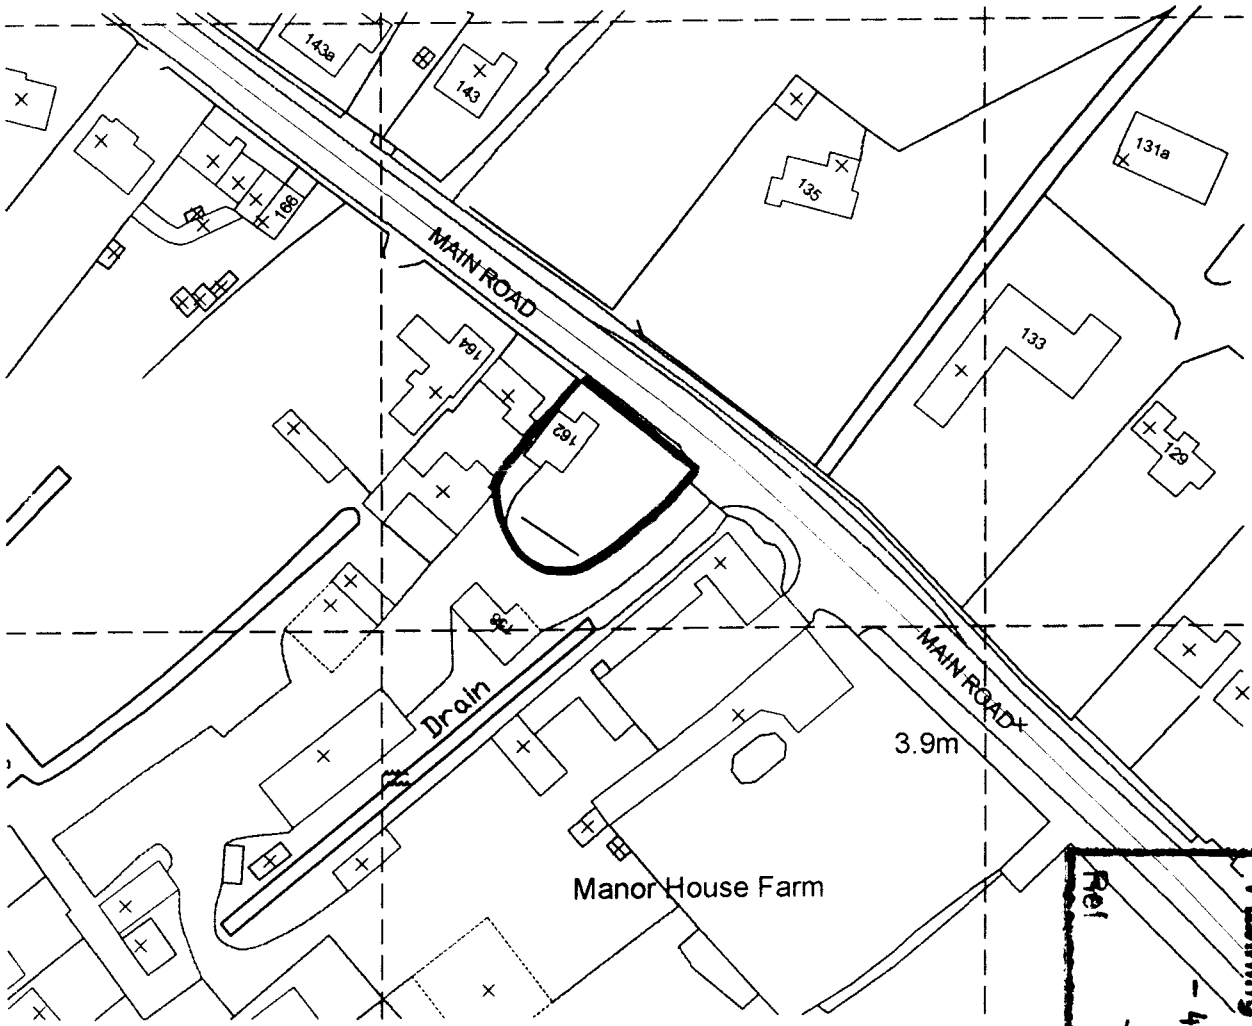

LOCATION PLAN
Scale 1:1250

SHDC
Planning & Development
- 4 JUN 2003
Ref
7/1/03

remway design
Plans drawn for: Local Authority - Planning permission & Building Control.
3, Rembrandt Way
Spalding
Lincs
PE11 3HX
Tel: 07815 112 058
Fax: 01775 768 921
e-mail: jason@remwaydesign.co.uk

Project: Proposed Bathroom Dormer Window Conversion

Client: Mr K Casswell
"The Cottage"
162, Main Road
Quadring PE11 4PT

Date	DRG No.	REV
may'03	KC.02	

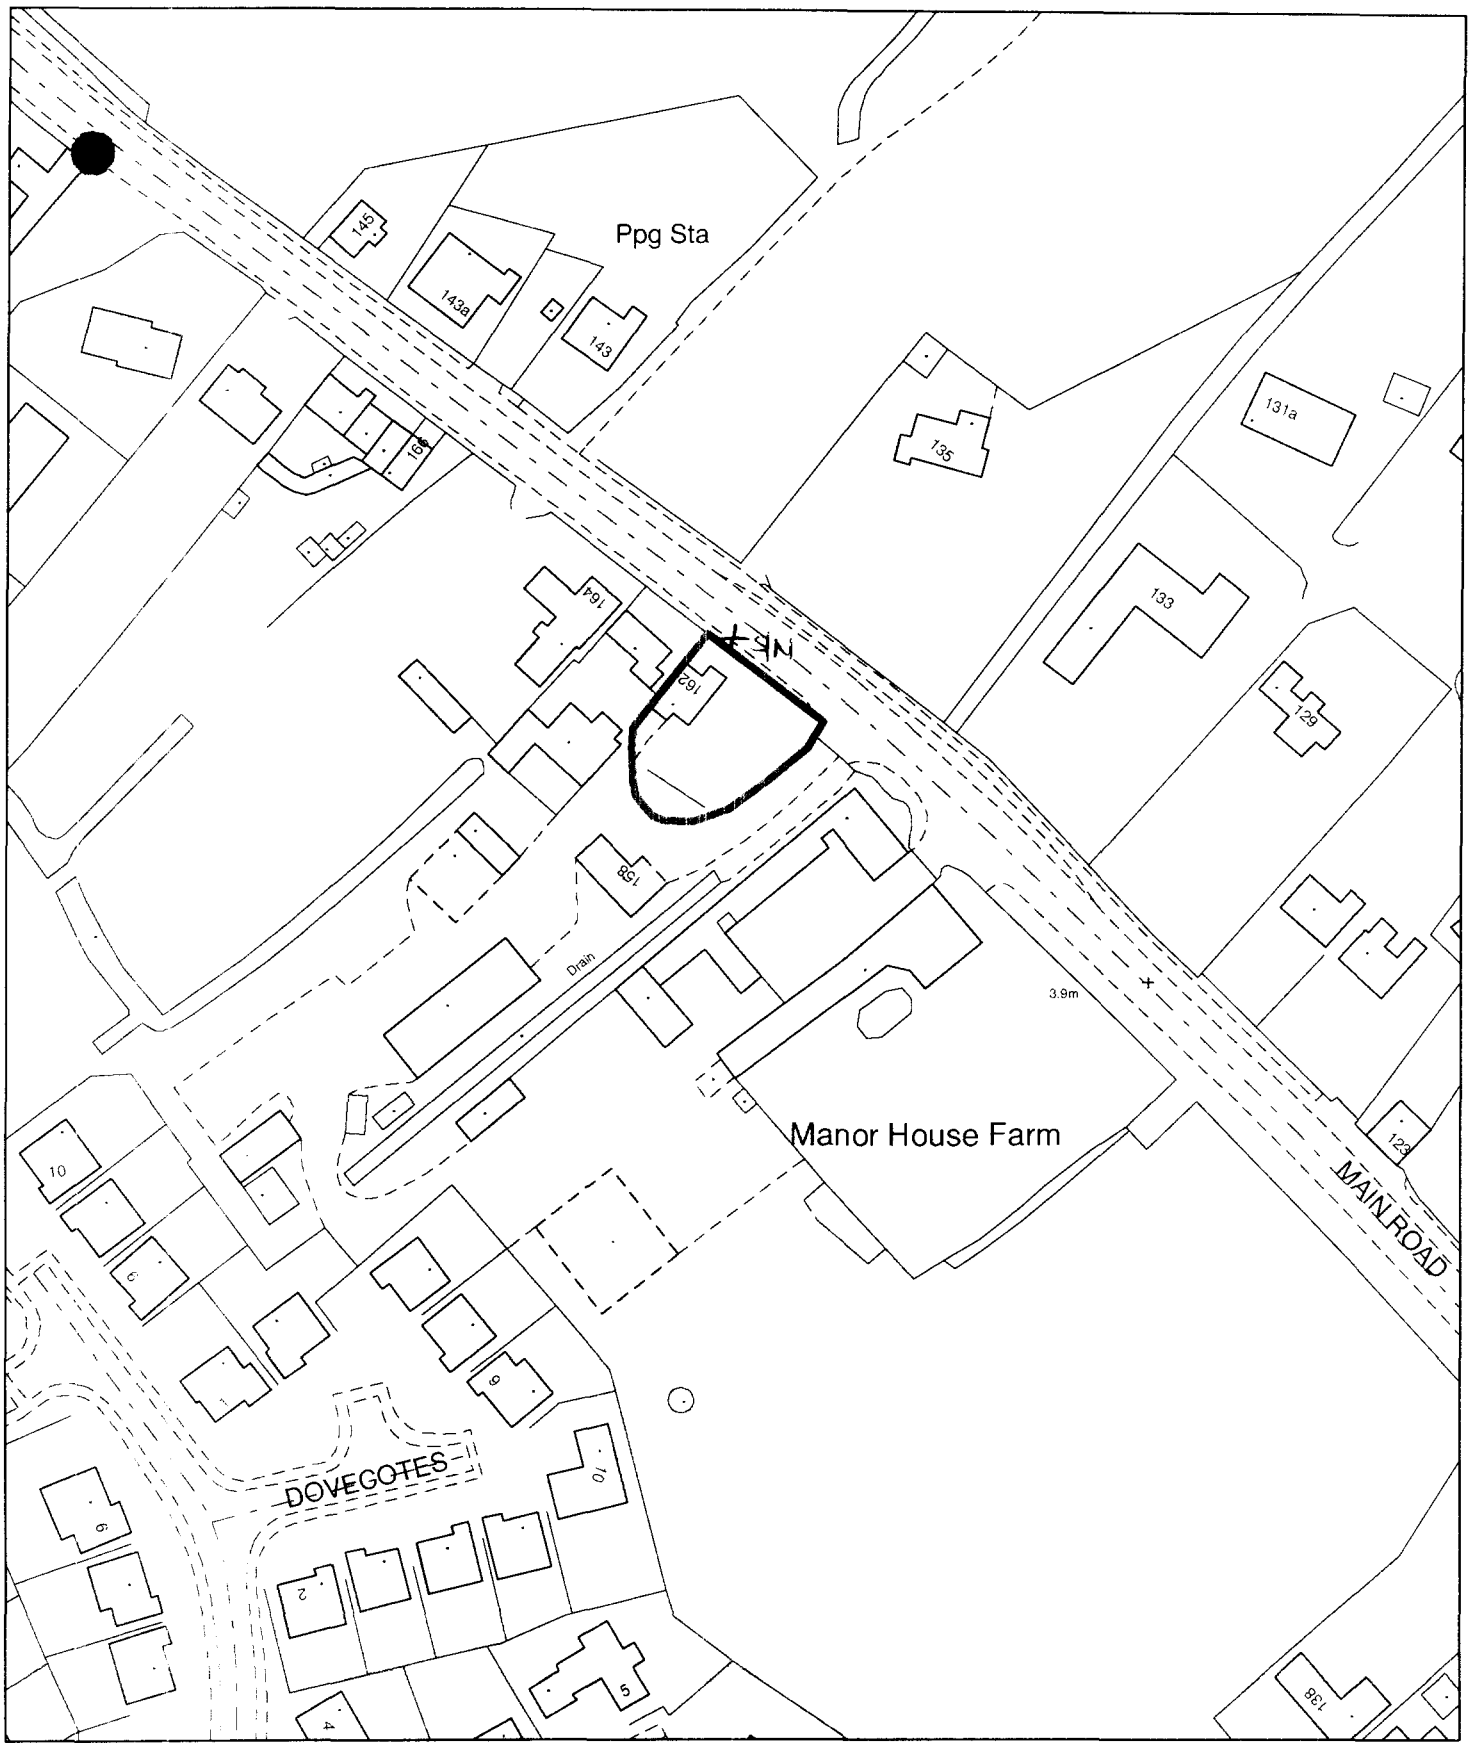

Planning Application Location Plan
Ward Member Notification

H15/0712/03

Scale: 1:1250

Planning and Development

Council Offices, Priory Road, Spalding, Lincolnshire
PE11 2XE

PLEASE DO NOT COPY THIS PLAN
This map is reproduced from Ordnance Survey material with permission of Ordnance Survey on behalf of Her Majesty's Stationery Office (c) Crown copyright. Unauthorised reproduction infringes Crown copyright and may lead to prosecution or civil proceedings. South Holland District Council LA079413 2003

N