

Comments

Customer: Lee Sutton – Yew Tree Farm
Ref: Kitchen Window


View from outside (scale 1:10)

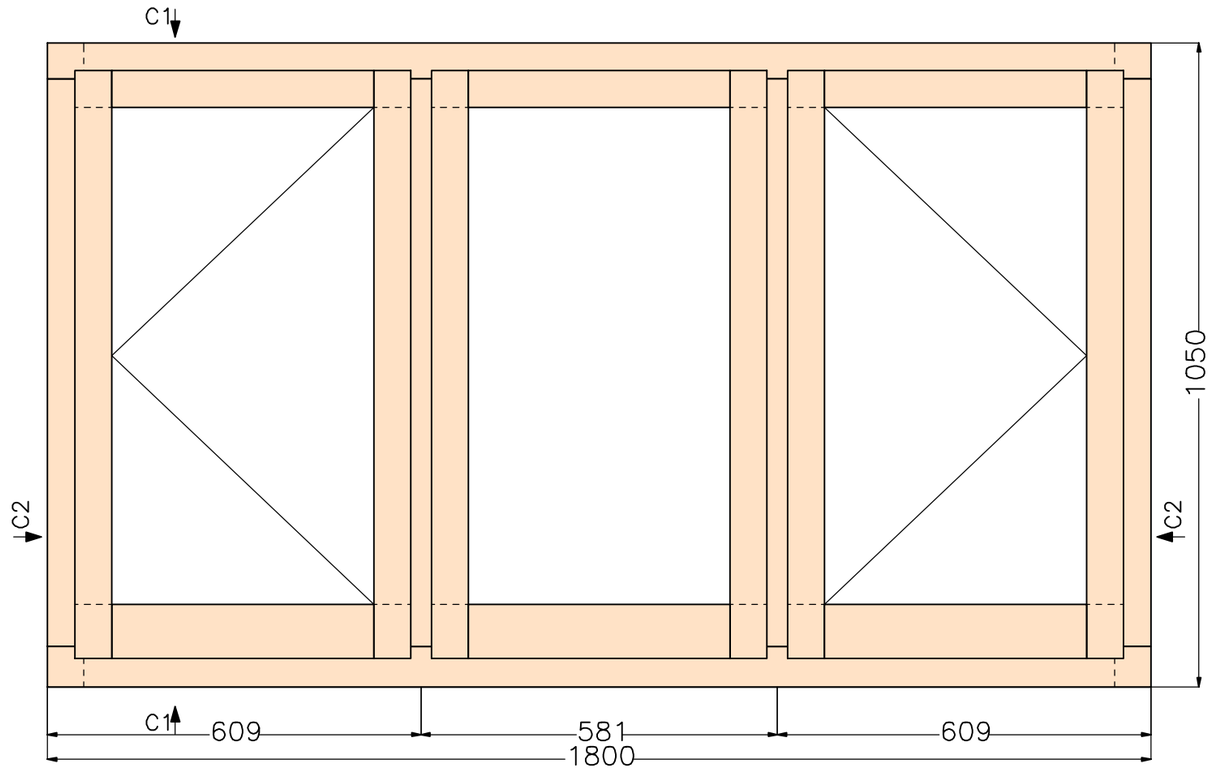

Section C1 (scale 1:5)

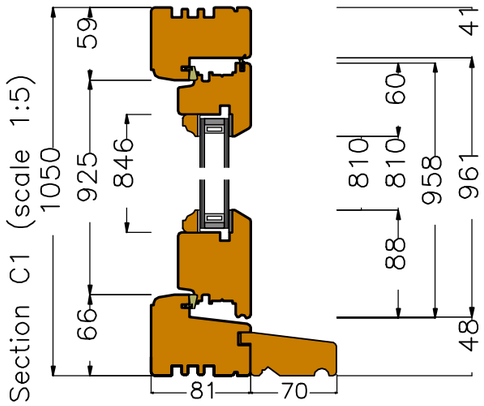

Section C2 (scale 1:5)

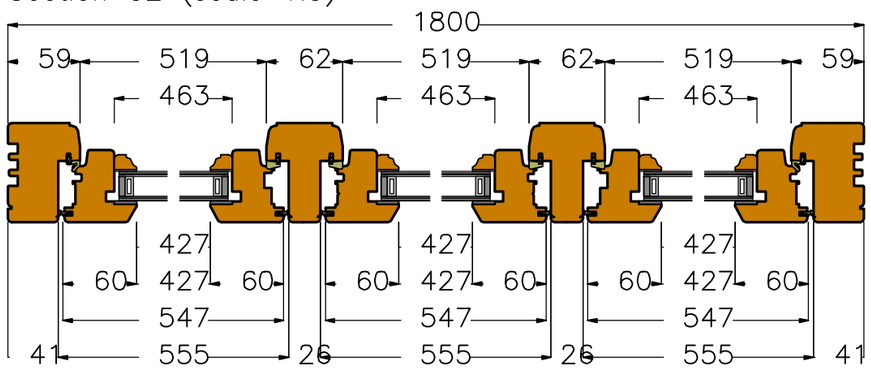

F/Sashes	
F/Ironmo	
Glaze	
P/O/B	

Revisions

Project – Q48026

Drawing No	8
Scale	As shown on A3
Drawn by	Victoria Polydore
Date	10.07.2019

GEORGE BARNSDALE
Est. 1884
High Street, Donington, Spalding, Lincs, PE11 4TA
01775 82300
www.georgebarnsdale.co.uk

Structural opening/Brickwork — Rebate — Sash — Supplementary Dimensions

Dimensions refer to manufacturing sizes; ironmongery shown is only indicative to actual location