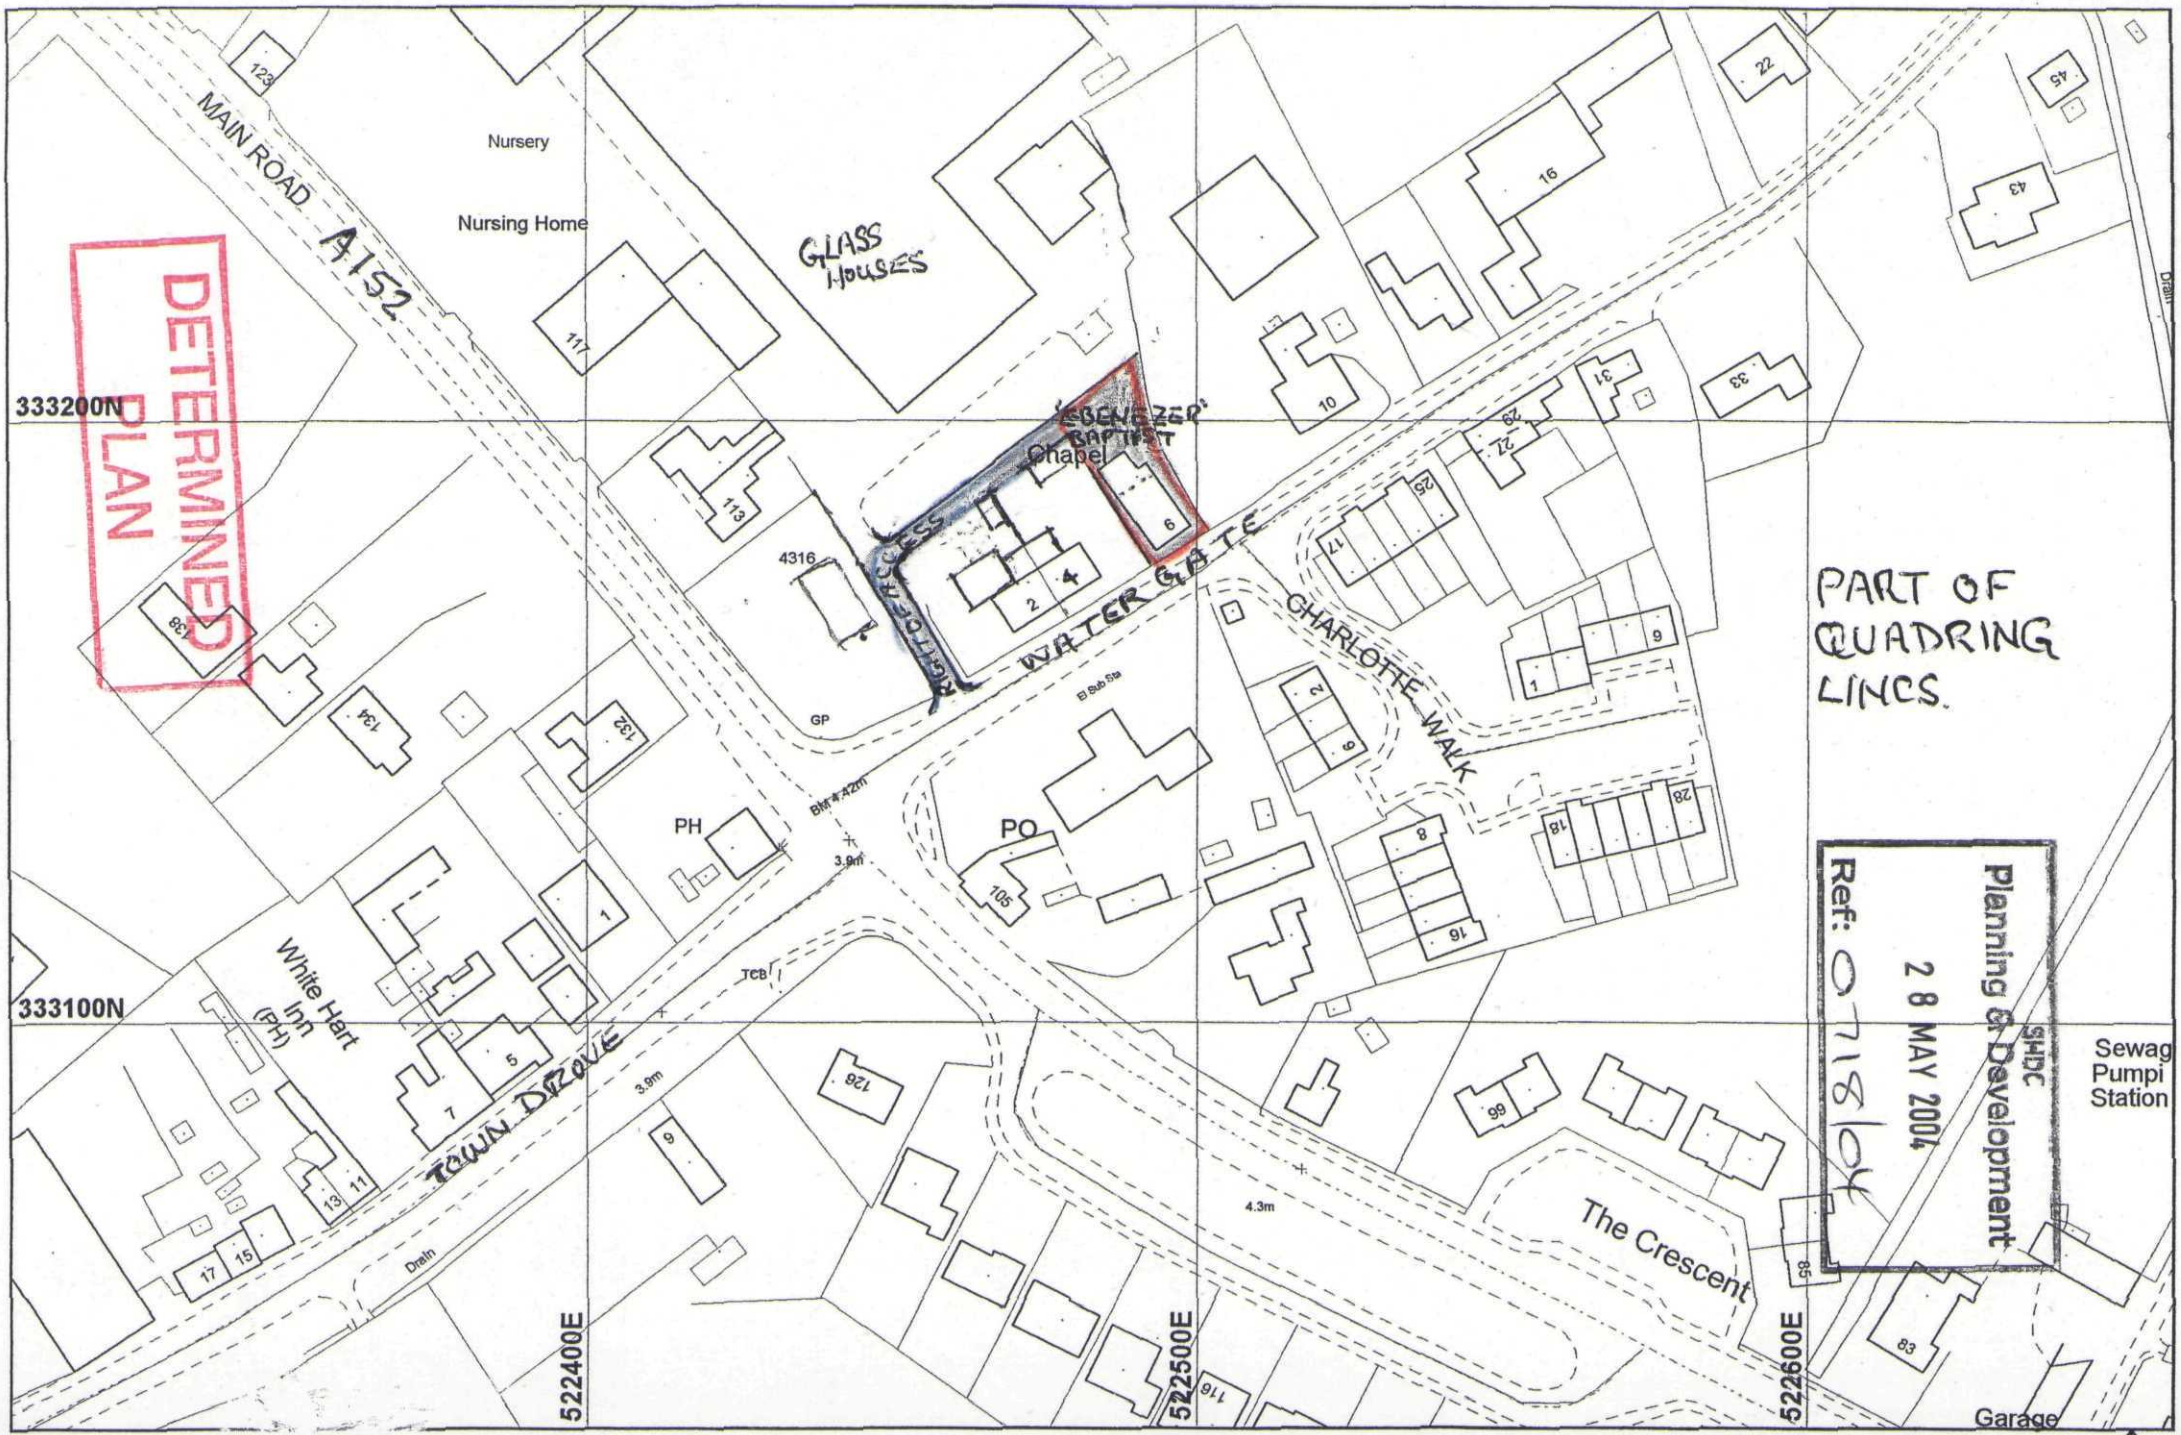


(C) Crown Copyright. South Holland District Council LA 079413

99 TF2233SW 1:1250

Scale
0 6 12 18 24 30 m

N