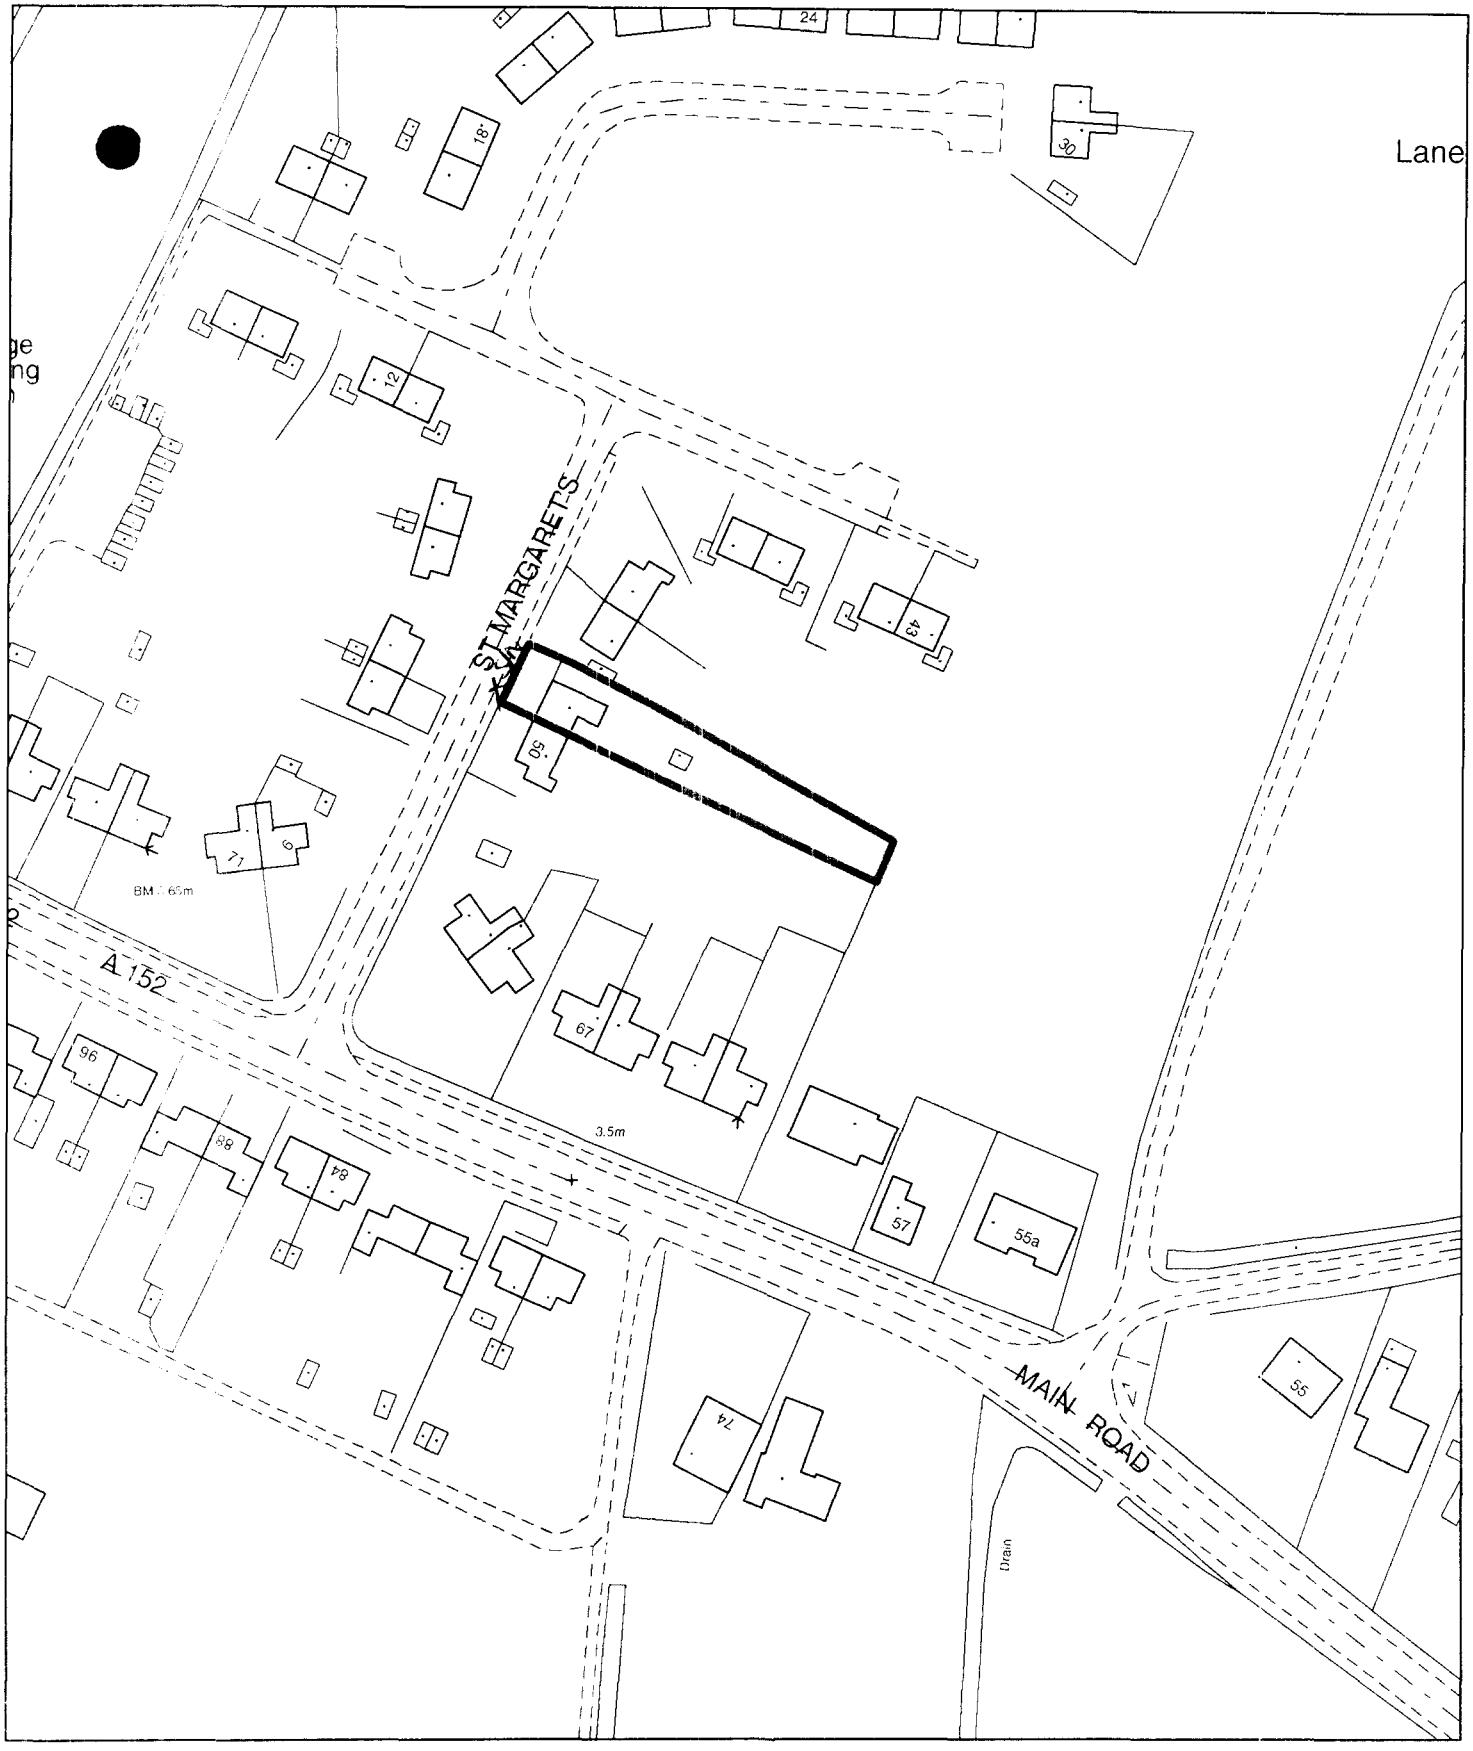


Planning Application Location Plan
Ward Member Notification


H15/0728/03

Scale: 1:1250

Planning and Development

Council Offices, Priory Road, Spalding, Lincolnshire
PE11 2XE

PLEASE DO NOT COPY THIS PLAN
This map is reproduced from Ordnance Survey material with permission of Ordnance Survey on behalf of Her Majesty's Stationery Office (c) Crown copyright. Unauthorised reproduction infringes Crown copyright and may lead to prosecution or civil proceedings. South Holland District Council LA079413 2003

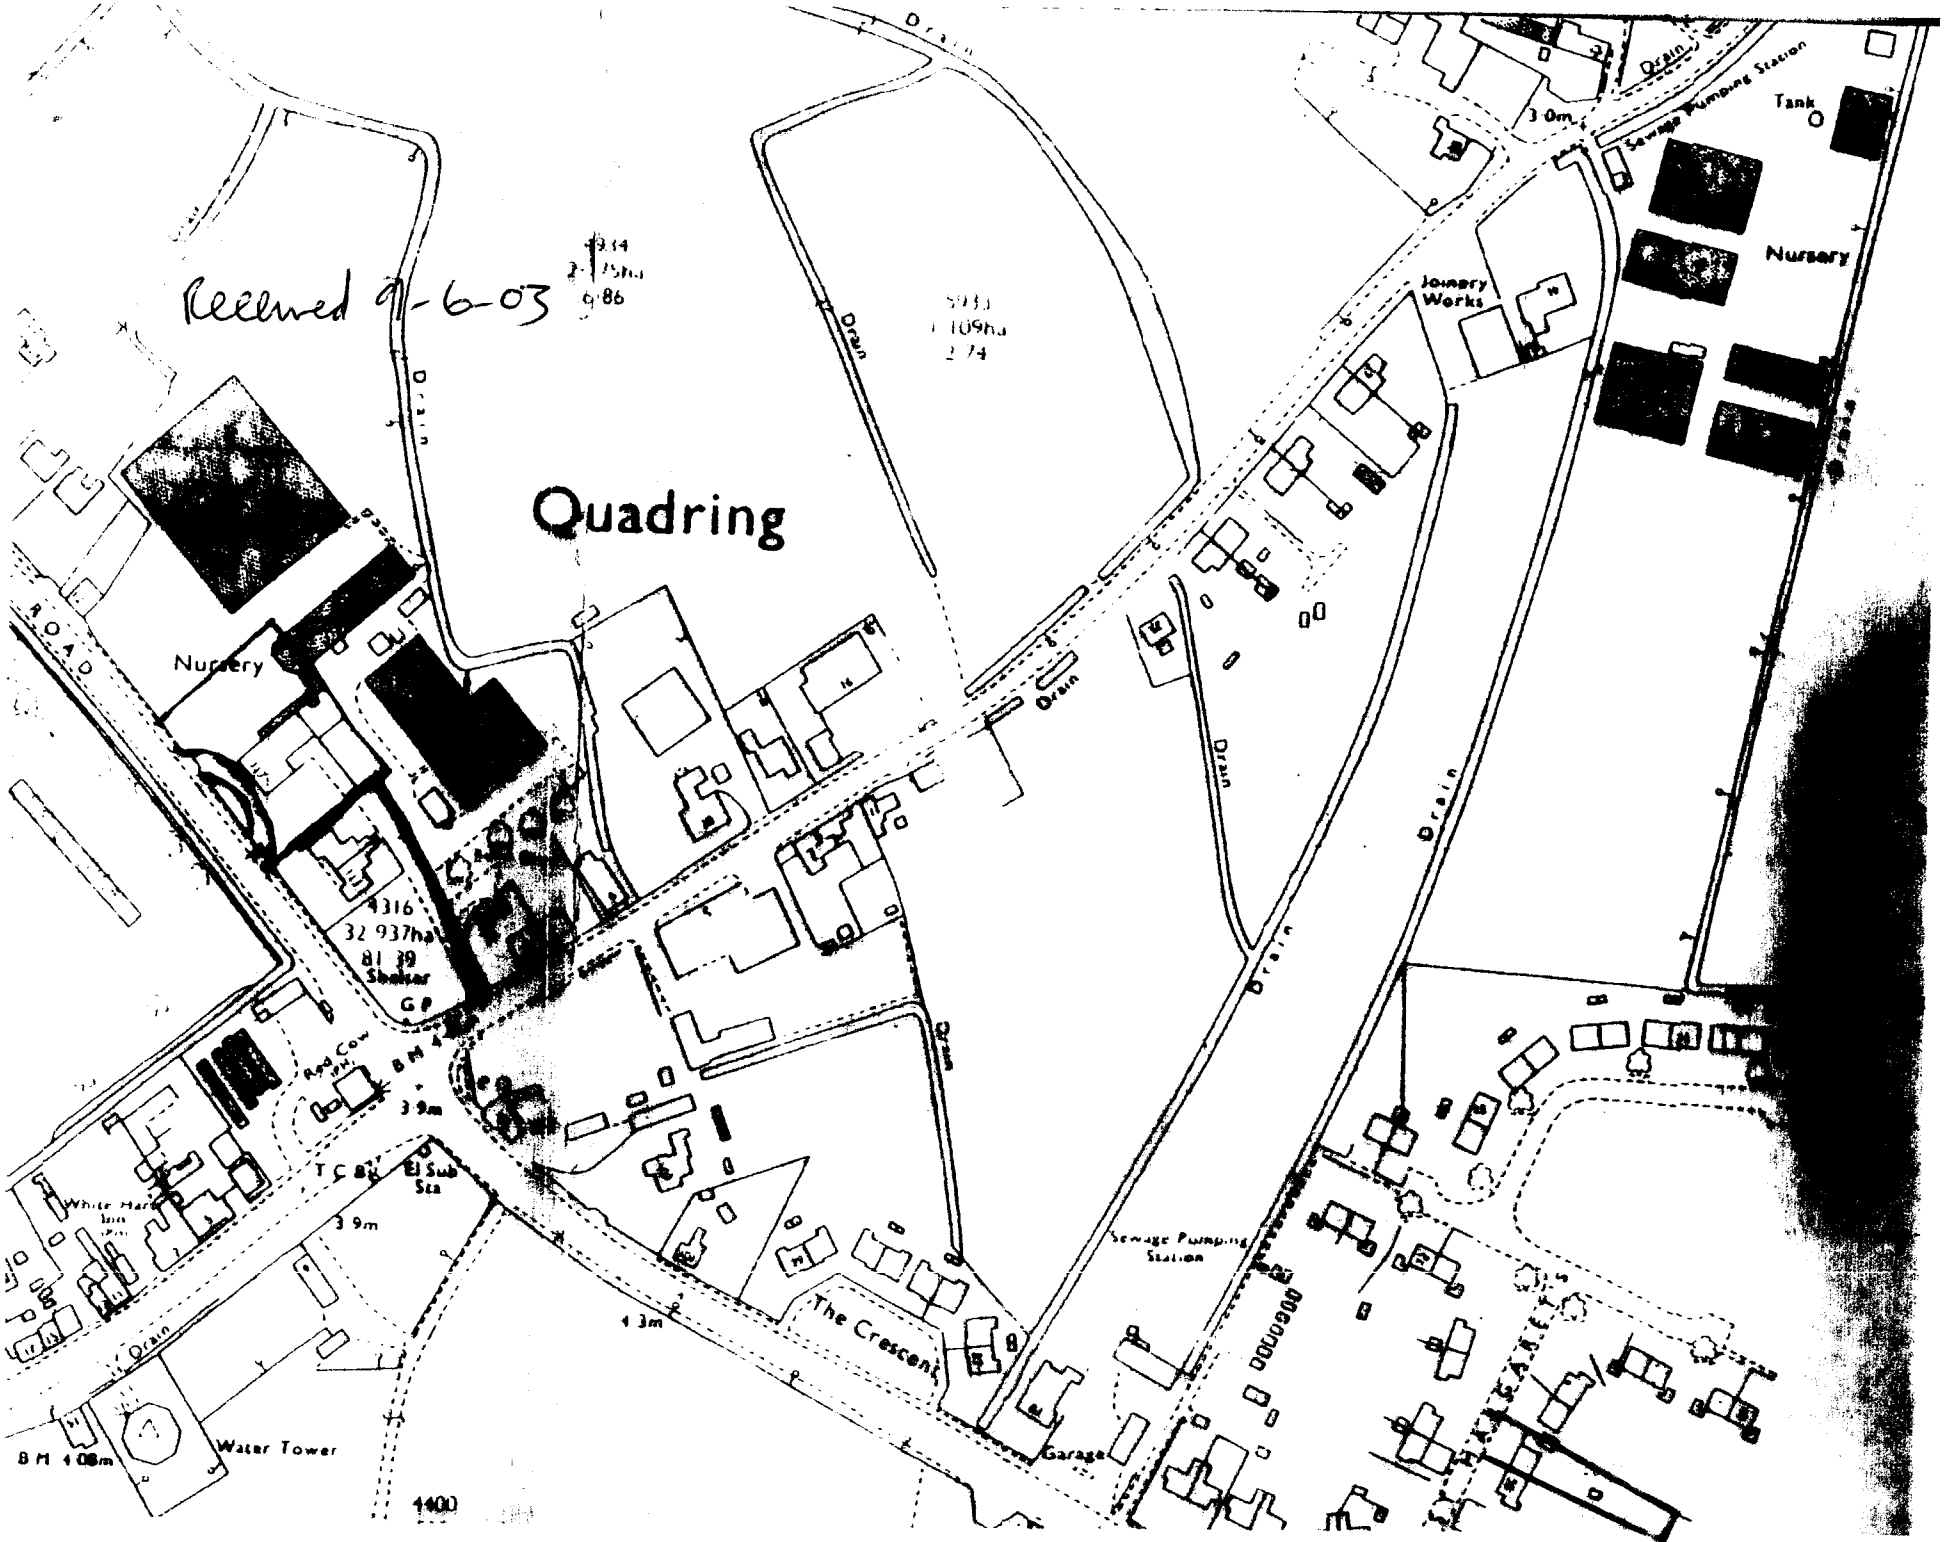
Received 9-6-03
Quadring
Nursery
Joinery Works
Nursery
Tank
Sewage Pumping Station
Drain
ROAD
Red Cow
Shelter
GP
BM 3.9m
T C B
El Sub Sta
3.9m
4.3m
The Crescent
Garage
Water Tower
BM 4.08m
1400