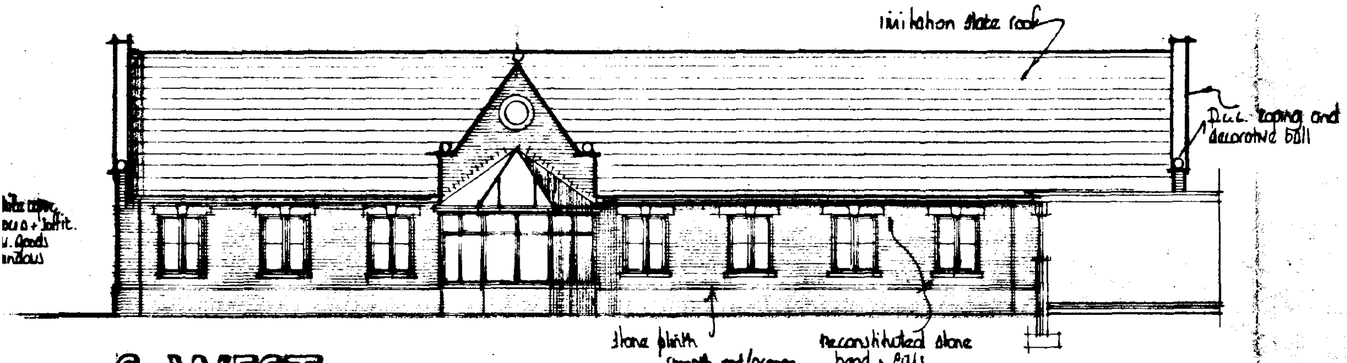

S WEST

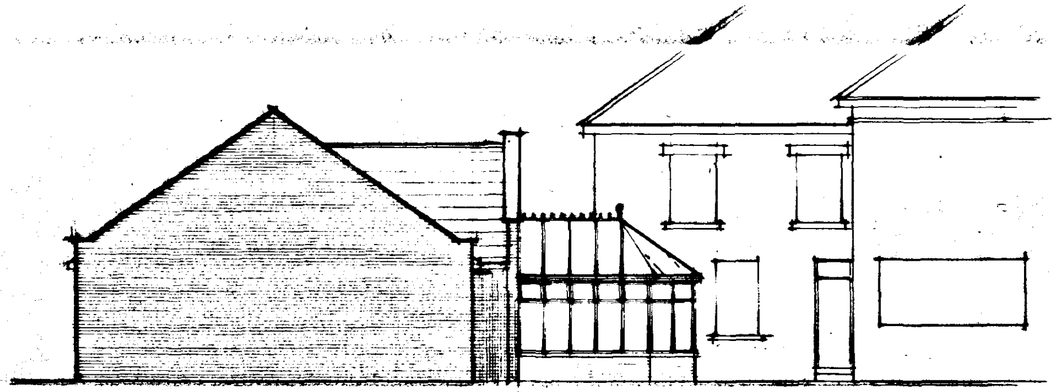

N WEST

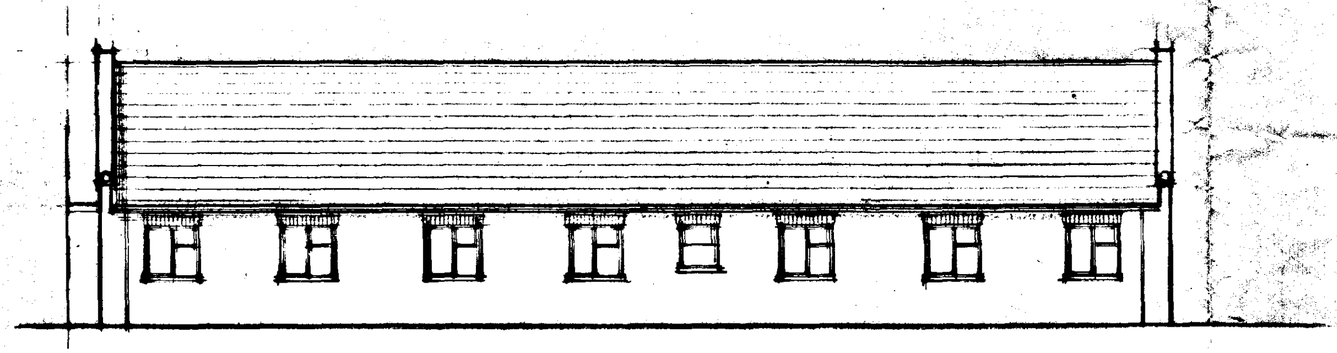

N EAST

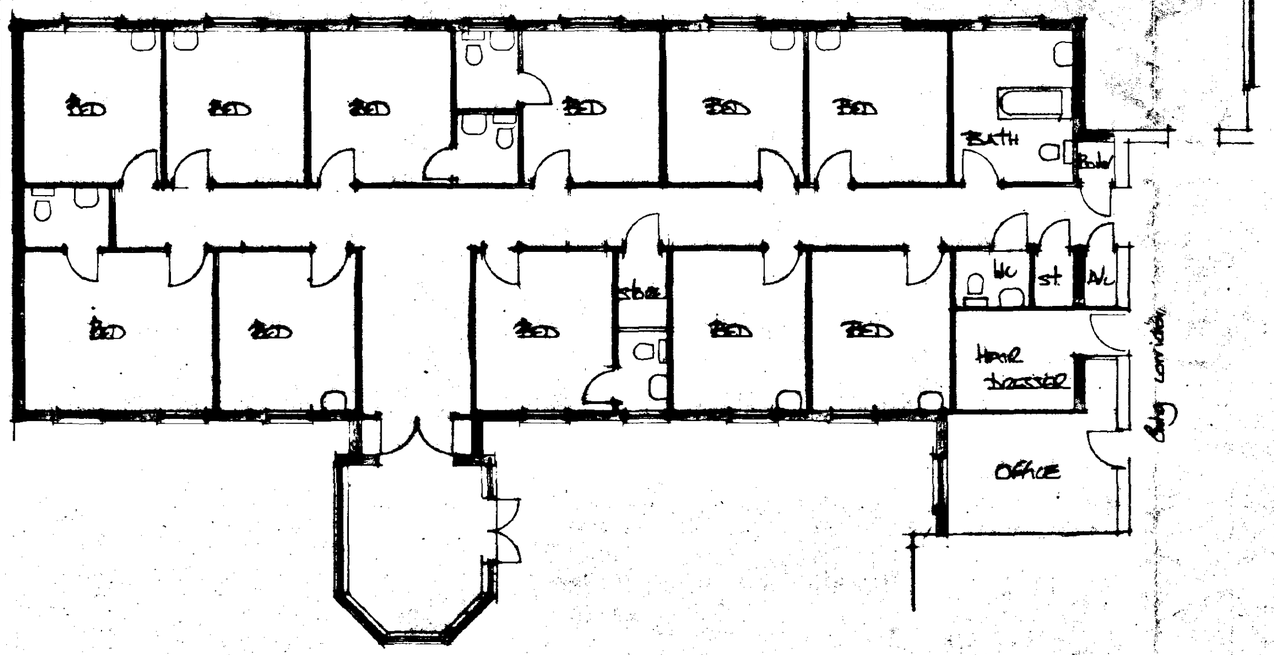

GROUND FLOOR PLAN

SOUTH HOLLAND DC
HOUSING & PLANNING
02 JUL 1997
Ref: 0736/97

DETERMINED PLAN

A		
	Date	Revisions

© copyright

East Midlands Design Associates
"Willow Lodge",
Horseshoe Road,
Spalding,
Lincs. PE11 3JA
Tel: Spalding (0775) 767966

Client
STONE HAVEN RESIDENTIAL HOME

Job Title
EXTENSION to RESIDENTIAL HOME AT MAIN ROAD BUTTERWICK

Drawing Title
PLAN . ELEVATIONS AS PROPOSED.

Scale 1:100 & 1:500

Date June 97 | Drawn by AL

Drg No 97/18/02 | Rev