

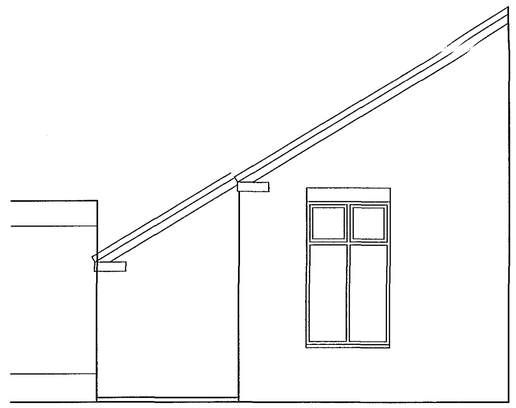



ELEVATION A (scale 1:50)

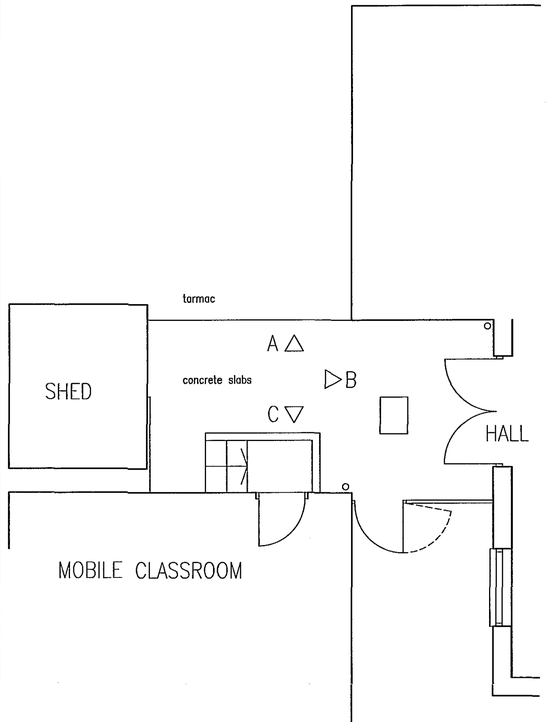


EXISTING PLAN (scale 1:50)

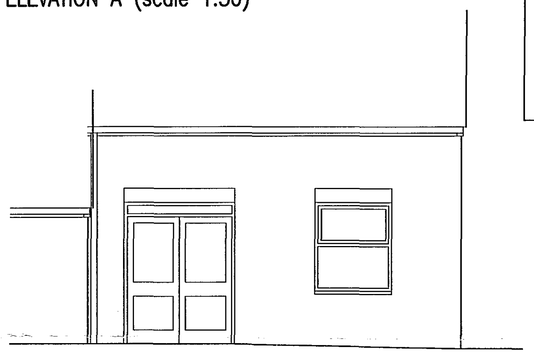


ELEVATION B

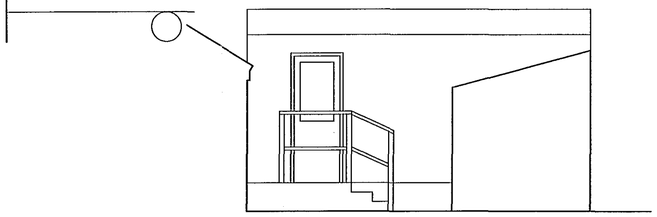


ELEVATION C

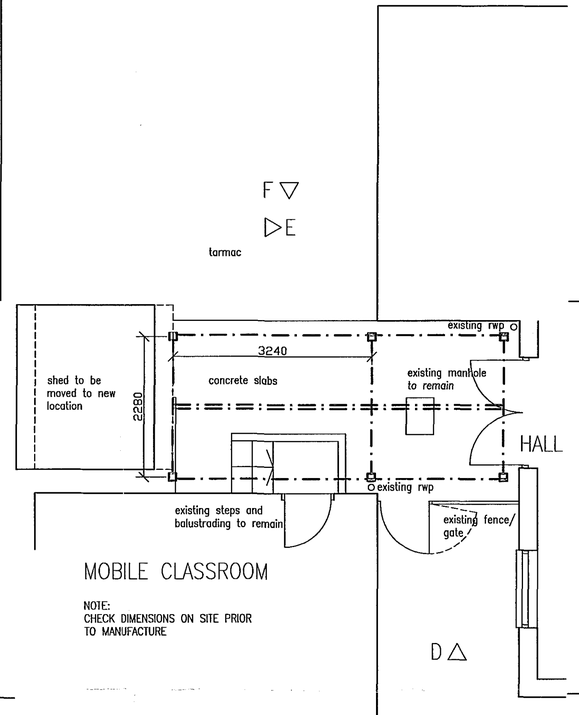

PROPOSED PLAN (scale 1:50)

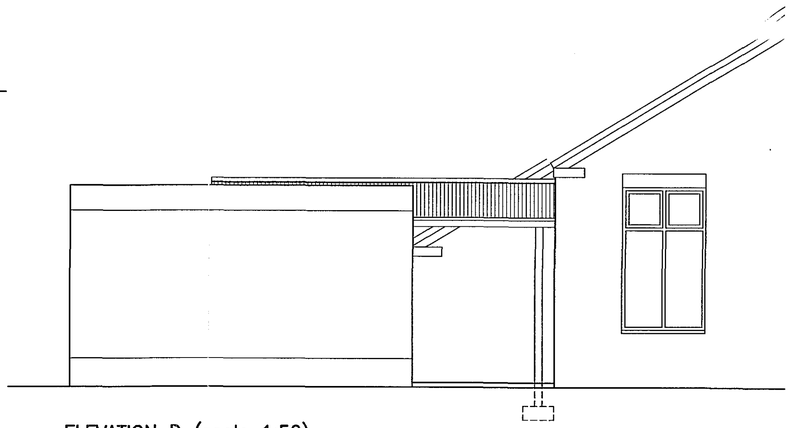


ELEVATION D (scale 1:50)

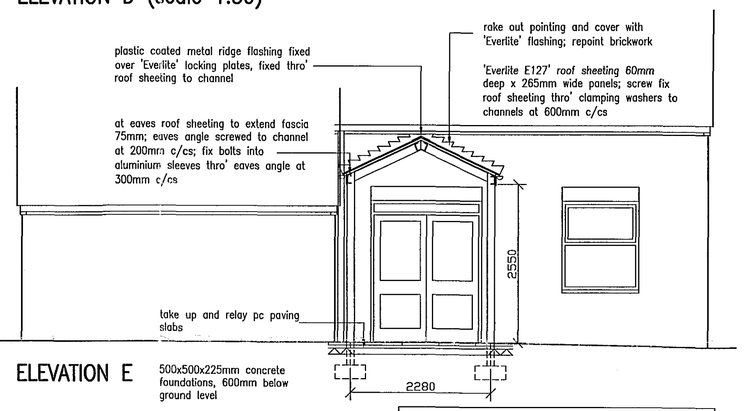


ELEVATION E

500x500x225mm concrete foundations, 600mm below ground level

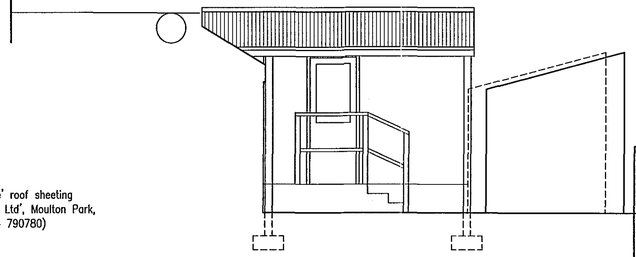

ELEVATION F

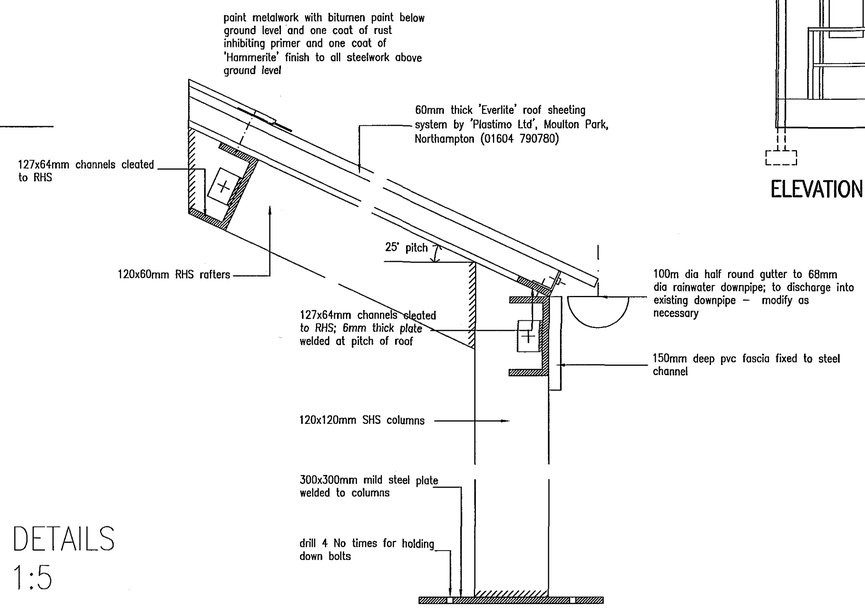

DETAILS
1:5

Revisions

The copyright of this drawing is retained by the architects, it is not to be reproduced without permission

All levels and dimensions to be checked on site by General Contractor before work is put in hand.

client

QUADRING COWLEY AND BROWNS PRIMARY SCHOOL

job

ALTERATIONS TO PREMISES

drawing

COVERED LINK

D B Lawrence & Associates

Architects

30 Handley Street
Sleaford
Lincs
NG34 7TQ

Tel: 01529 302541
Fax: 01529 413960
Email: dbloffice@btconnect.com

SHDC
Planning & Development
07 JUN 2004
Ref: 0745/04

DETERMINE PLAN

date	drawn	checked	scale
MAY 2004	DH		1:5/50

drawing no.

Q5/03