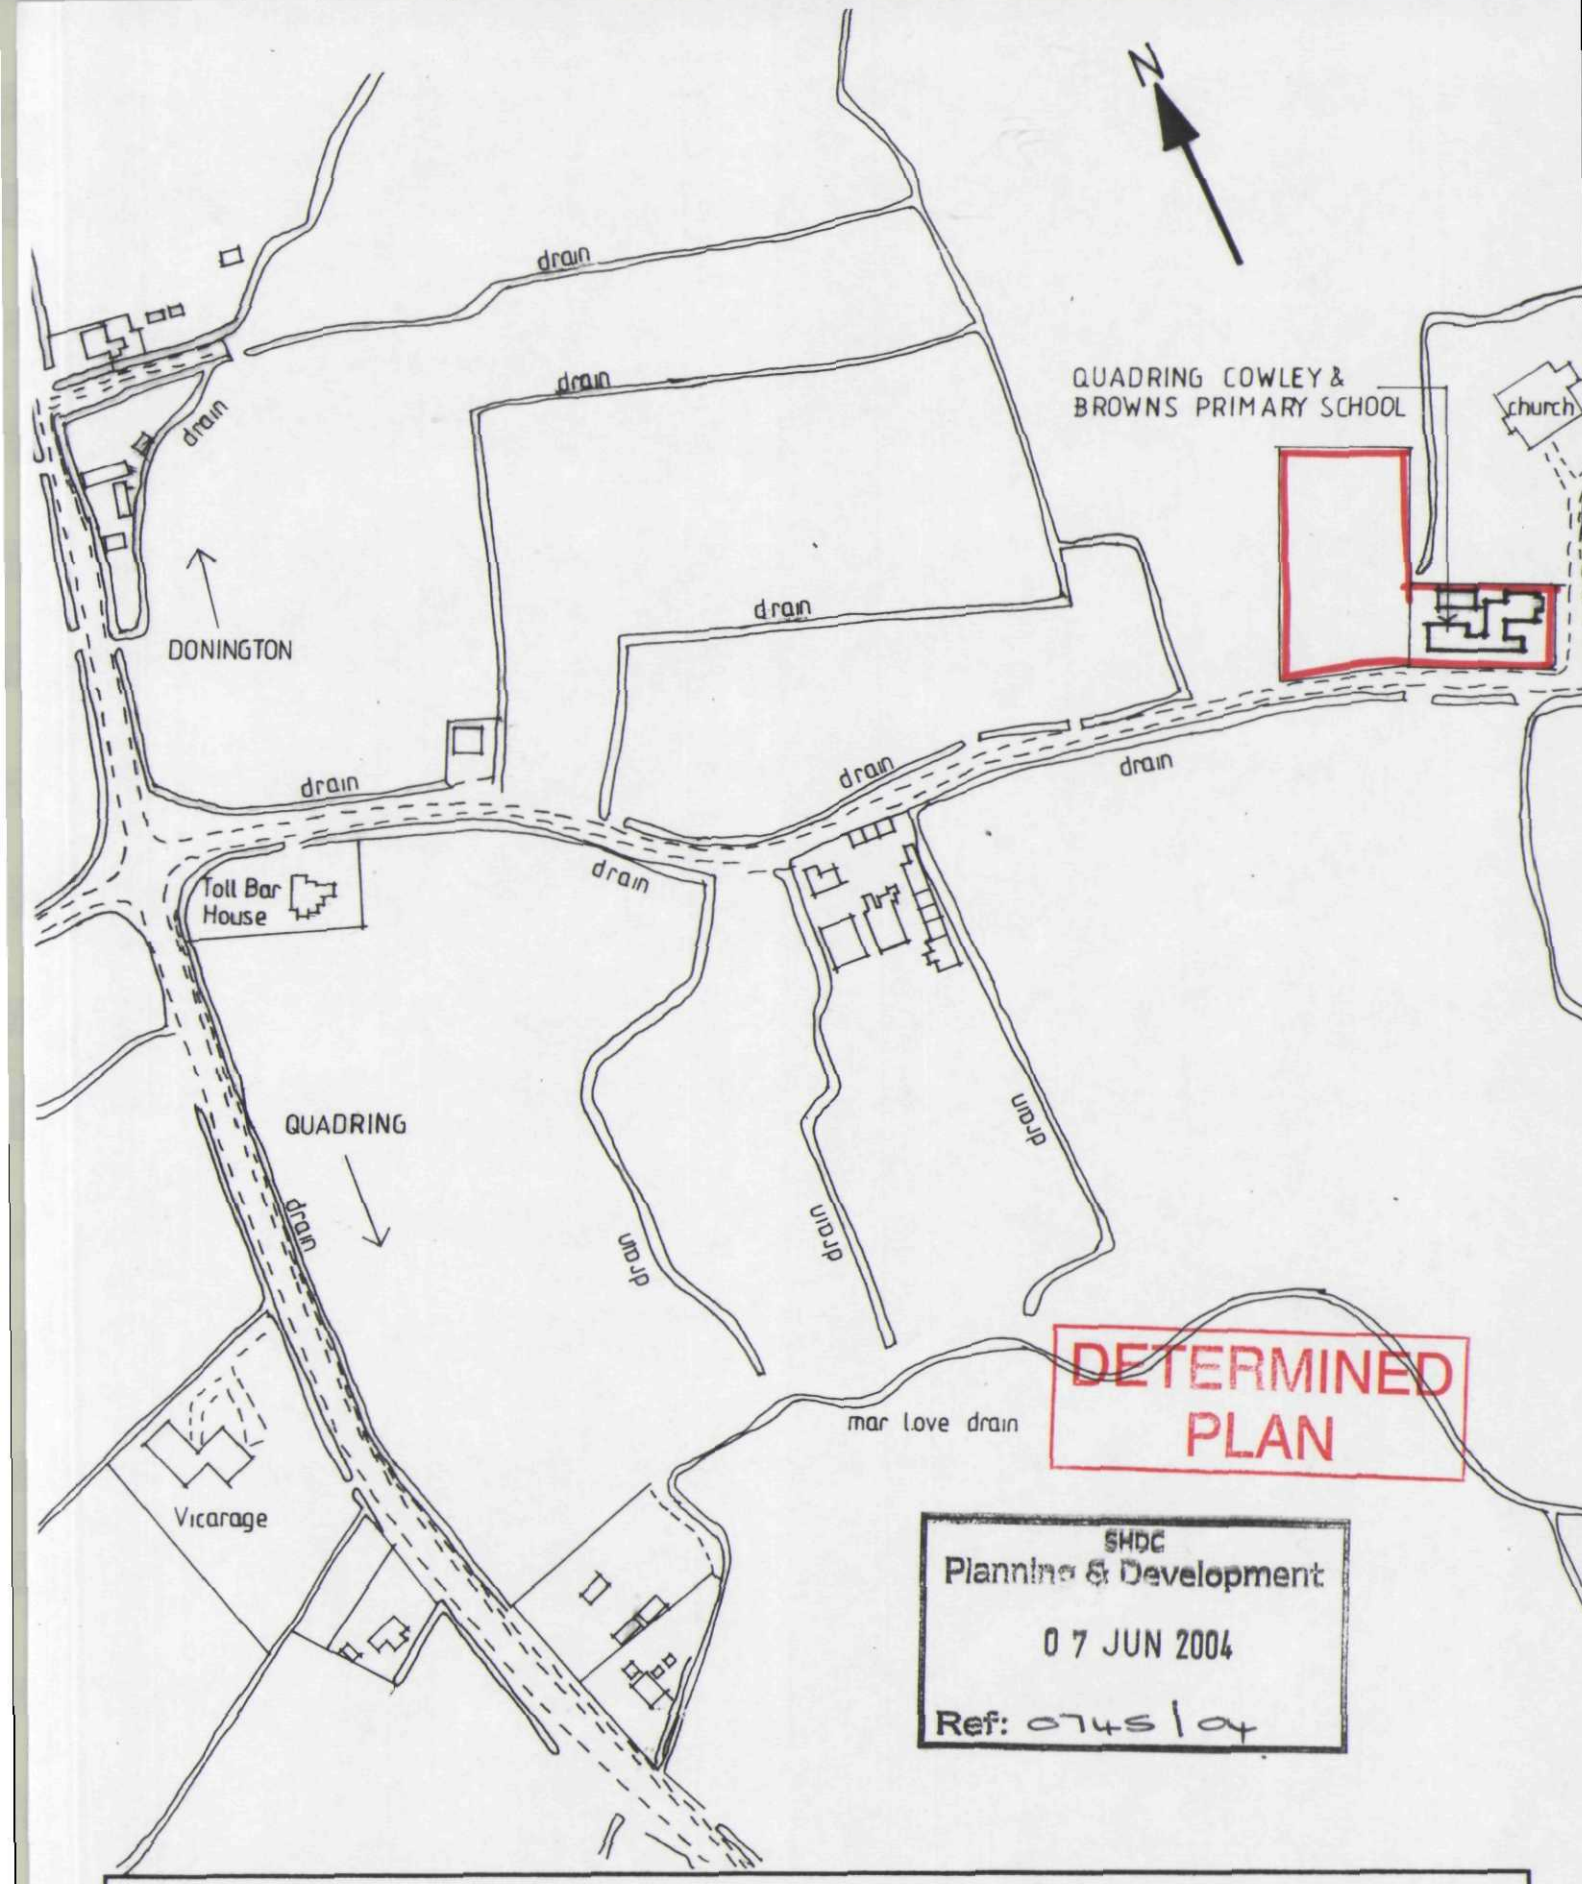


DETERMINED PLAN

SHDC
Planning & Development
07 JUN 2004
Ref: 0745/04

QUADRING COWLEY & BROWN P.S., LOCATION PLAN 1:2500

D.B.LAWRENCE&ASSOCIATES

Architects + Surveyors, 30 Handley Street, Sleaford NG34 7TQ tel. 01529 302541

Q5/04

UDO LEEDS 300