



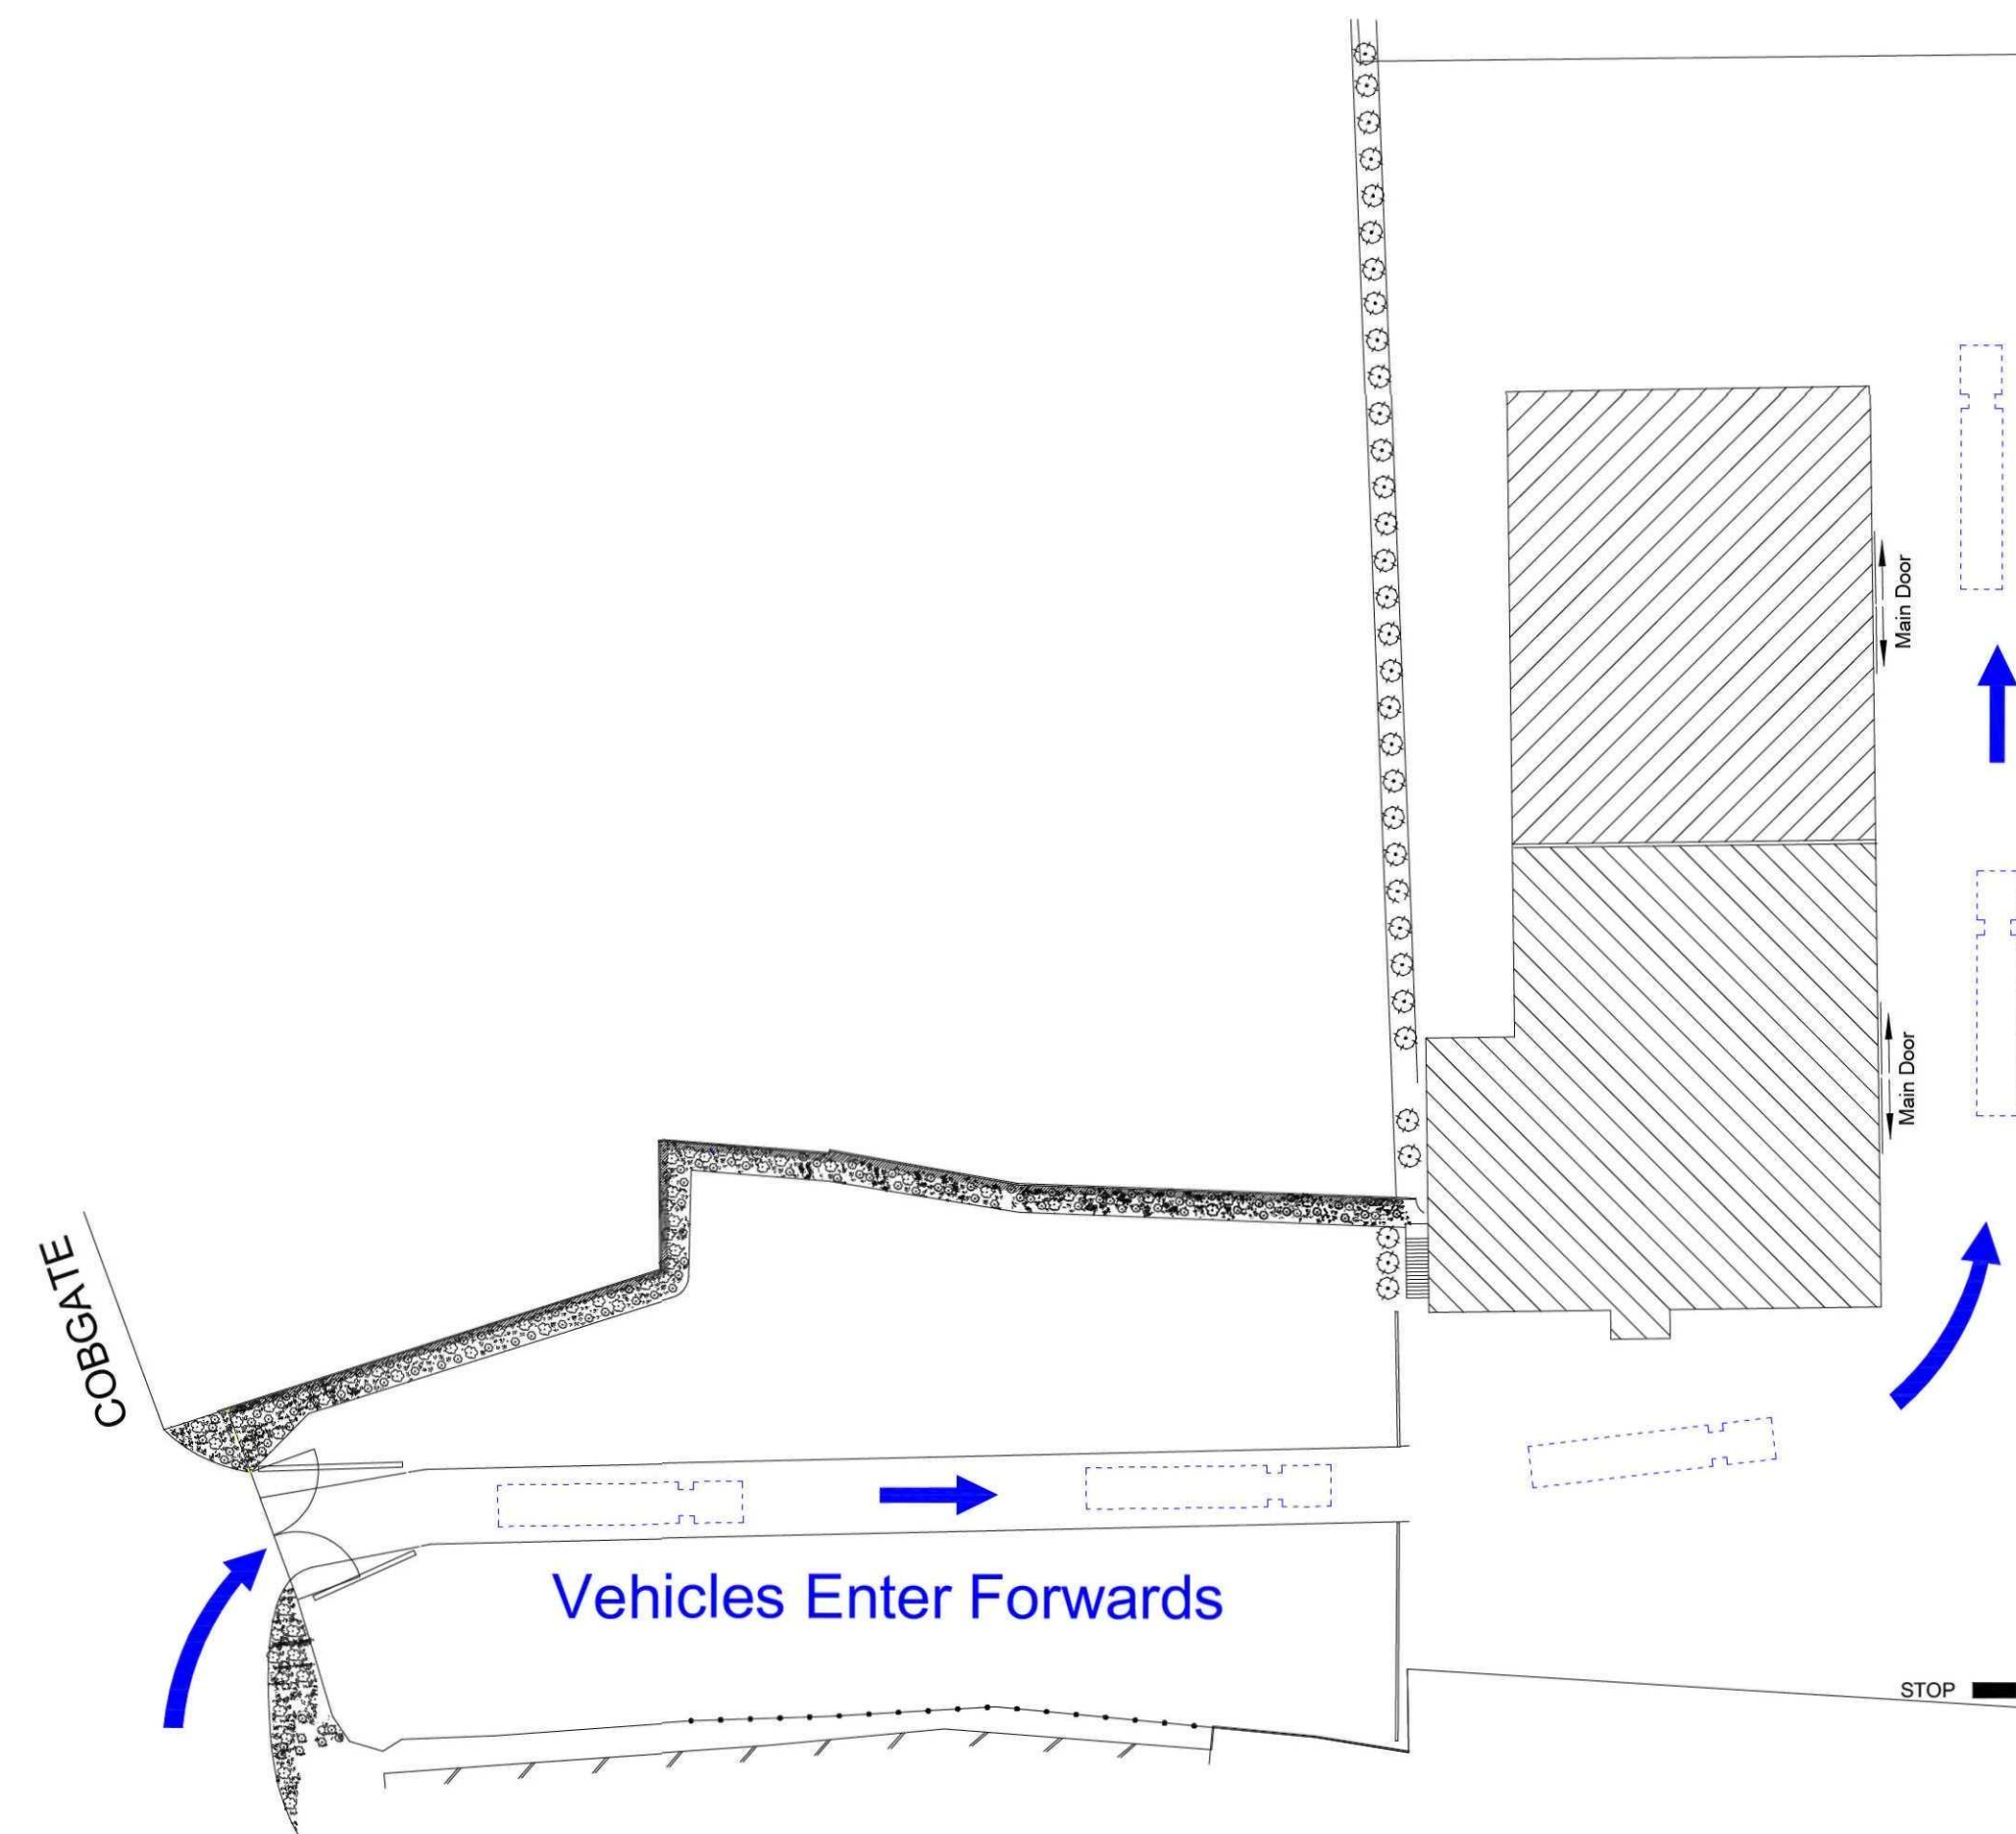

Vehicle Entry Plan

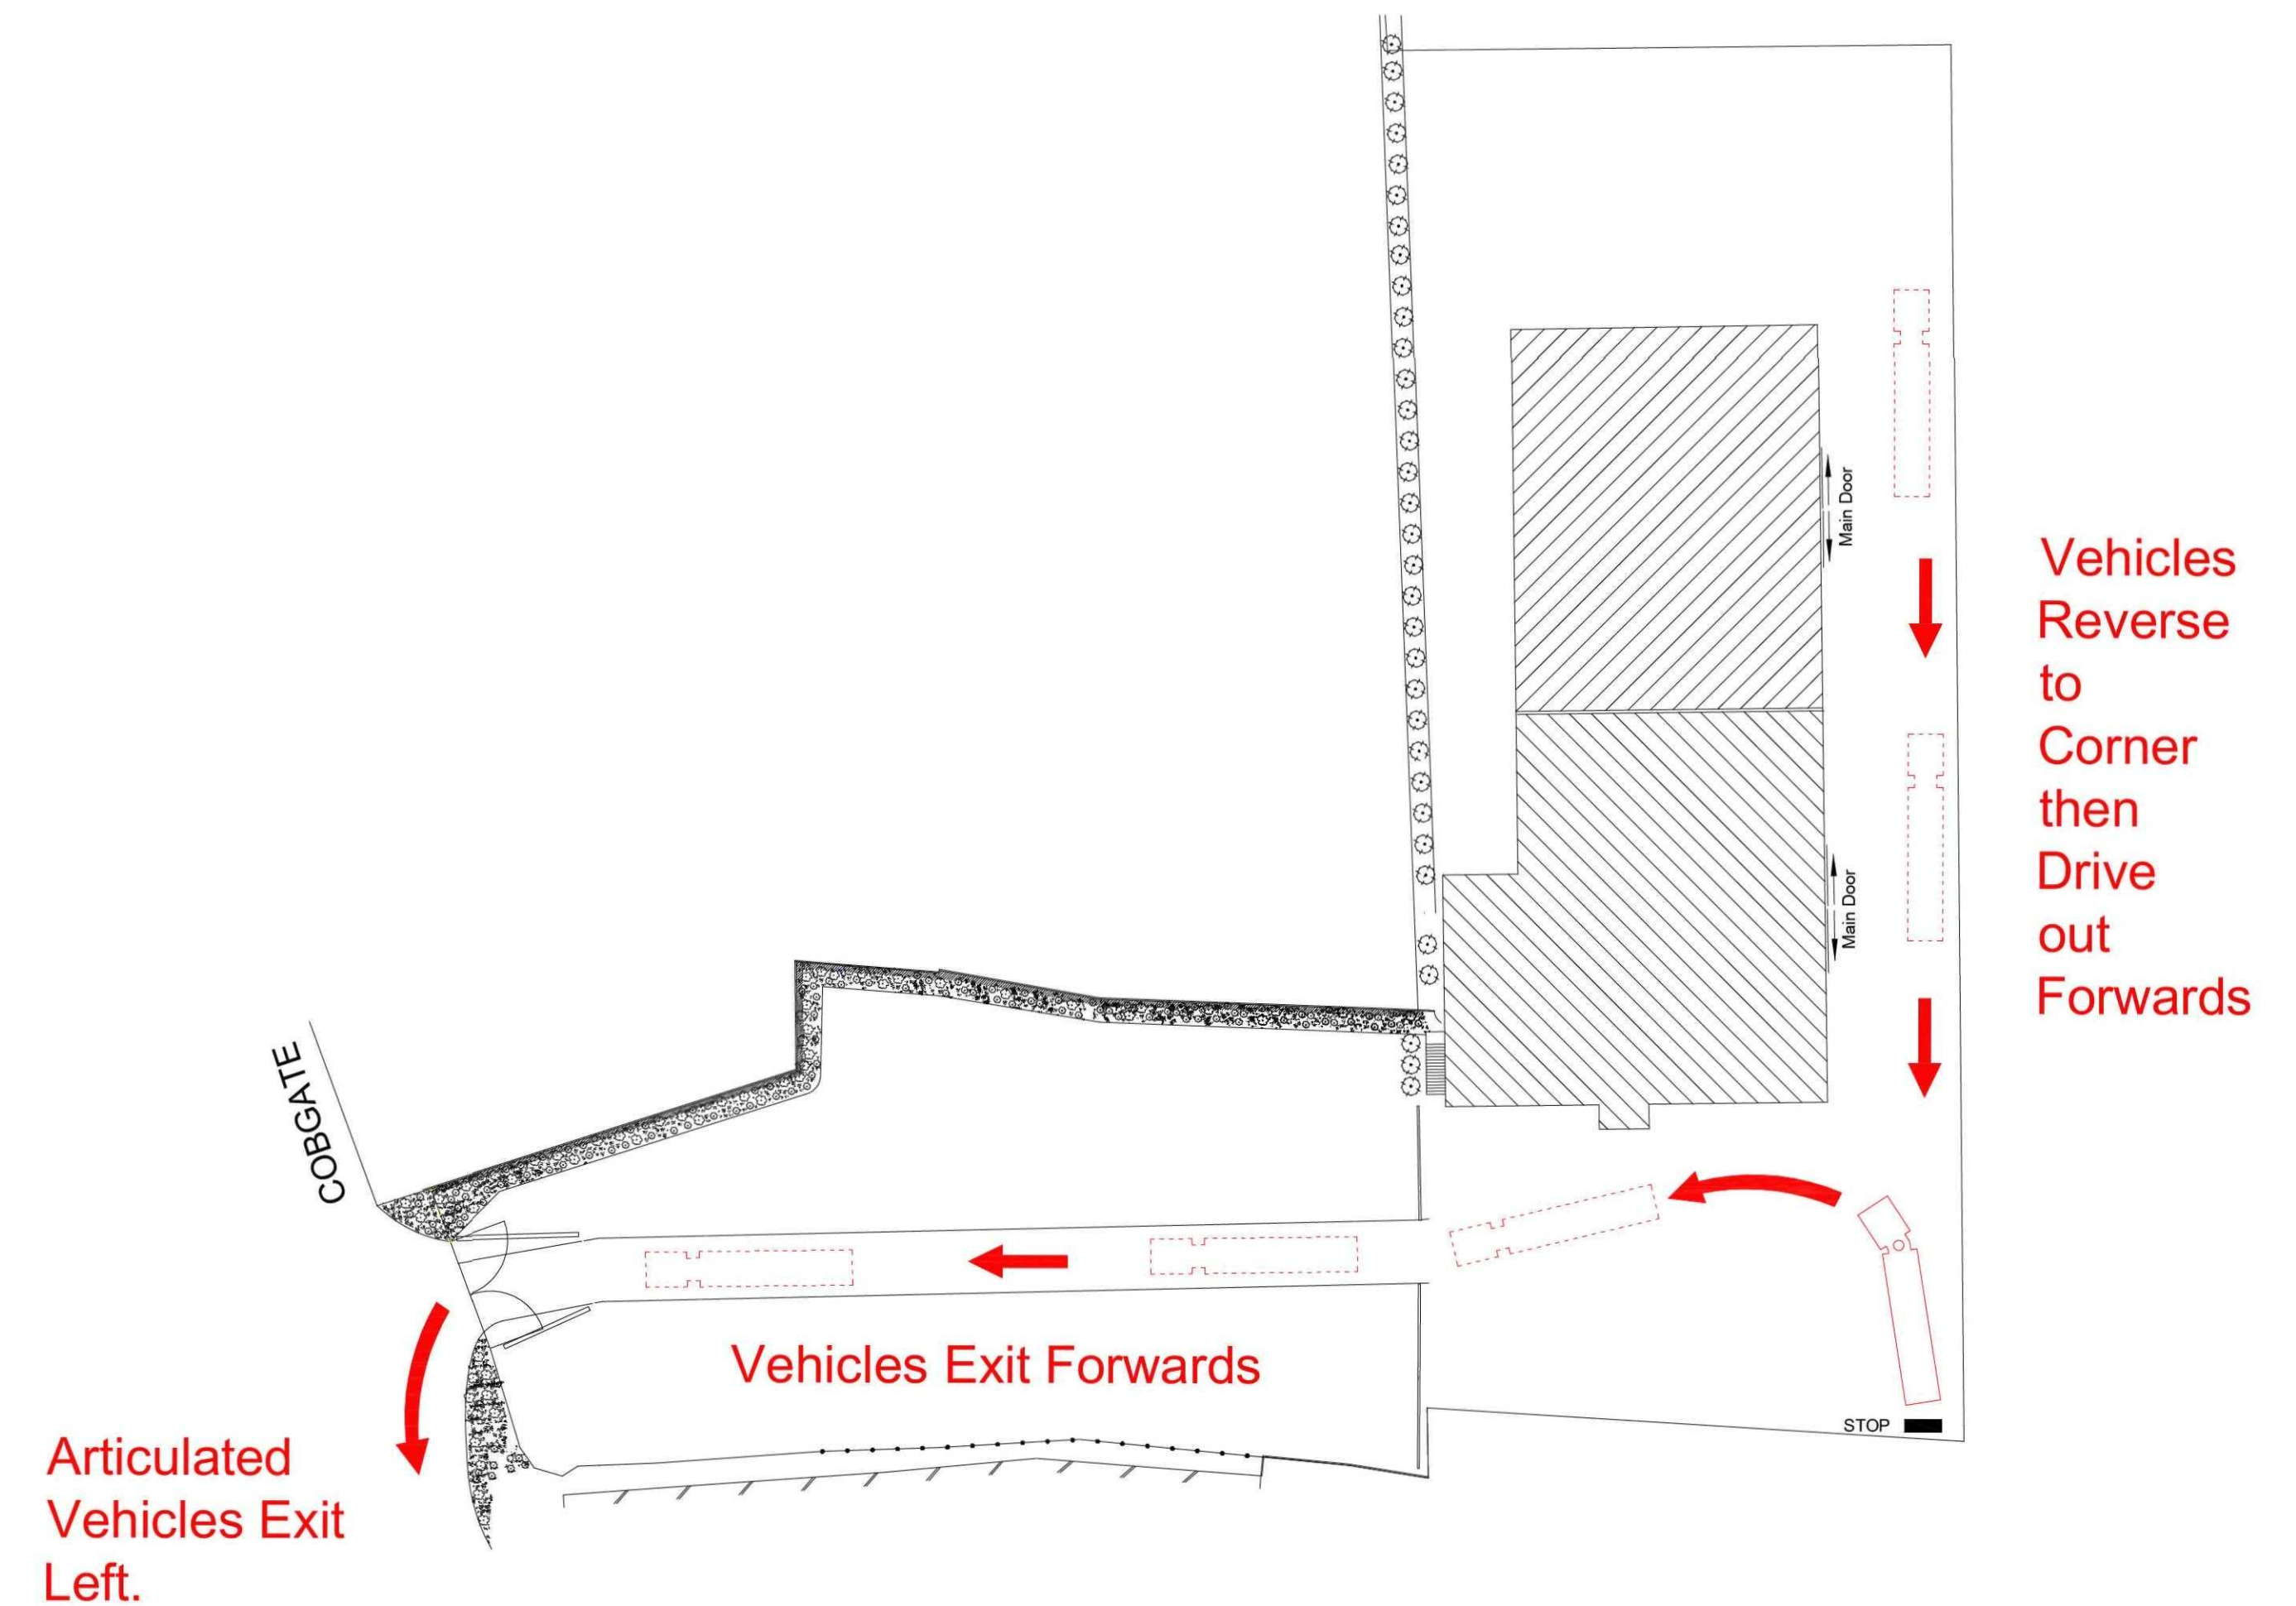

Vehicle Exit Plan

Cobgate Building.
Cobgate,
Spalding, Lincs,
PE12 6TD.

Vehicle Entry / Exit Plan

Scale
1:500 @ A1

