

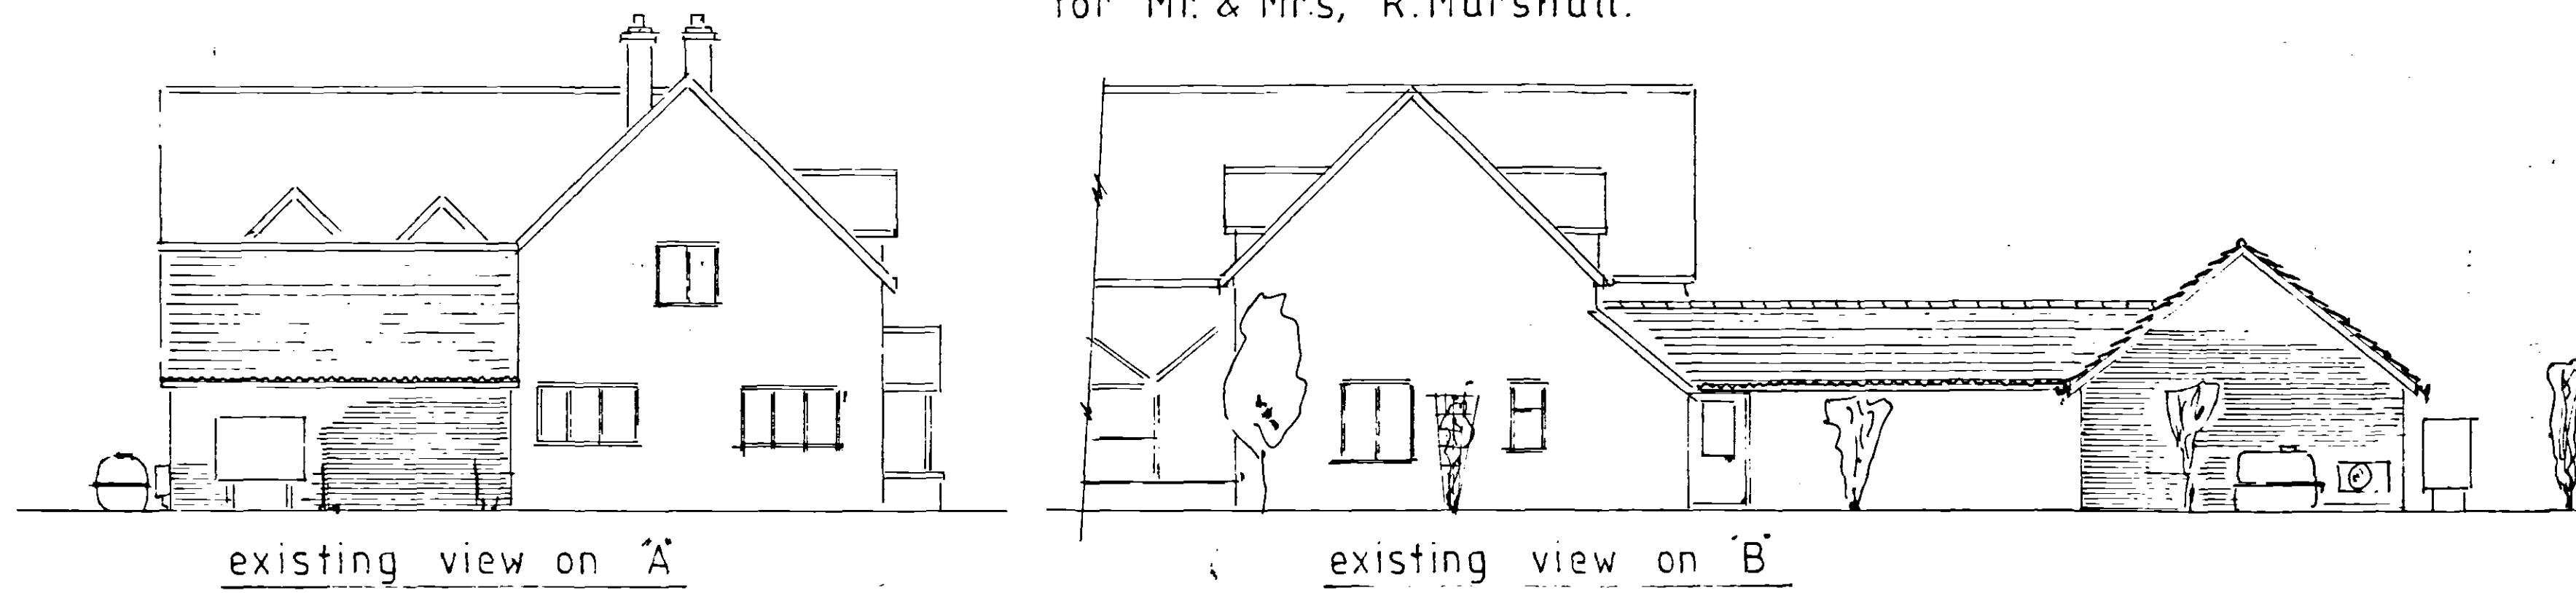
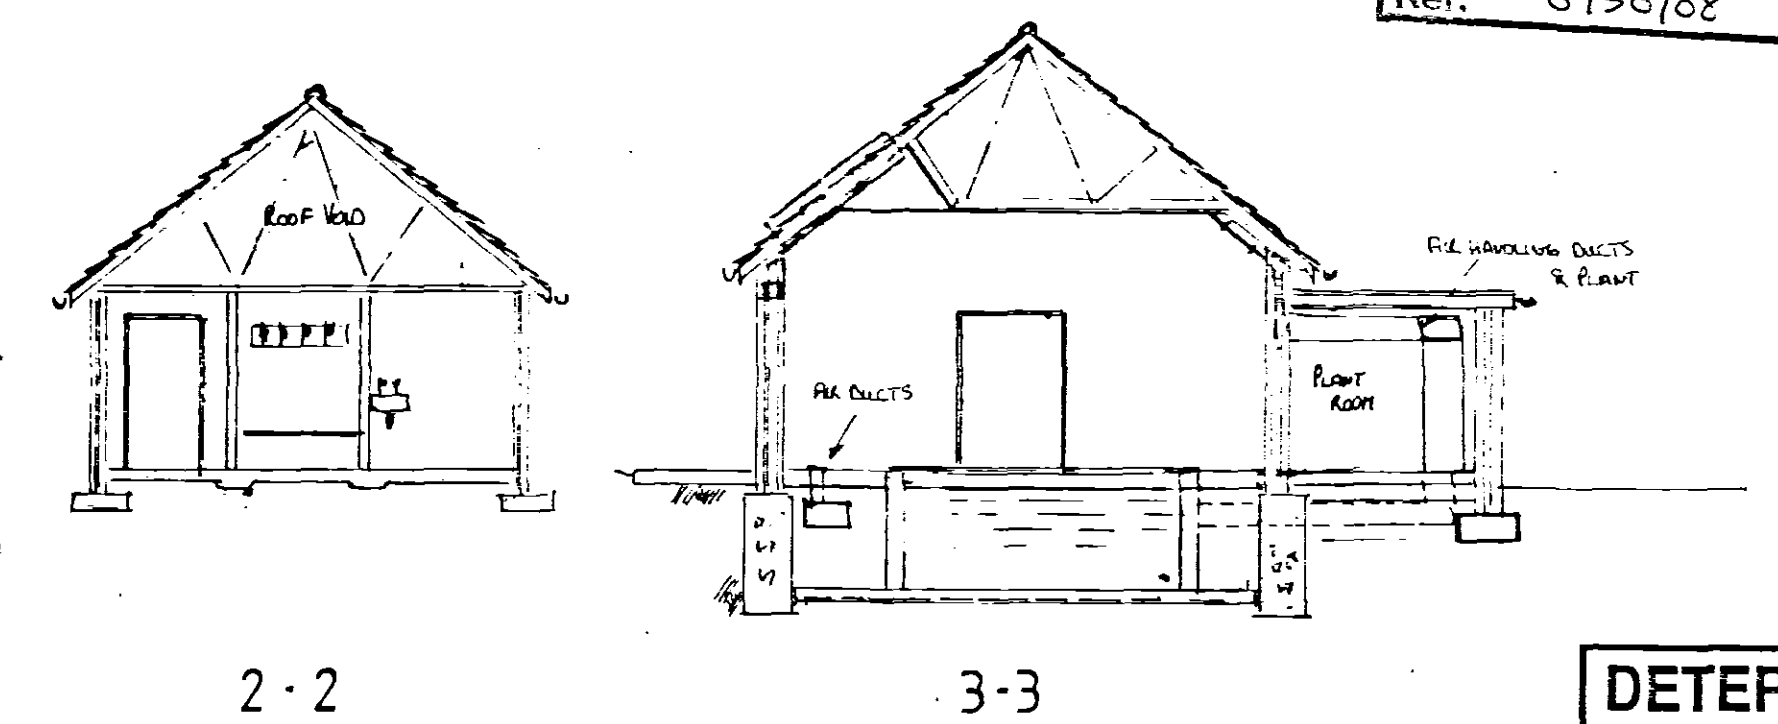
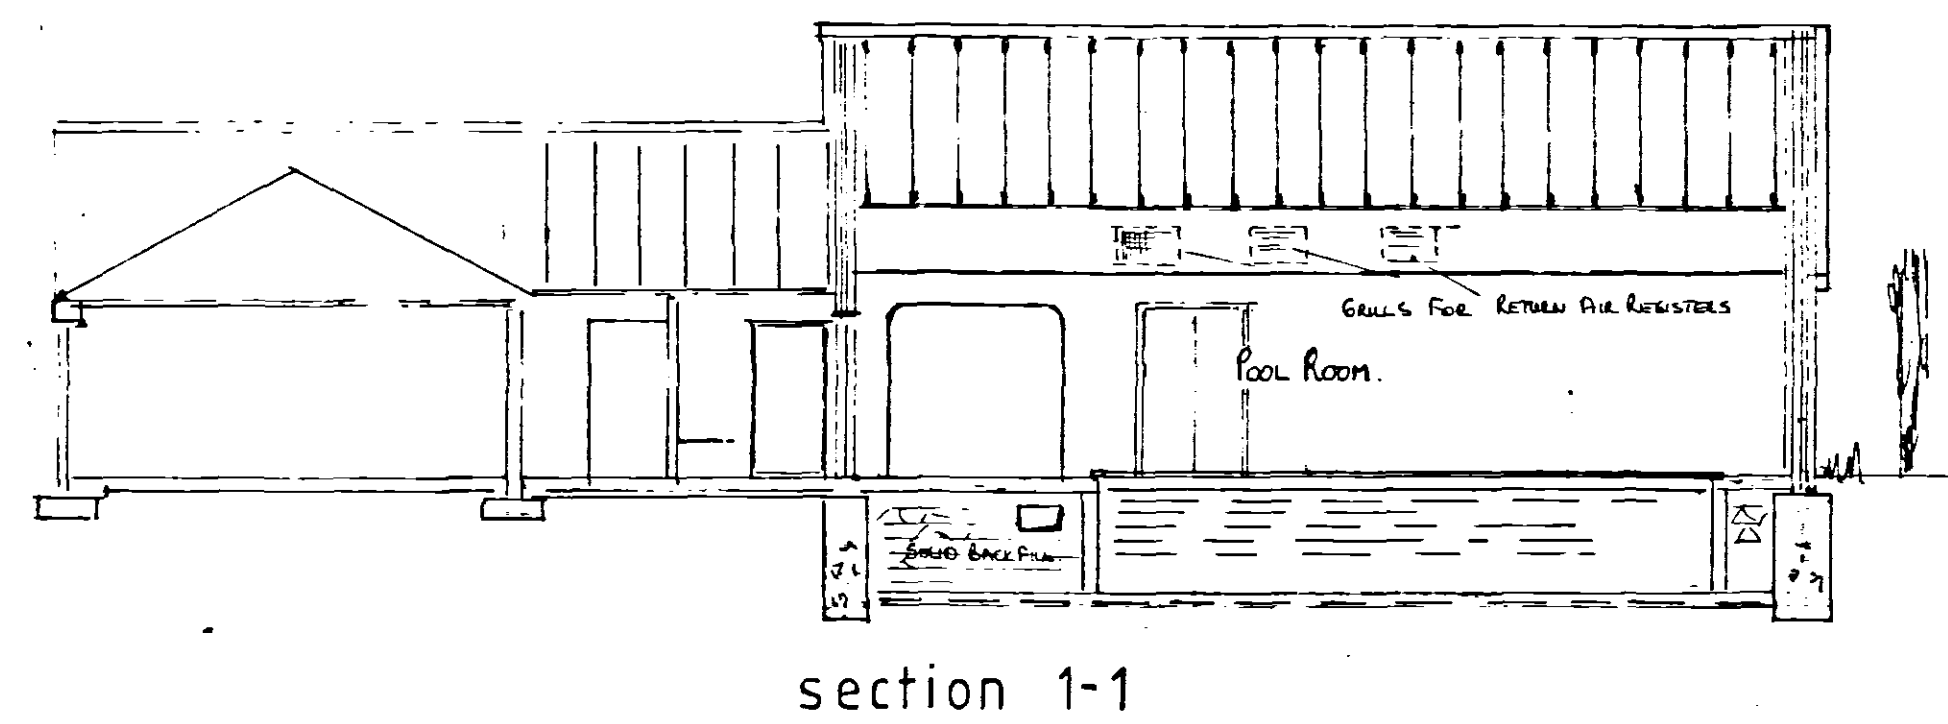
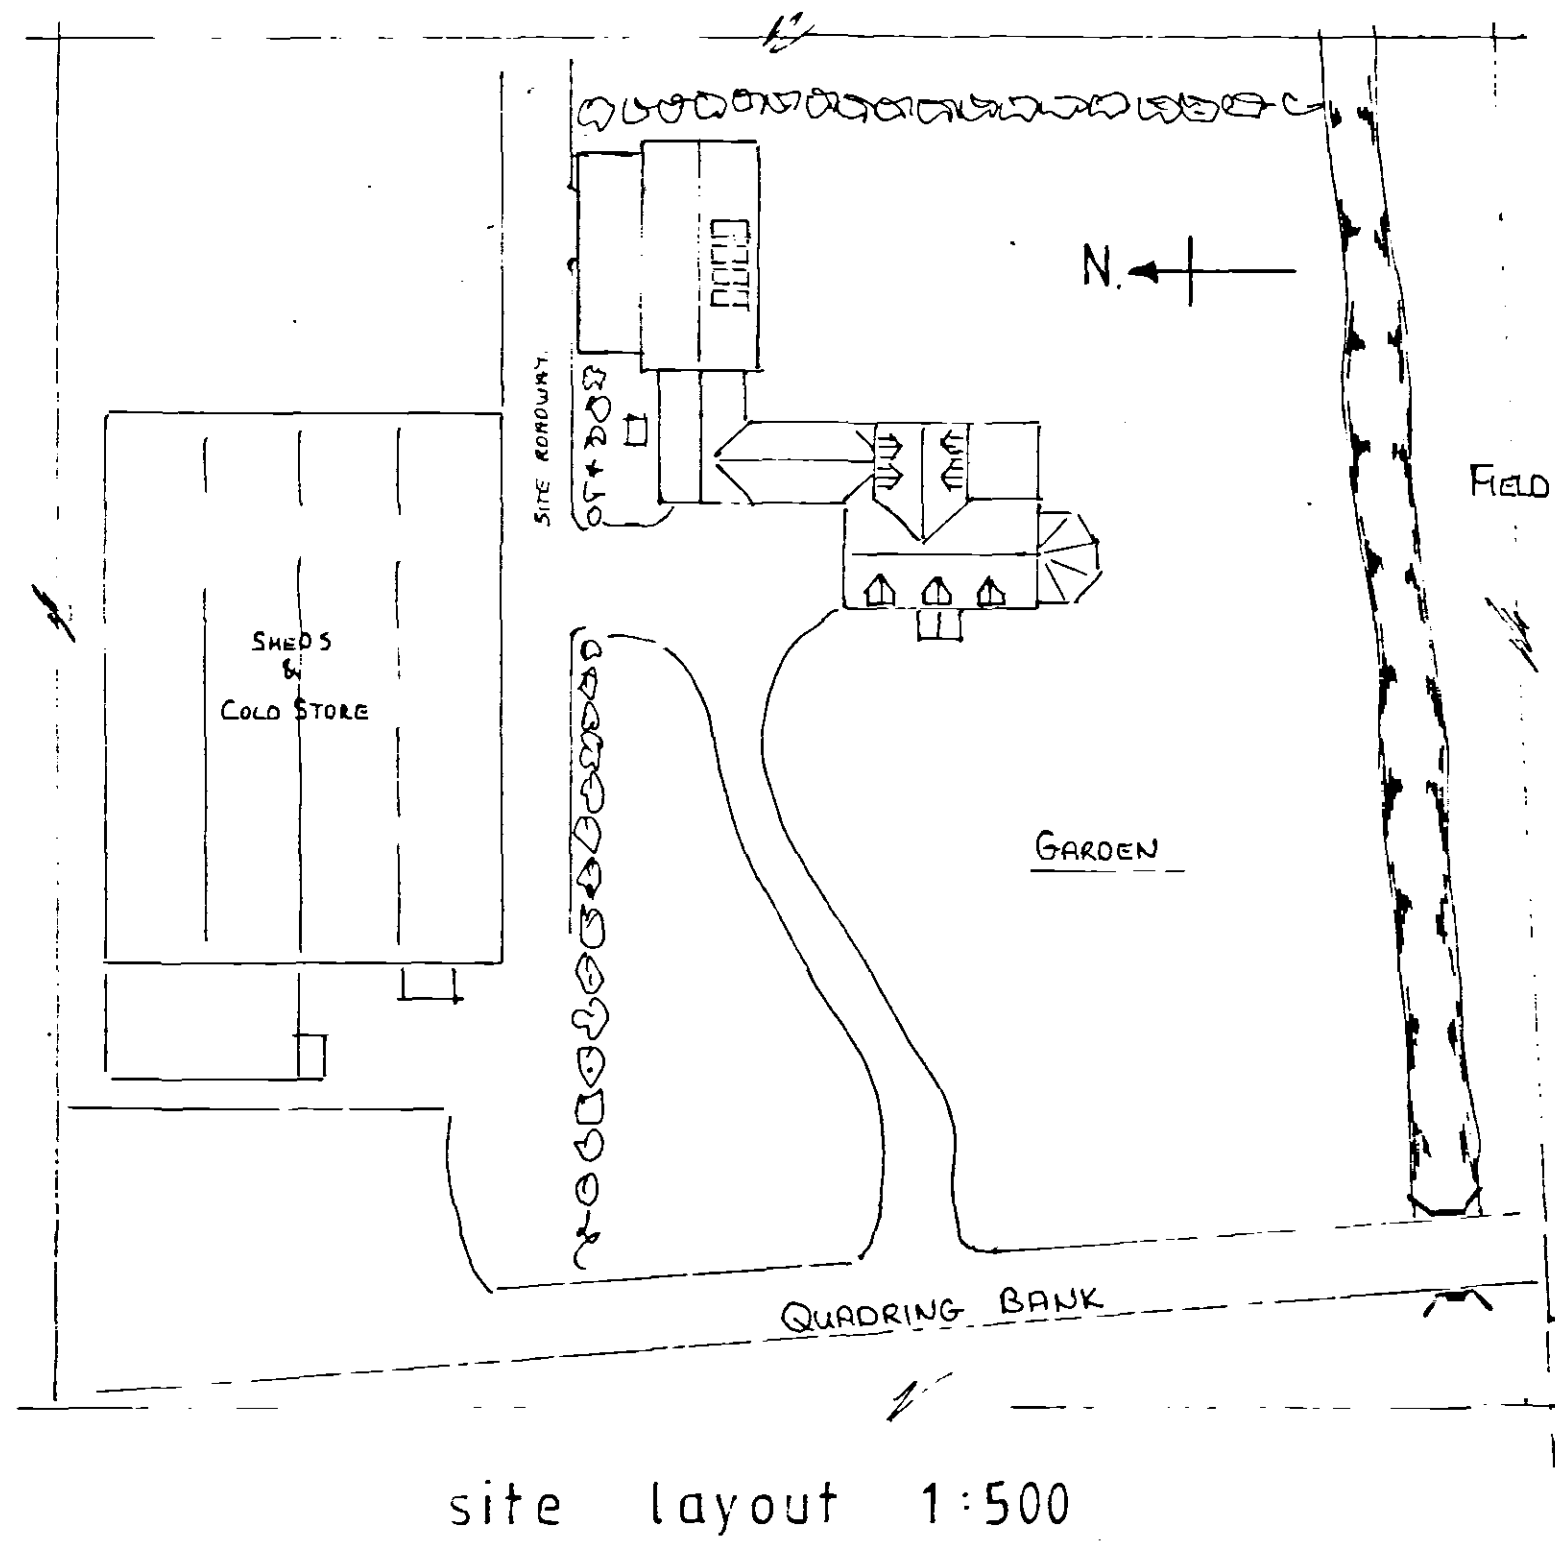
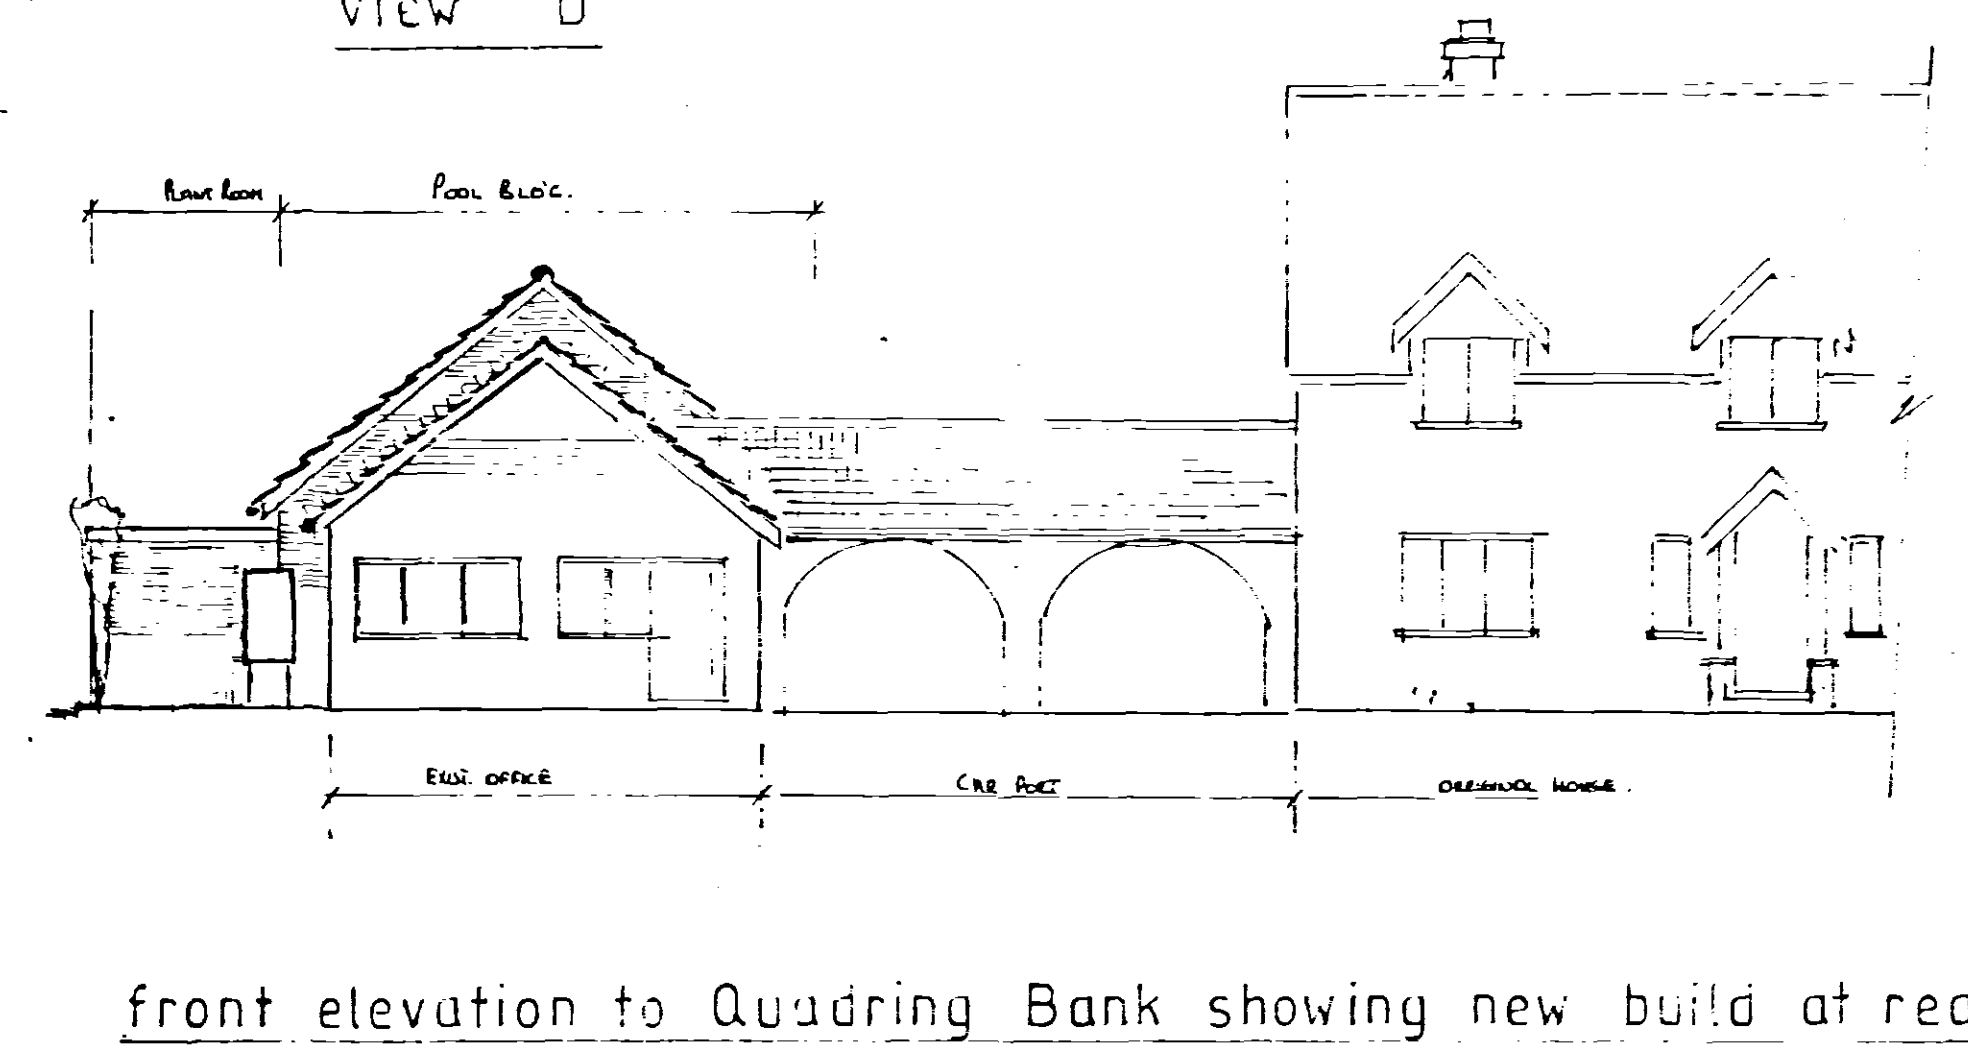
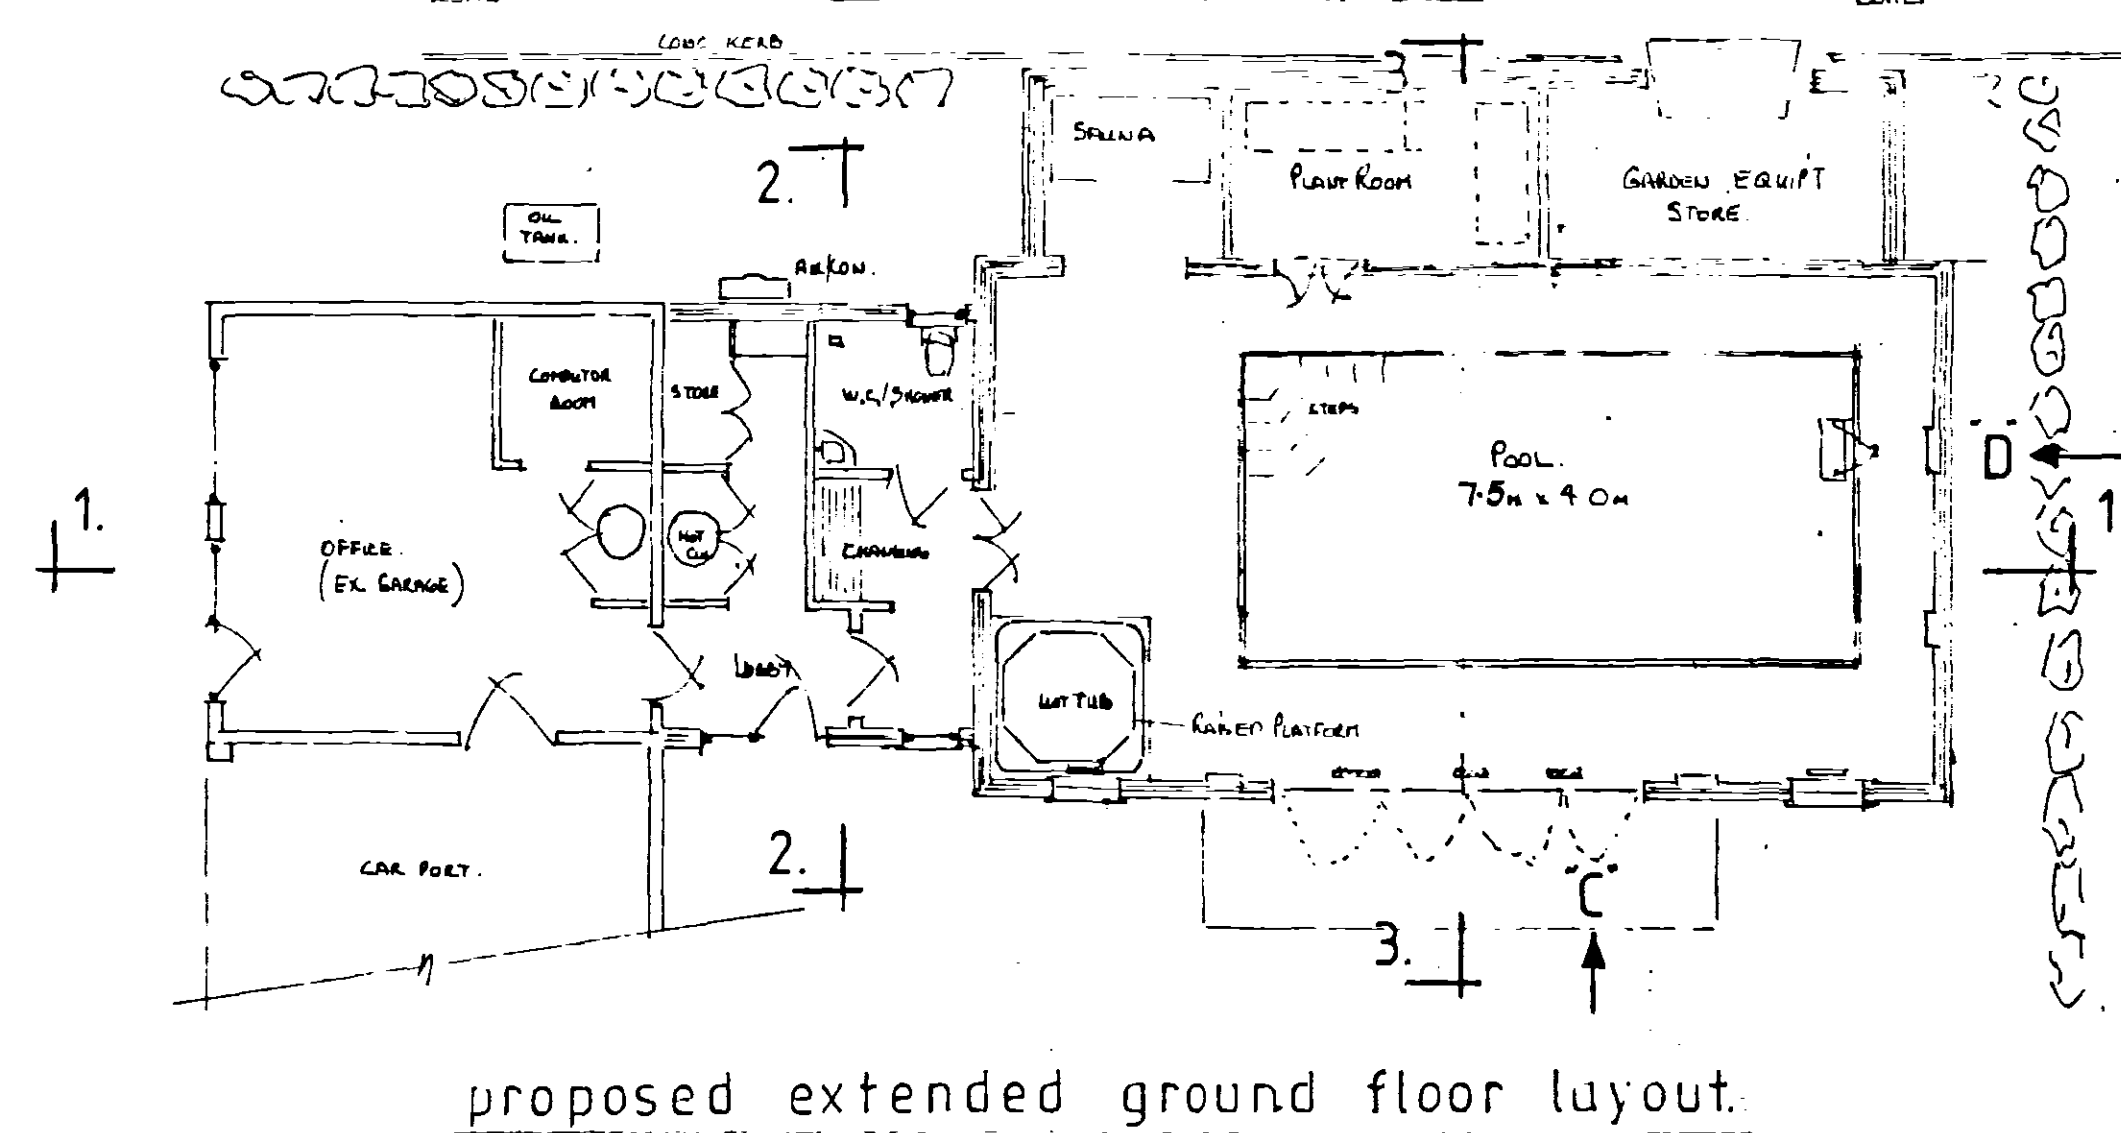
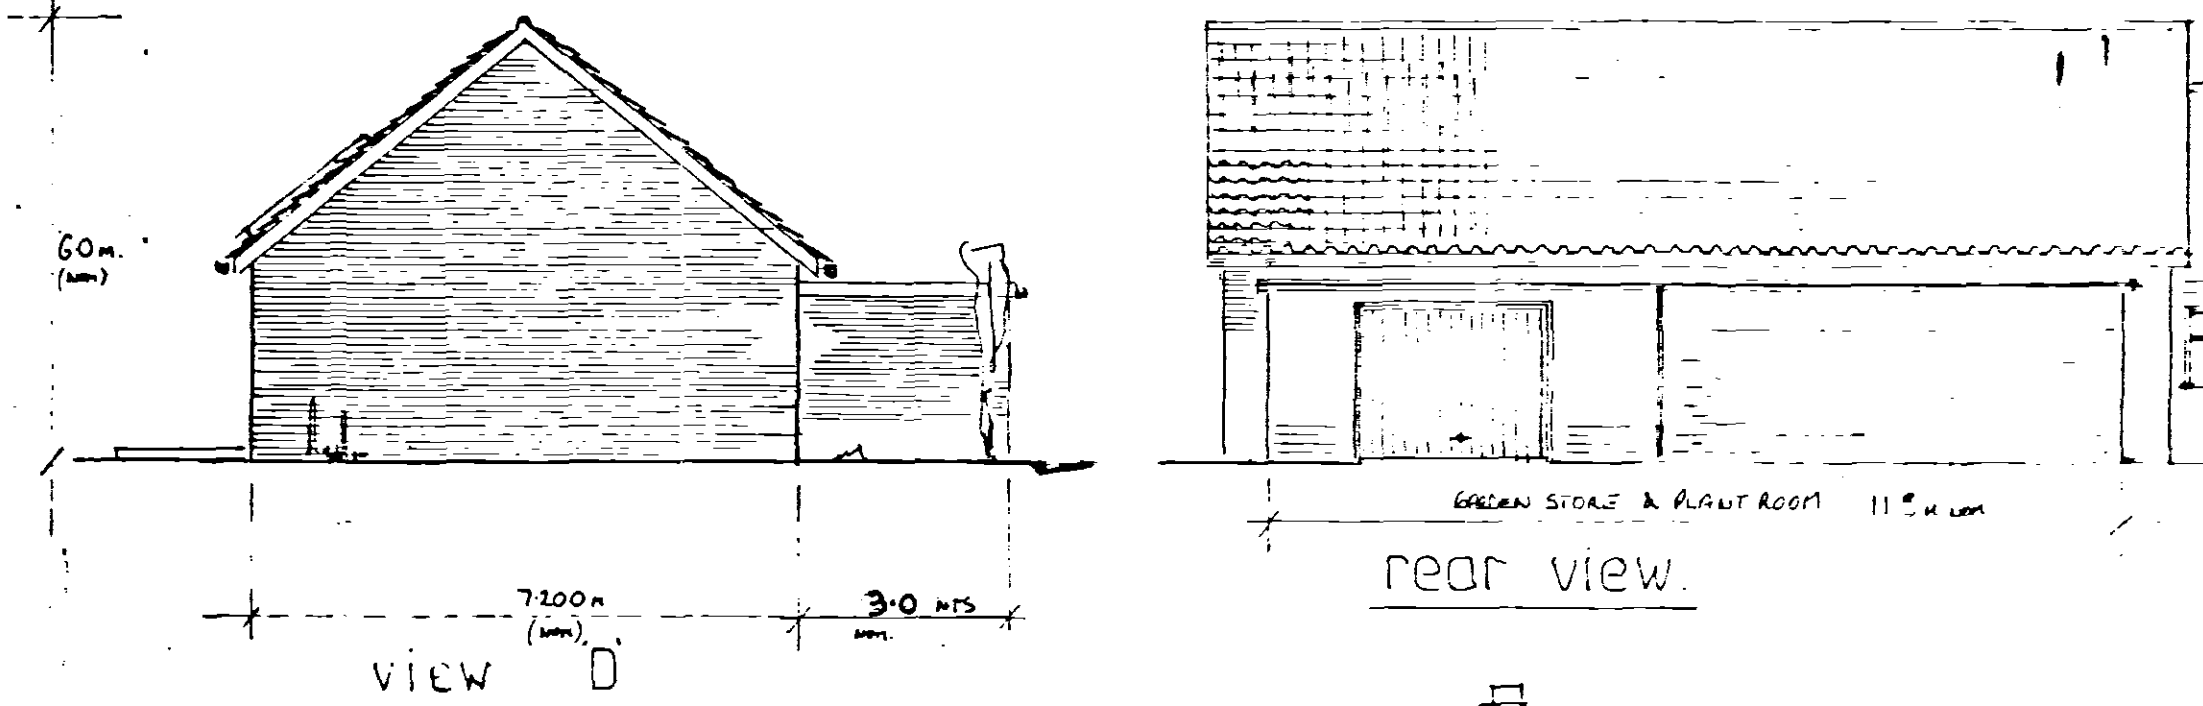


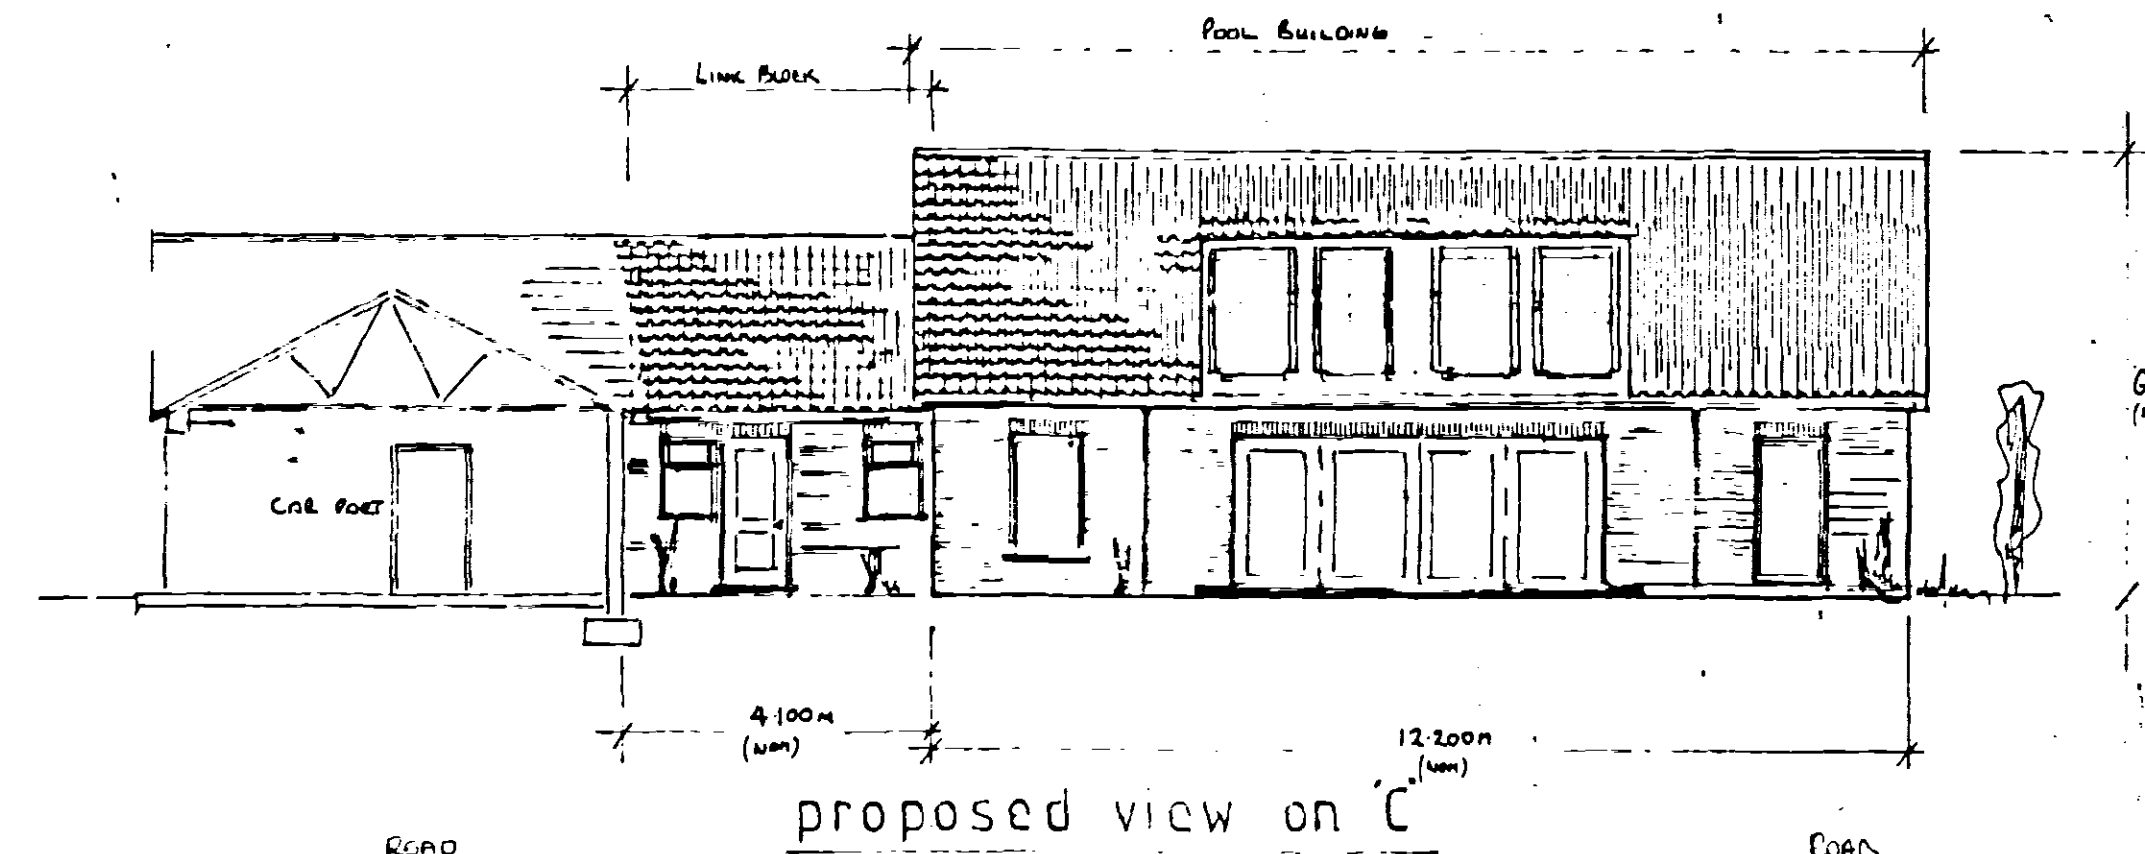

ROOF CONCRETE DOUBLE PANTILES MATCH EXISTING.
 WALLS RED/BROWN FACED BRICKS TO MATCH EXISTING.
 WINDOWS & DOORS STAINED TIMBER UNITS TO MATCH EXISTING AS FAR AS POSSIBLE.
 ARCHITECTURAL TRIMS ALL STAINED TIMBER OPEN SOFFITS WITH EXPOSED RAFTER FEET.
 ROOF LIGHTS VELUX OR SIMILAR OPENING UNITS WITH LINKED FLASHINGS.
 GUTTERS & R.W. GOODS BROWN UPVC. 50 LIME.
 FLAT ROOF DARK GREY FIBRE GLASS FINISH.

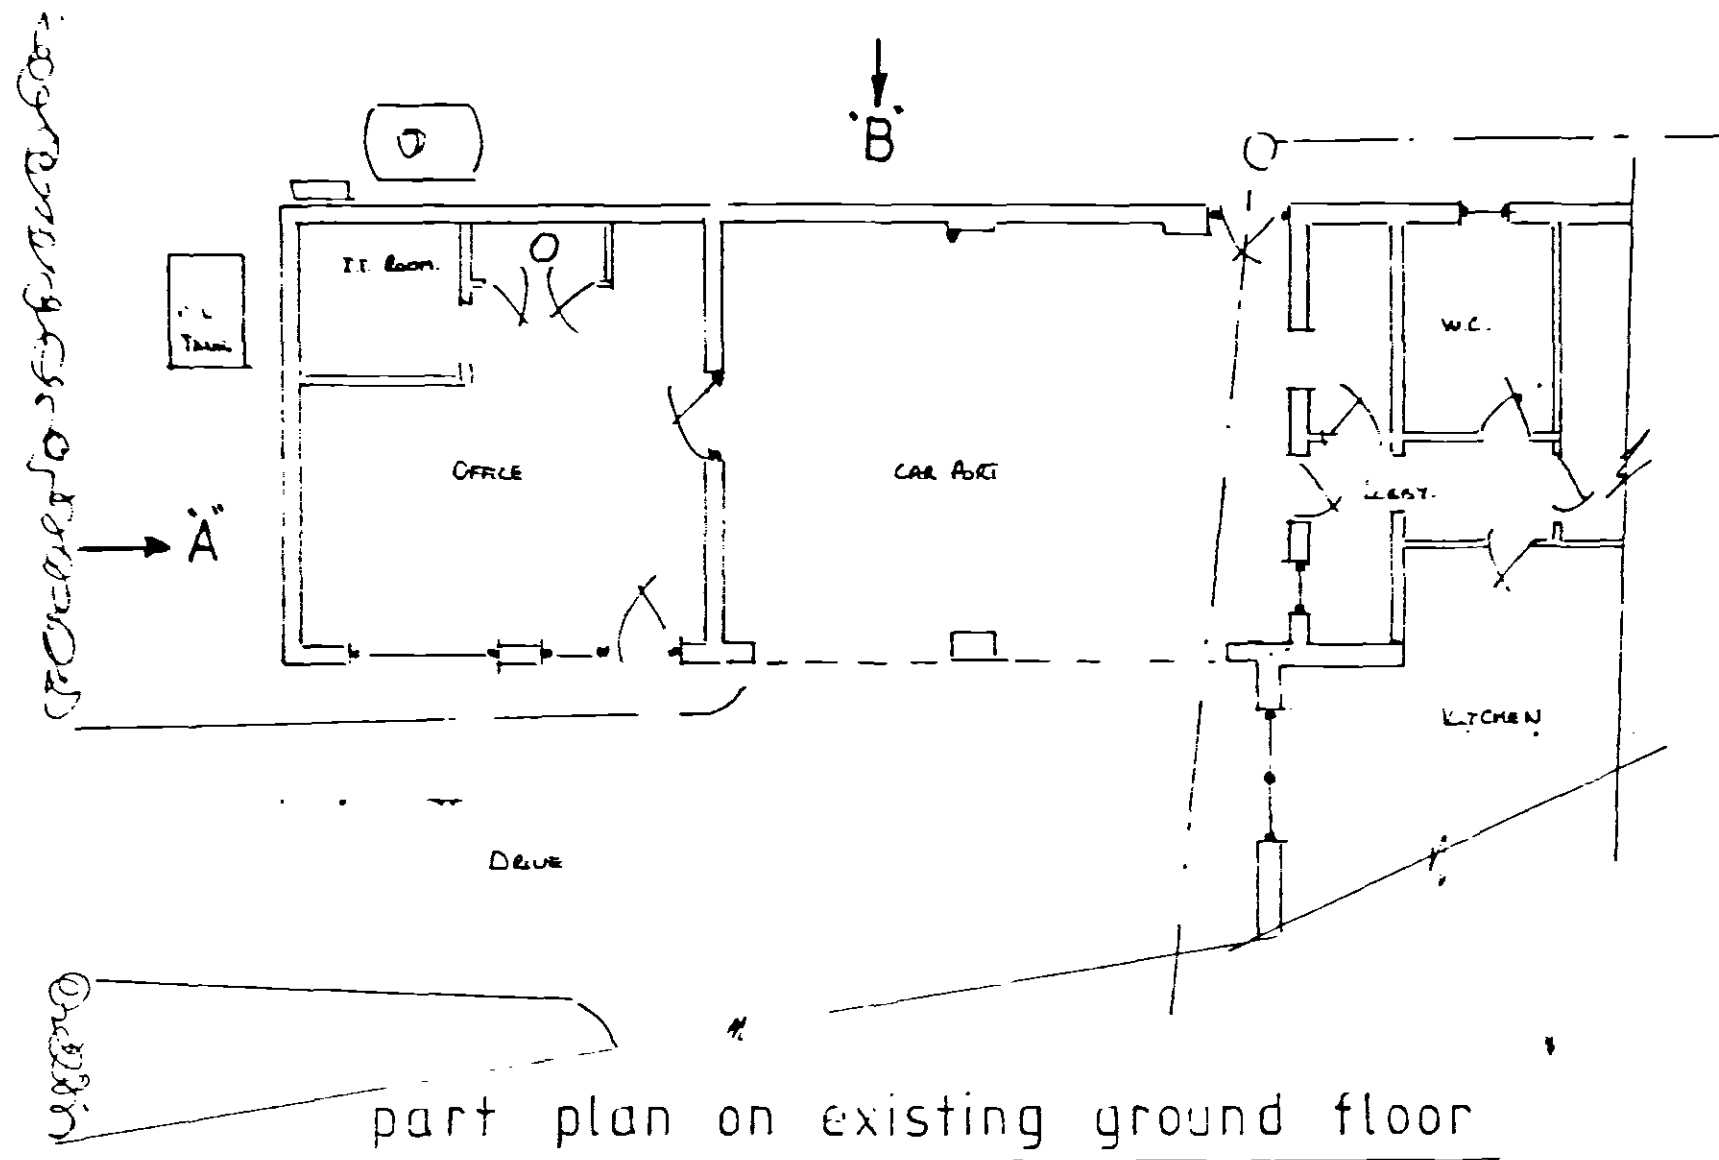

SHDC
 Planning & Development
 - 1 JUL 2008
 Ref: 0750/08

DETERMINED
 PLAN