


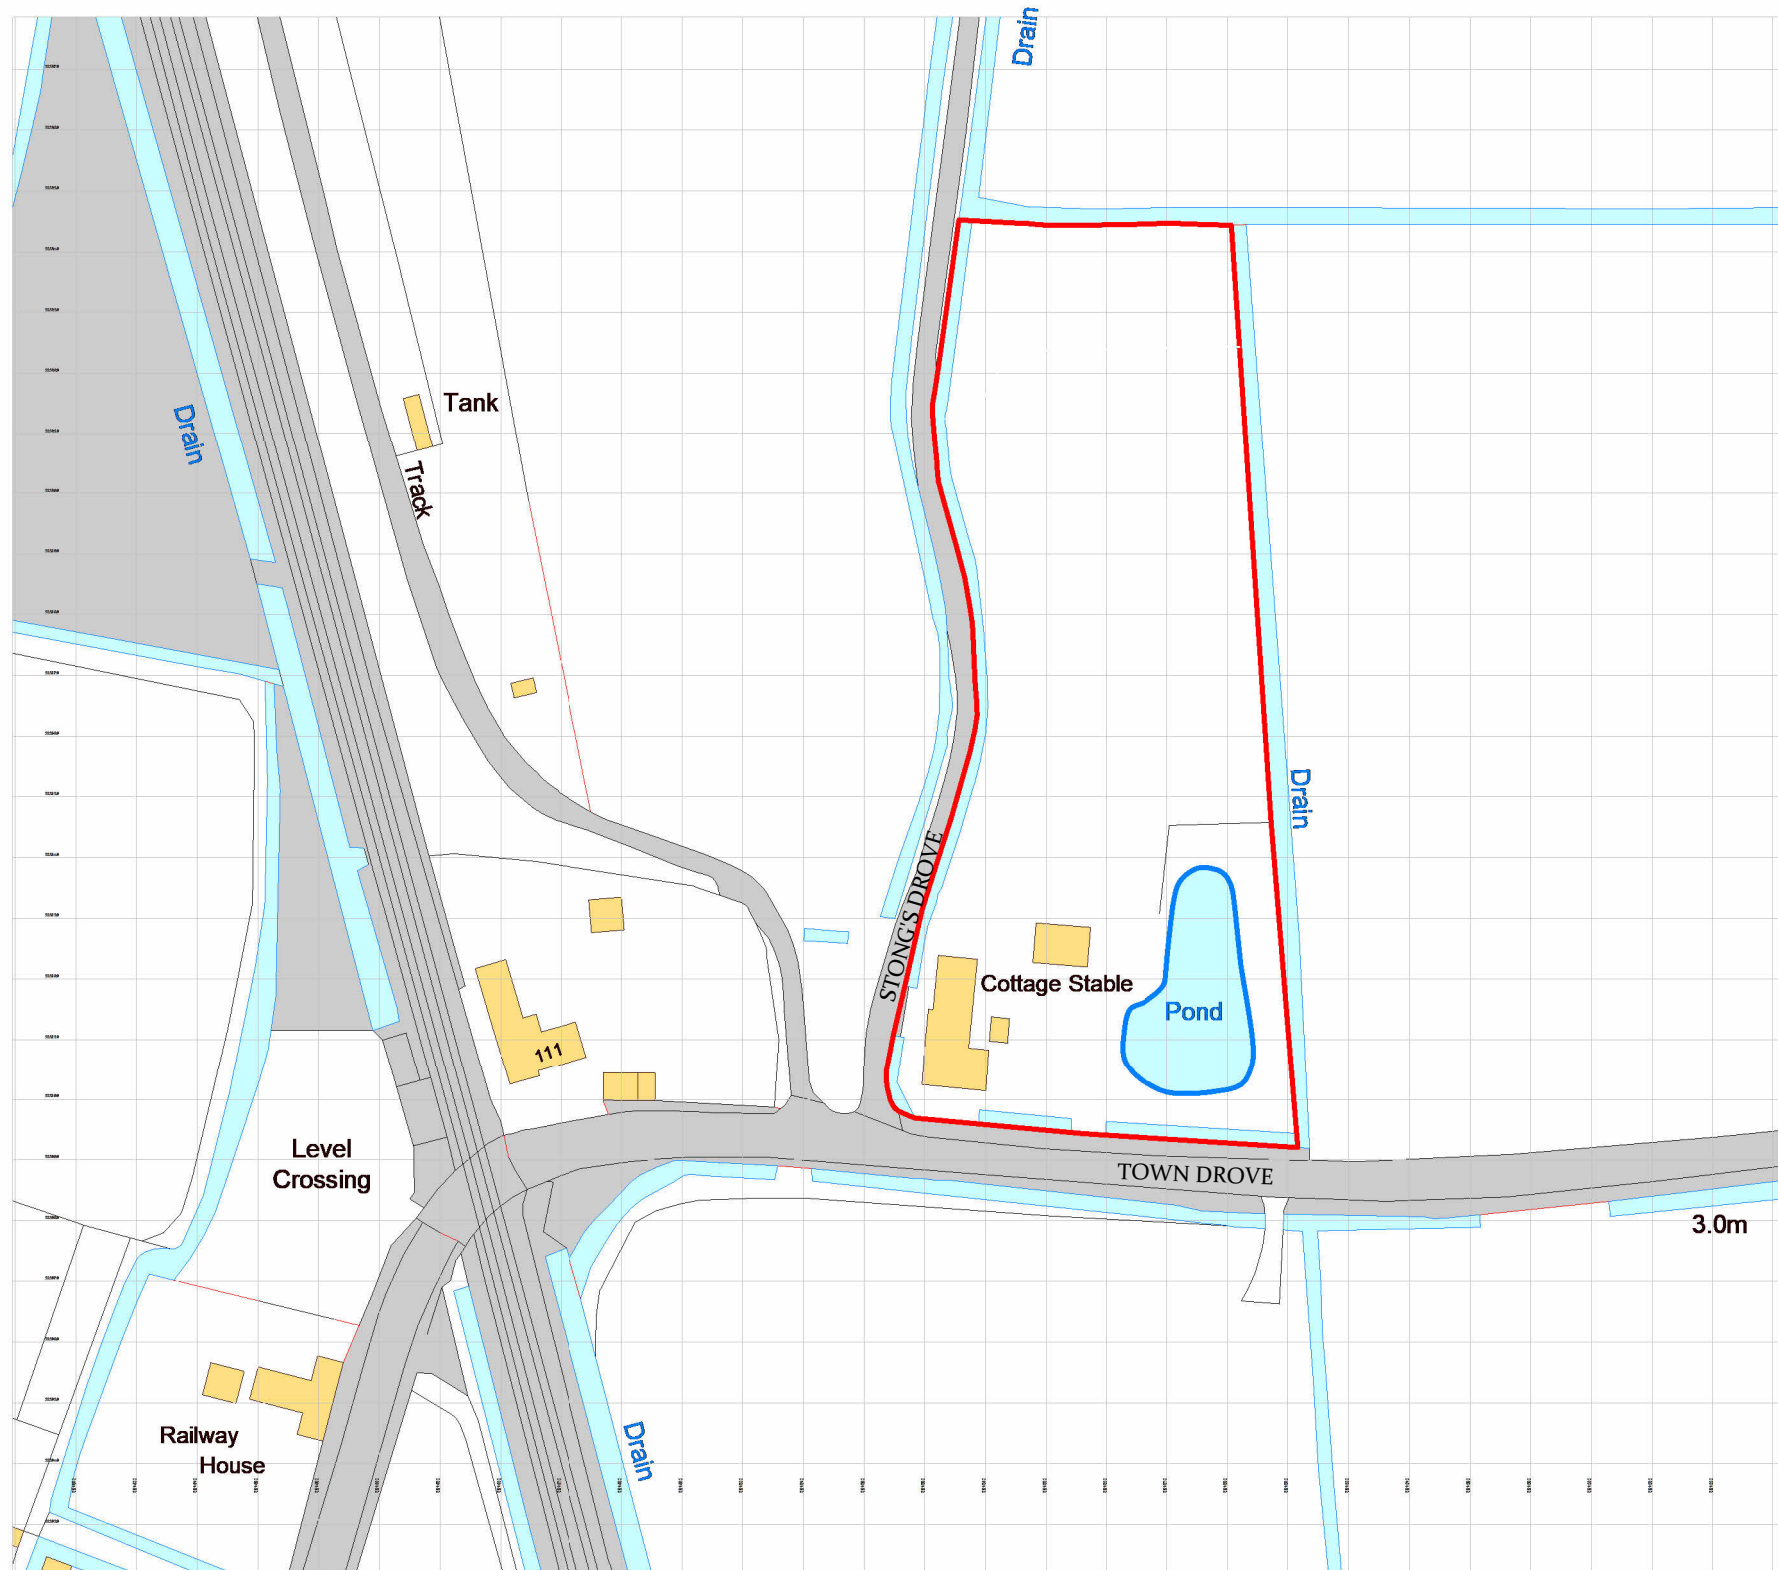

Ordnance Survey, (c) Crown Copyright 2024. All rights reserved. Licence number 100022432

No.1 LOCATION PLAN  
Scale 1 : 1250

- General Notes:**
1. Do not scale from this drawing
  2. All dimensions are in millimetres unless otherwise stated
  3. Drawing based on survey information by others
  4. Contractors are not to scale dimensions from this drawing
  5. All existing dimensions and conditions to be checked on site and the architect informed of any errors, omissions, or discrepancies
  6. Drawings should always be printed out in colour
  7. This drawing is to be read in conjunction with all other relevant drawings, reports, and specifications
  8. Pop Build retain copyright of this drawing. It may not be copied, altered or reproduced in any way without their written authority.

| KEY                                                                                 |               |
|-------------------------------------------------------------------------------------|---------------|
|  | BOUNDARY LINE |

Pop Build

BESPOKE DESIGN AND BUILD SOLUTIONS

Hele House High Street, Rippingale, Bourne, PE10 0SR  
hello@popbuild.co.uk

Scale:  
0 12.5m 50m  
1:1250

Issue:



| Rev. | Date     | Description  |
|------|----------|--------------|
| A    | 06/09/24 | PRE PLANNING |
| B    | 06/09/24 | PLANNING     |
|      |          |              |
|      |          |              |
|      |          |              |

Drawing Number: 01000 Drawing Title: LOCATION PLAN

Scale: 1 : 1250 @ A3 Drawn JT Checked JT

Project: Cottage Stables  
Town Drive, Quadring, Spalding, PE11 4PU

Client: Mr. N. Dobney