M D FOULKES Building Design & Construction Services Church Street Donington Spalding

Job N° G.Y. Drg. N° 1.

scale 1:100 1:50.

Proposed extension at Garners Cottage Quadring Bank Quadring Spalding
for Mr. & Mrs. G. Young.

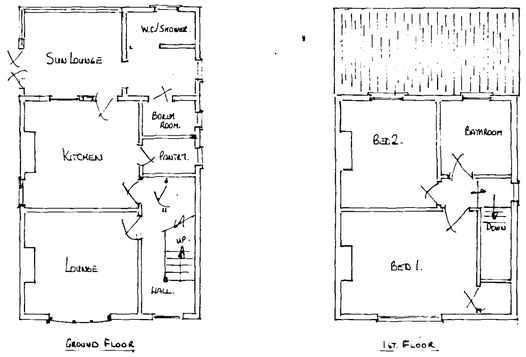

existing floor plans

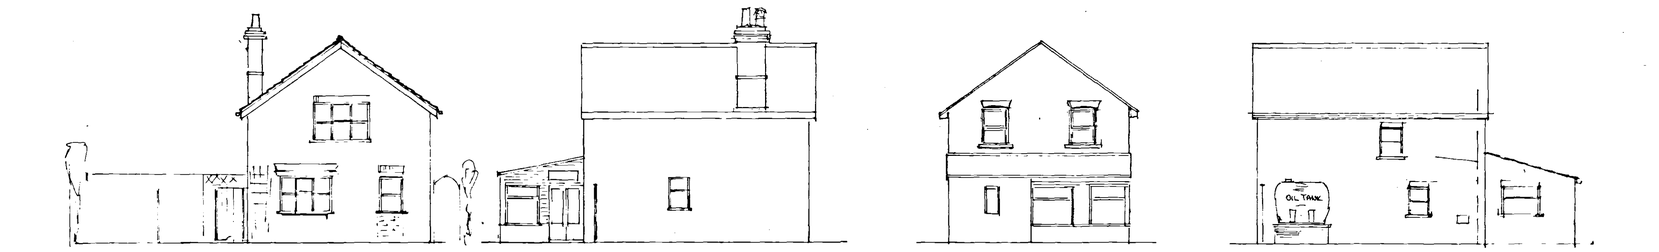

existing elevations

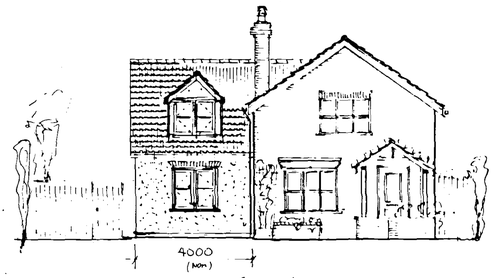

front.

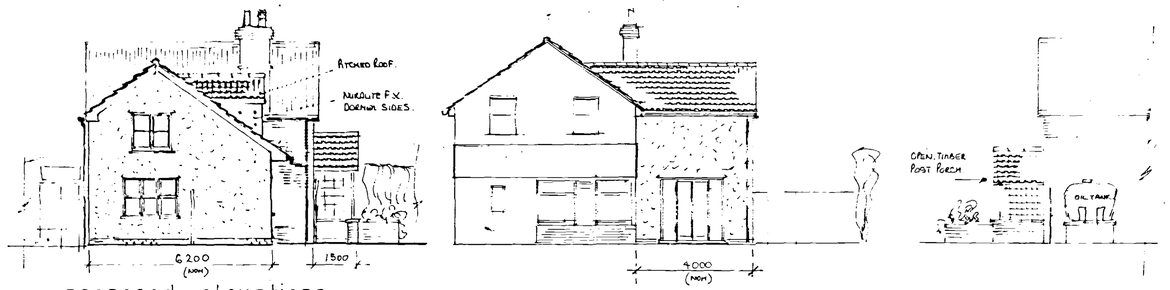

proposed elevations

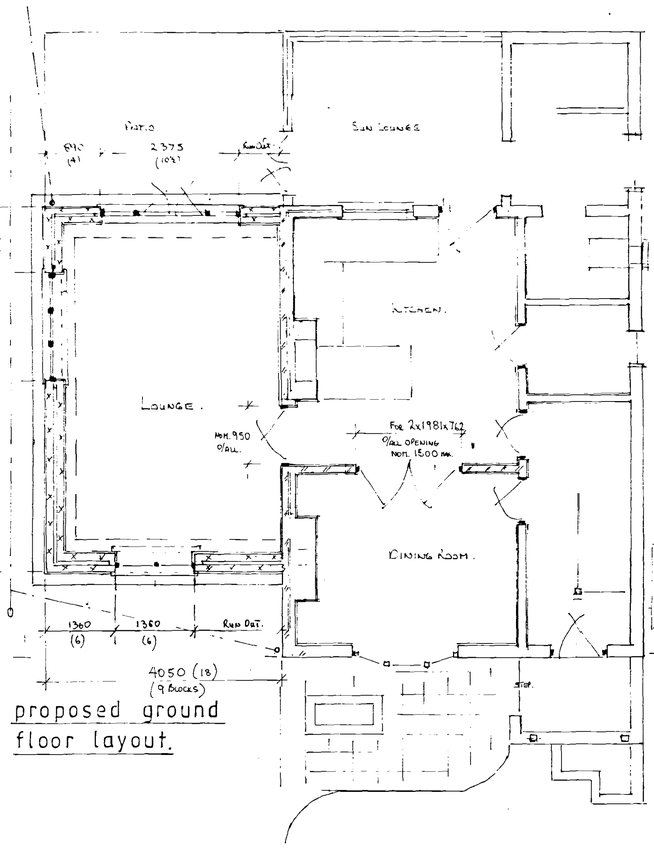

proposed ground floor layout.

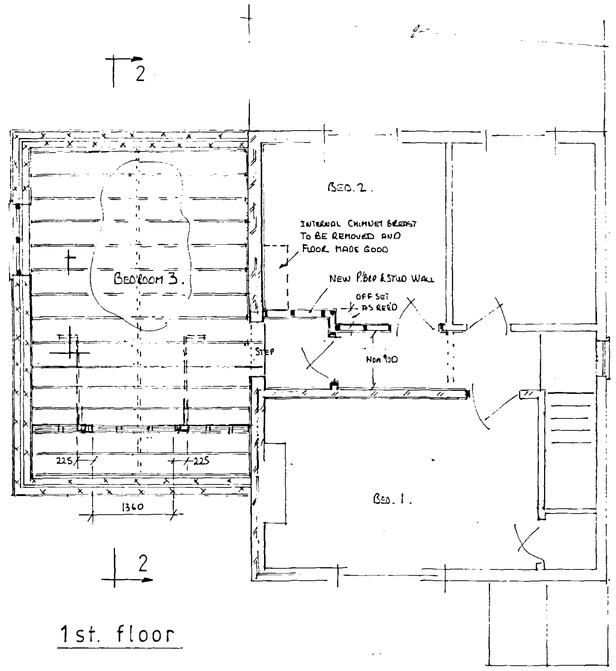

1st. floor

ROOF. DARK GREY MARLEY MODERN CONC. ROOF TILES TO MATCH THOSE ON EXISTING ROOF.

WALLS. SMOOTH RENDER PAINTED LIGHT CREAM. LARGE SMOOTH RED ENGINEERING BLICKS BELOW D.P.C.

WINDOWS/DOORS. CREAM FINISH U.P.V.C. WINDOW SYSTEM TO MATCH STYLE OF EXISTING.

FASIAS ETC. WHITE U.P.V.C.

R.W. GOODS. PROVIDE NEW BROWN U.P.V.C. SQ. LINE GUTTERS AND DOWNPIPES TO NEW AND EXISTING ADJACENT SECTIONS.

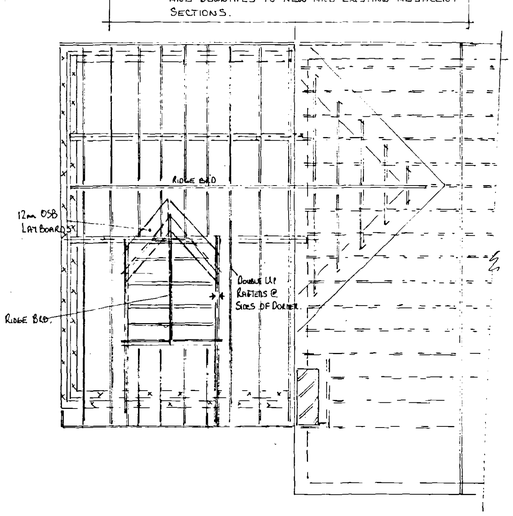

roof structure.

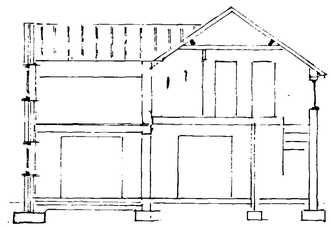

1-1.

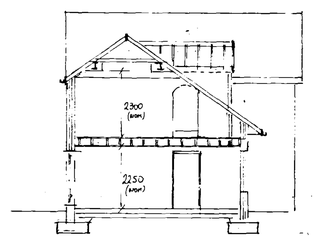

2-2

for other construction details see Drg G.Y. 2.

PLANNING
31 MAY 2003
Ref. 0766/06

PP G.Y. 1.