

CDM NOTE:
The design has been undertaken as far as possible to avoid risks to health and safety or to reduce and control the effects of any unavoidable risks.
Any relevant information identifying risks which are not able to be eliminated will be included within the project Health and Safety file.

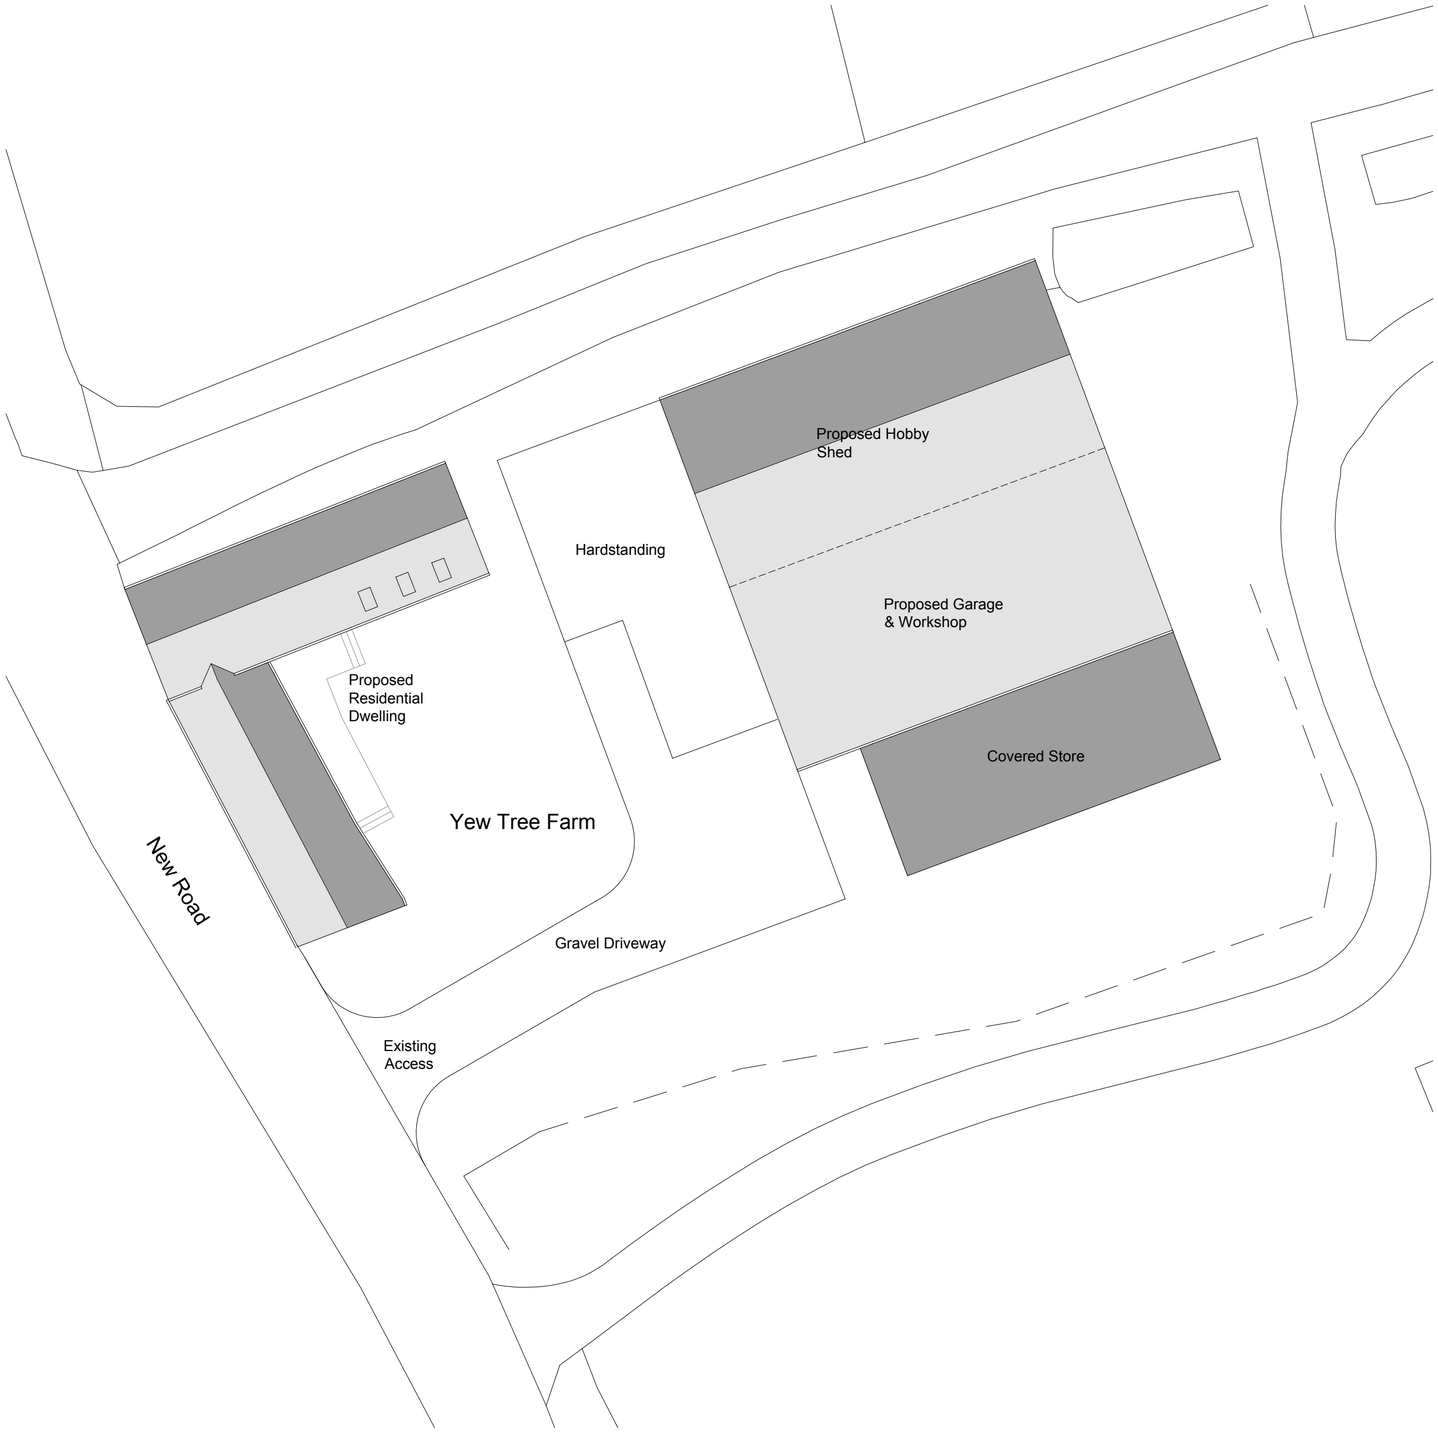

Proposed Block Plan **1:200**

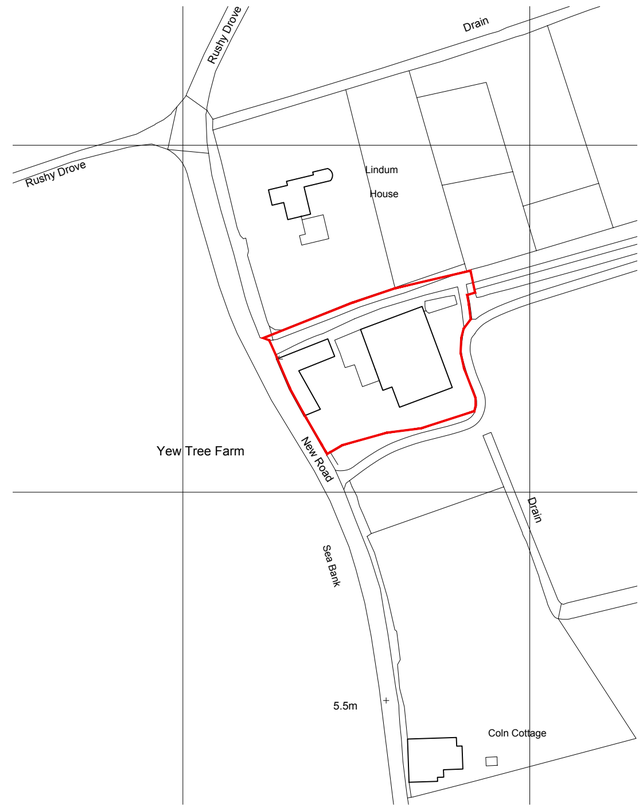

Location Plan **1:1250**



Existing Block Plan **1:500**

N

THIS DRAWING IS FOR THE PURPOSE OF OBTAINING PLANNING PERMISSION ONLY

1:50	0	0.5m	1m	1.5m	
1:100	0	1m	2m	3m	
1:200	0	2m	4m	6m	
1:500	0	5m	10m	15m	
1:1250	0	10m	20m	30m	40m
1:2500	0	20m	40m	60m	80m

Serial number: 118315

©Crown copyright and database right 2017
Ordnance Survey licence 100048957
Reproduction in whole or in part is prohibited without the prior permission of Ordnance Survey

REV B - 09/08/17 - Red line area increased
REV A - 13/07/17 - Blue line area amended
Revisions:

JB Architectural Design Services
24 Risegate Road, Gosberton
Spalding, Lincs. PE11 4EZ
M: 07837 735718
E: info@brammadesign.co.uk
W: www.brammadesign.co.uk

Client:
The Faulkner Family

Project:
Yew Tree Farm
New Road, Quadring Eaudyke

Drawing:
Conversion of barns to residential
Location & Block Plans

Scales:	Paper Size:	Date:	Drawn:
1:200, 1:500, 1:1250	A2	28/06/17	JRB

Drawing Number: 102-03-LBP01
Rev: B

Do not scale or measure from this drawing. All dimensions to be checked on site or in the workshop before work commences. All discrepancies should be reported to the above office. This drawing should be read in conjunction with any associated specifications, standard details, Architects &/or Engineers drawings/details along with any other relevant information. The copyright to this drawing is owned by JB Architectural Design Services