

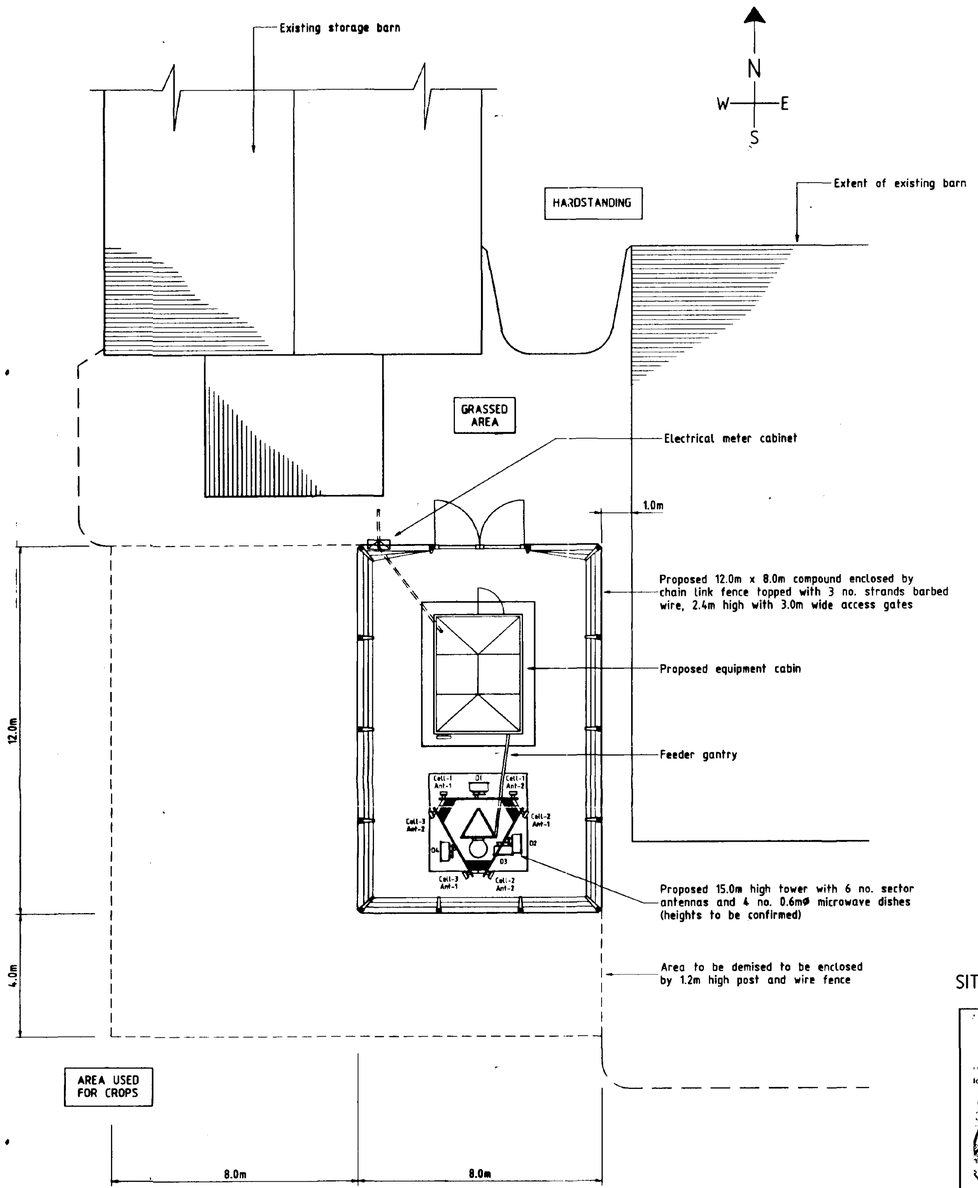


SITE LAYOUT PLAN
(scale 1:100)

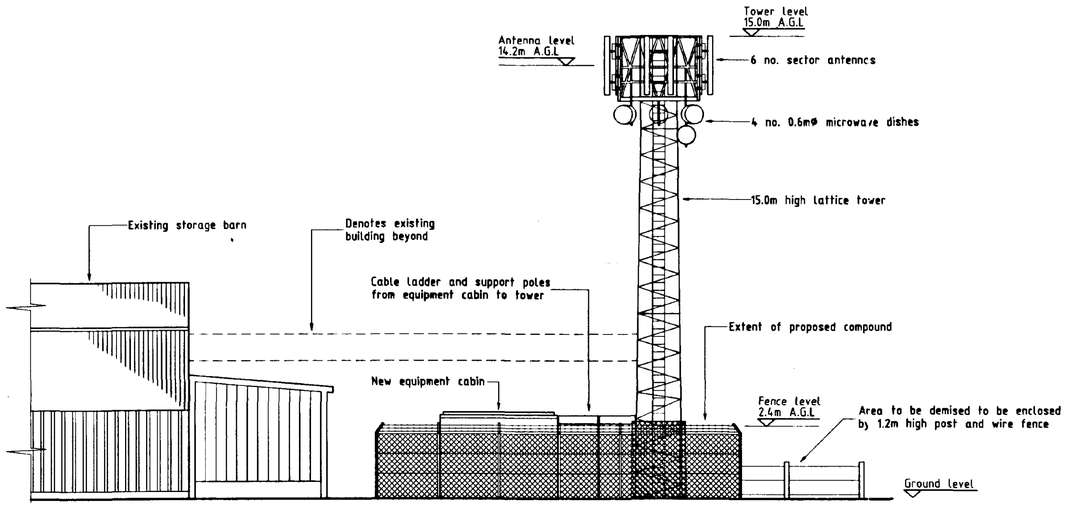

WEST FACING ELEVATION
(scale 1:100)


SITE LOCATION

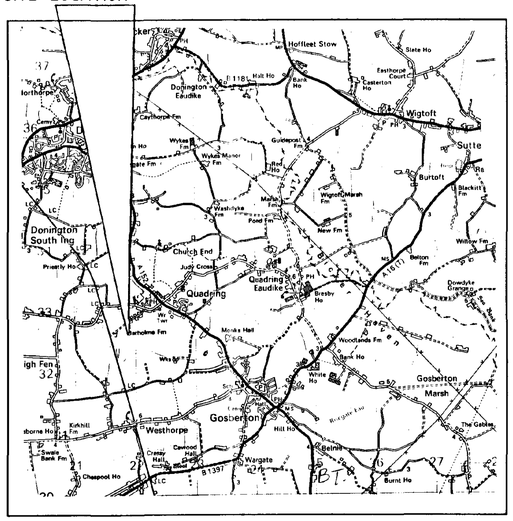

SITE LOCATION PLAN
(scale 1:50,000)

SITE LOCATION

---- Denotes access route

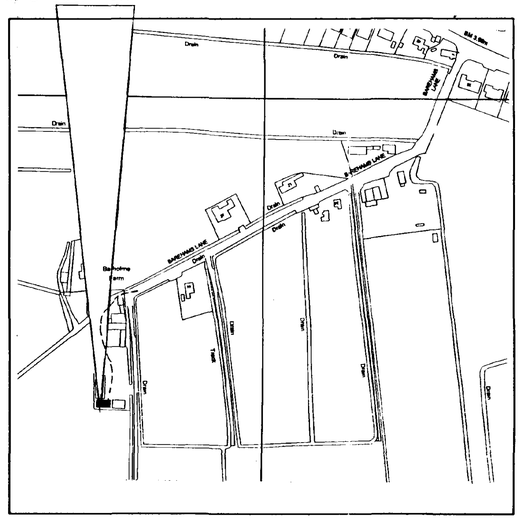

SITE LOCATION PLAN
(scale 1:2500)

NOTES

1.1 Do not scale.

1.2 All dimensions are in mm unless otherwise specified.

1.3 This drawing to be read in conjunction with all other relevant drawings.

1.4 Assume all site details are existing unless otherwise specified.

EQUIPMENT SUMMARY

CABIN DETAILS :

Cabin Ref	Portasilo Large Cabin
Dimensions	3684mm (L) x 2684mm (W) x 2083mm (H)
Material	Steel
Colour	Light Grey

TOWER DETAILS :

MANUFACTURER	TOWER REF	HEIGHT
Reinke Jarvis	Slimline	15m

ANTENNA DETAILS :

TYPE	NUMBER	HEIGHT (TO CYL ANT)	BEARING (E.G.N)		
			CELL-1	CELL-2	CELL-3
Sector	6	14.2m A.G.L	T.B.C.	T.B.C.	T.B.C.

DISH DETAILS :

DISH I.D	DISH SIZE mm DIA	HEIGHT m A.G.L	BEARING EGN	SITE LINK
D1	600	T.B.C	0°	T.B.C
D2	600	T.B.C	90°	T.B.C
D3	600	T.B.C	180°	T.B.C
D4	600	T.B.C	270°	T.B.C

ORDNANCE SURVEY DETAILS

Based upon the 1996 Ordnance survey 1: 2500 map with permission of the controller of her Majesty's Stationery Office © Crown copyright.
E.R.A License number: AL850578

REV	DATE	NAME	REVISION	REV CHECK

08/11/96

NTL

Mercury one2one

Site Name & Address:
BARHOLME FARM (CELL No: 96569)
Barehams Lane
Quadring
Lincolnshire
N.G.R: 521880 / 332800

SITE LAYOUT PLANNING DRAWING

EDWARD ROSCOE ASSOCIATES
Consulting Civil, Structural & Geotechnical Engineers.

Cheadle Hulme
Tele No 0161-486-1521
Facsimile No 0161-486-1590
Modem No 0161-486-8738

Edinburgh
Tele No 0131-467-7979
Facsimile No 0131-467-7787

Leeds
Tele No 0113-242-6969
Facsimile No 0113-242-6999
Modem No 0113-242-1535

Watford
Tele No 01923-817837
Facsimile No 01923-228518

DRAWN AT	OFFICE	DRAWN BY	C.A.D.
LEEDS		J.HUTTON	
SCALE: AS NOTED	DATE: 21:06:96	CHECKED BY:	

CONTRACT No: M15066

DRAWING No: 01

MERCURY ONE-2-ONE — BARHOLME FARM — CELL No: 96569