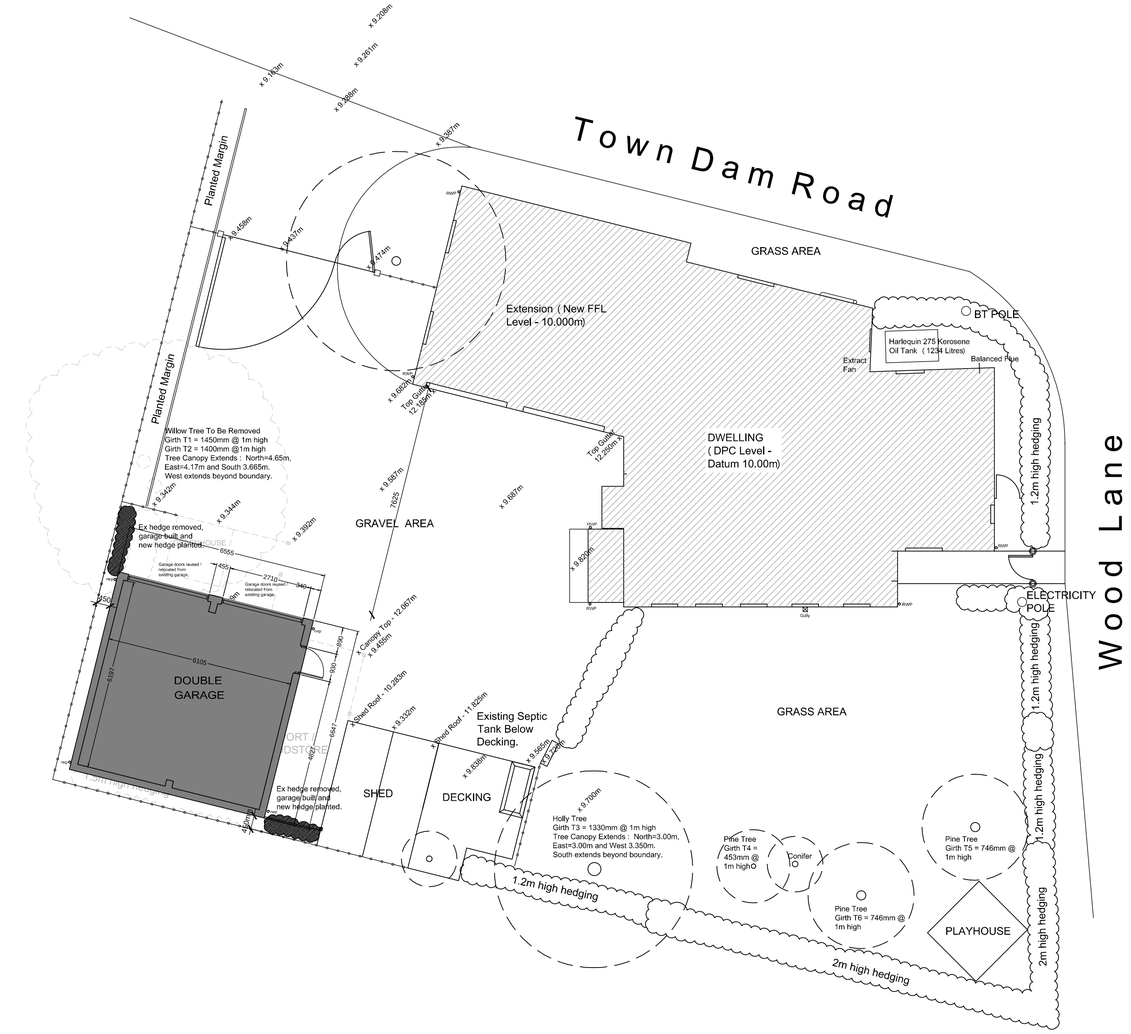


Proposed Site Block Plan:-

SCALE 1 : 100
SCALE 1 : 1

0m 1m 2m 4m 6m 8m 10m
0m 10mm 20mm 40mm 60mm 80mm 100mm

DO NOT SCALE THIS DRAWING. THE CONTRACTOR IS DEEMED TO HAVE CHECKED ALL DIMENSIONS ON SITE AND REPORT ANY DISCREPANCIES TO OGLESBY & LIMB LTD.
THE CONTENTS OF THIS DRAWING ARE COVERED BY COPYRIGHT AND REMAIN THE PROPERTY OF OGLESBY & LIMB LTD. WRITTEN APPROVAL MUST BE OBTAINED FROM OGLESBY & LIMB LTD PRIOR TO DUPLICATION OR REPRODUCTION OF THIS DRAWING OR ITS CONTENTS.
ANY DIMENSIONS NOT SHOWN ARE TO BE CHECKED AND AGREED WITH OGLESBY & LIMB LTD.

Ref.	Date	Description	Initial

Oglesby & Limb Ltd
Chartered Architect
Suites 4 & 5, Market Chambers
12 Market Place, Spalding, Lincs
PE11 1SL
Tel: 01775 761196
e-mail: design@o-l-ltd.co.uk

Client:
Mr and Mrs Barry Lucas

Project:
Alterations to dwelling & erection of garage at Sycamore House, Watergate Lane, Quadring Eaudyke, Lincolnshire, PE11 4SS

Drawing Title:
Site block plan as proposed

PLANNING APLICATION ISSUE

Date:	Scale:
June 2014	as shown
Drawn by: CLS	**Checked by:** AJO

Drawing Number:	Rev:
A1080 - 10	-