
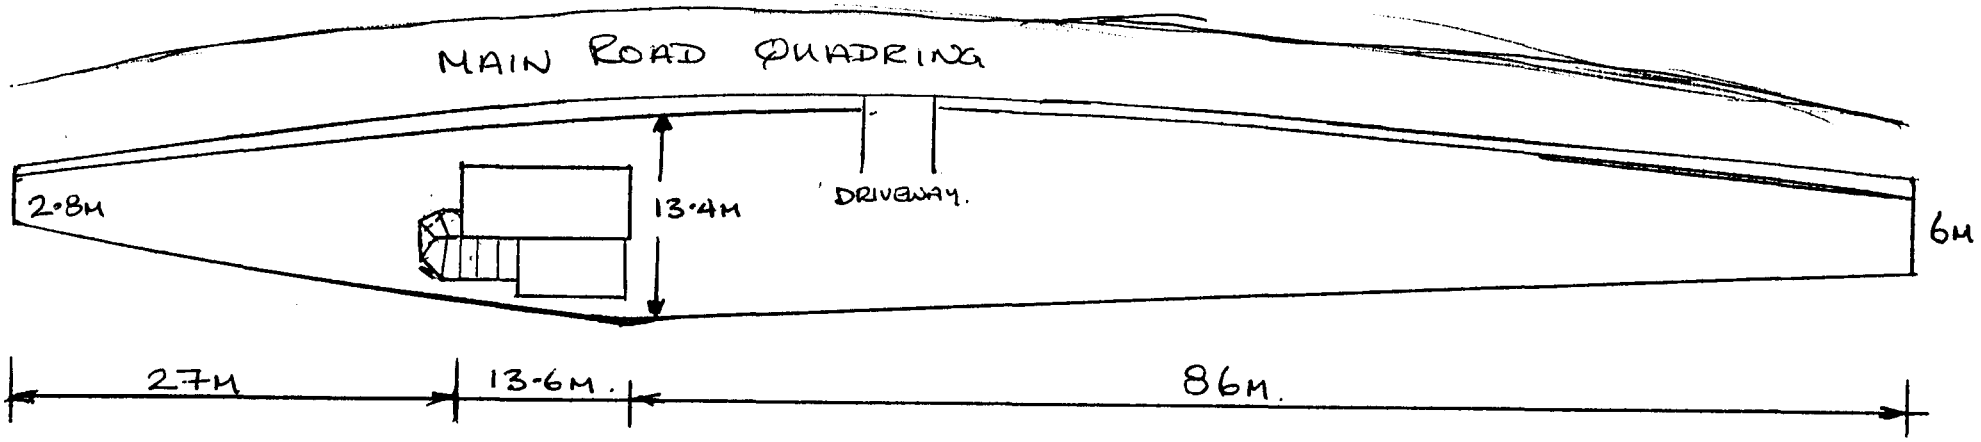


LOCATION PLAN. (BLOCK PLAN)


SHDC
Planning & Development
15 JUL 2002
Ref 0821/02

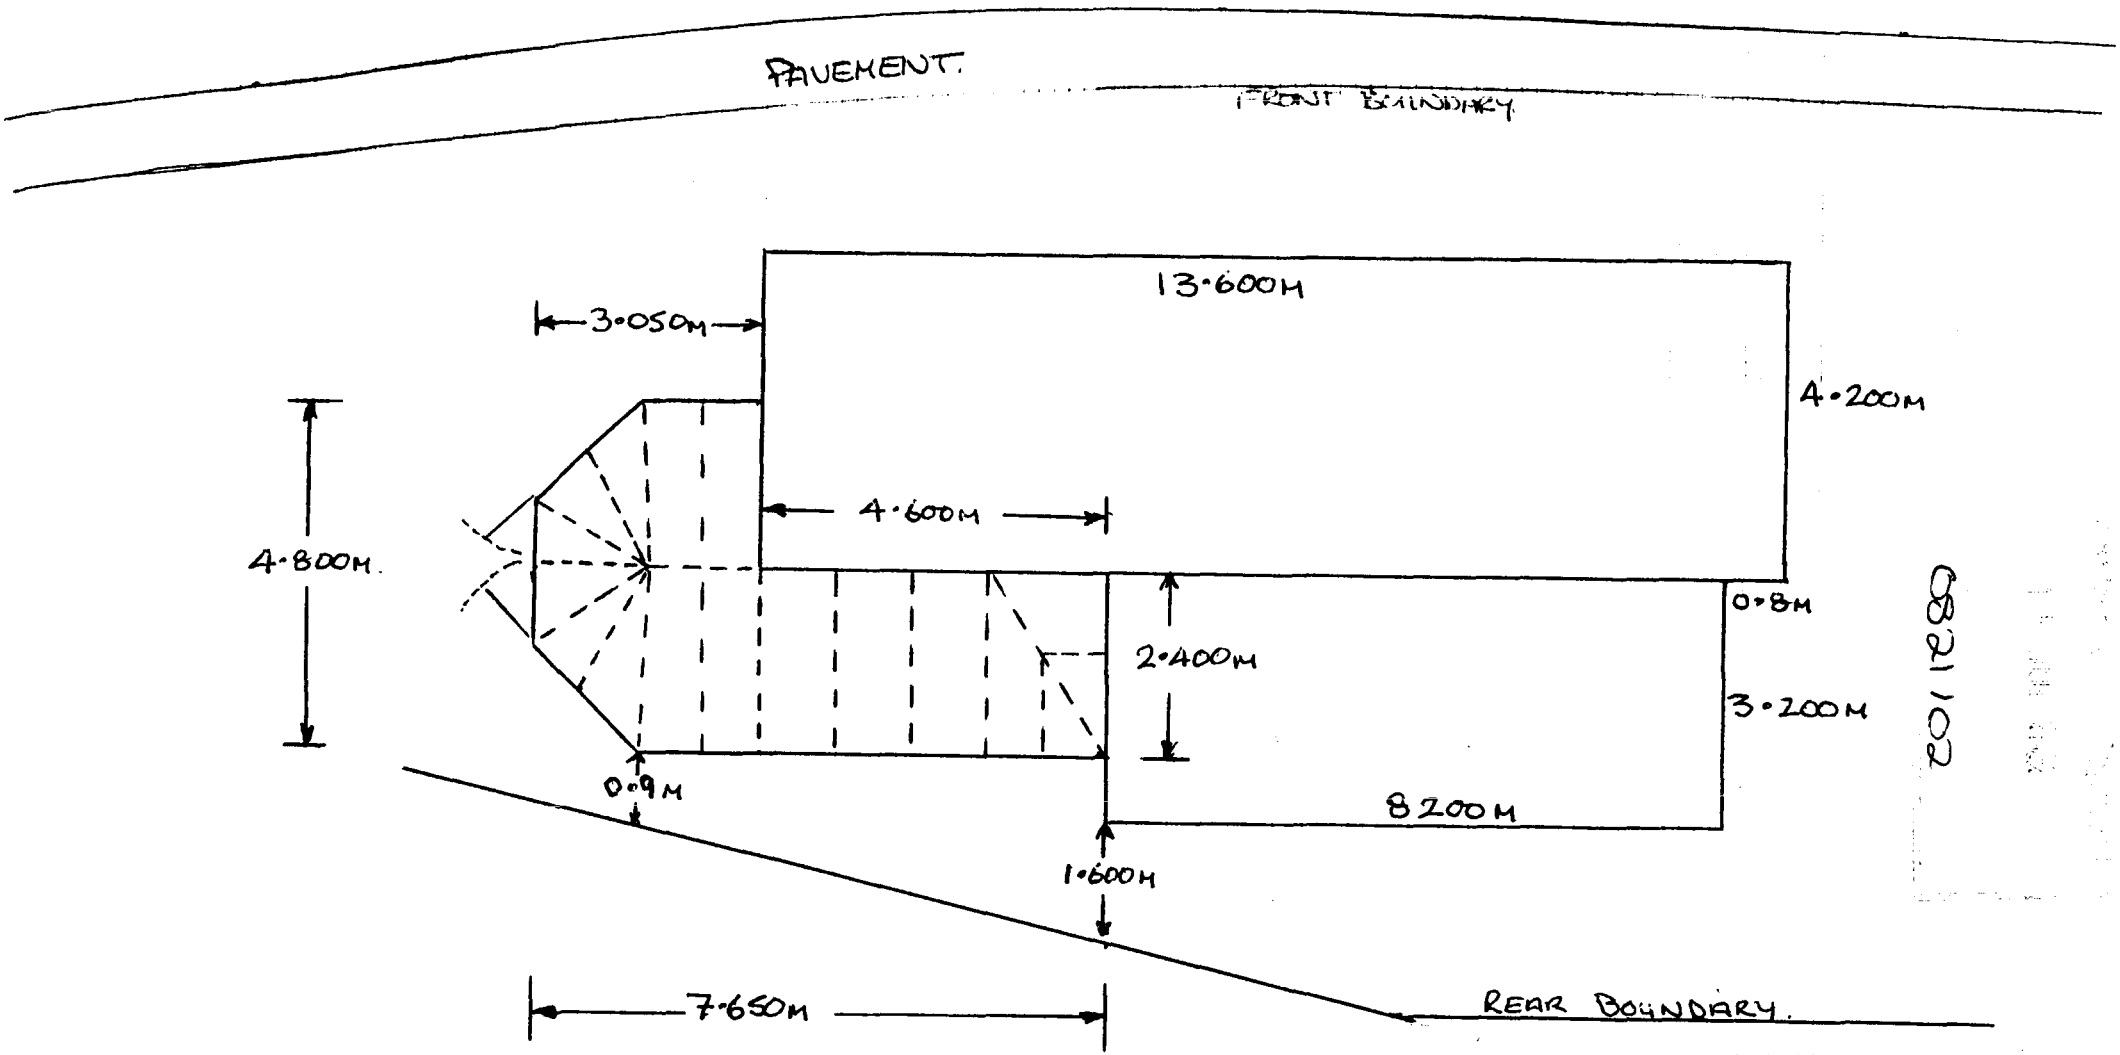

PLAN


DETERMINED
PLAN

6821102

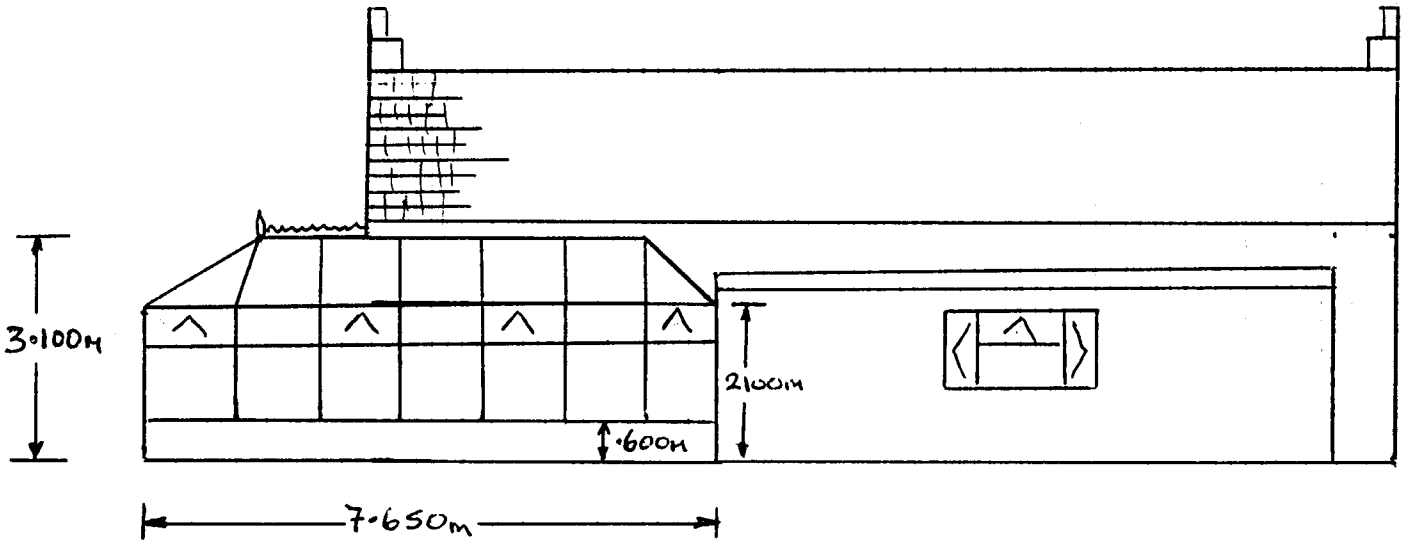

SIDE ELEVATION

DETERMINE
PLAN
Planning Development
15 JUL 2002
Ref 08/21/CR

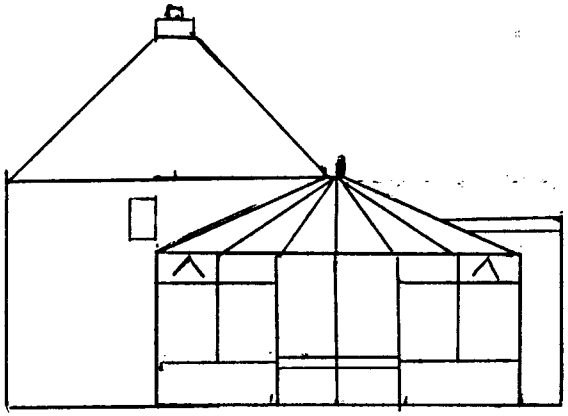

END ELEVATION

SHDC
Planning & Development
15 JUL 2002
Ref 0821/02

