

Do not scale directly from this drawing. All discrepandes are to be brought to the attention of the Practice.

The copyright to this drawing is owned by Trevor A Clay RIBA Ltd.

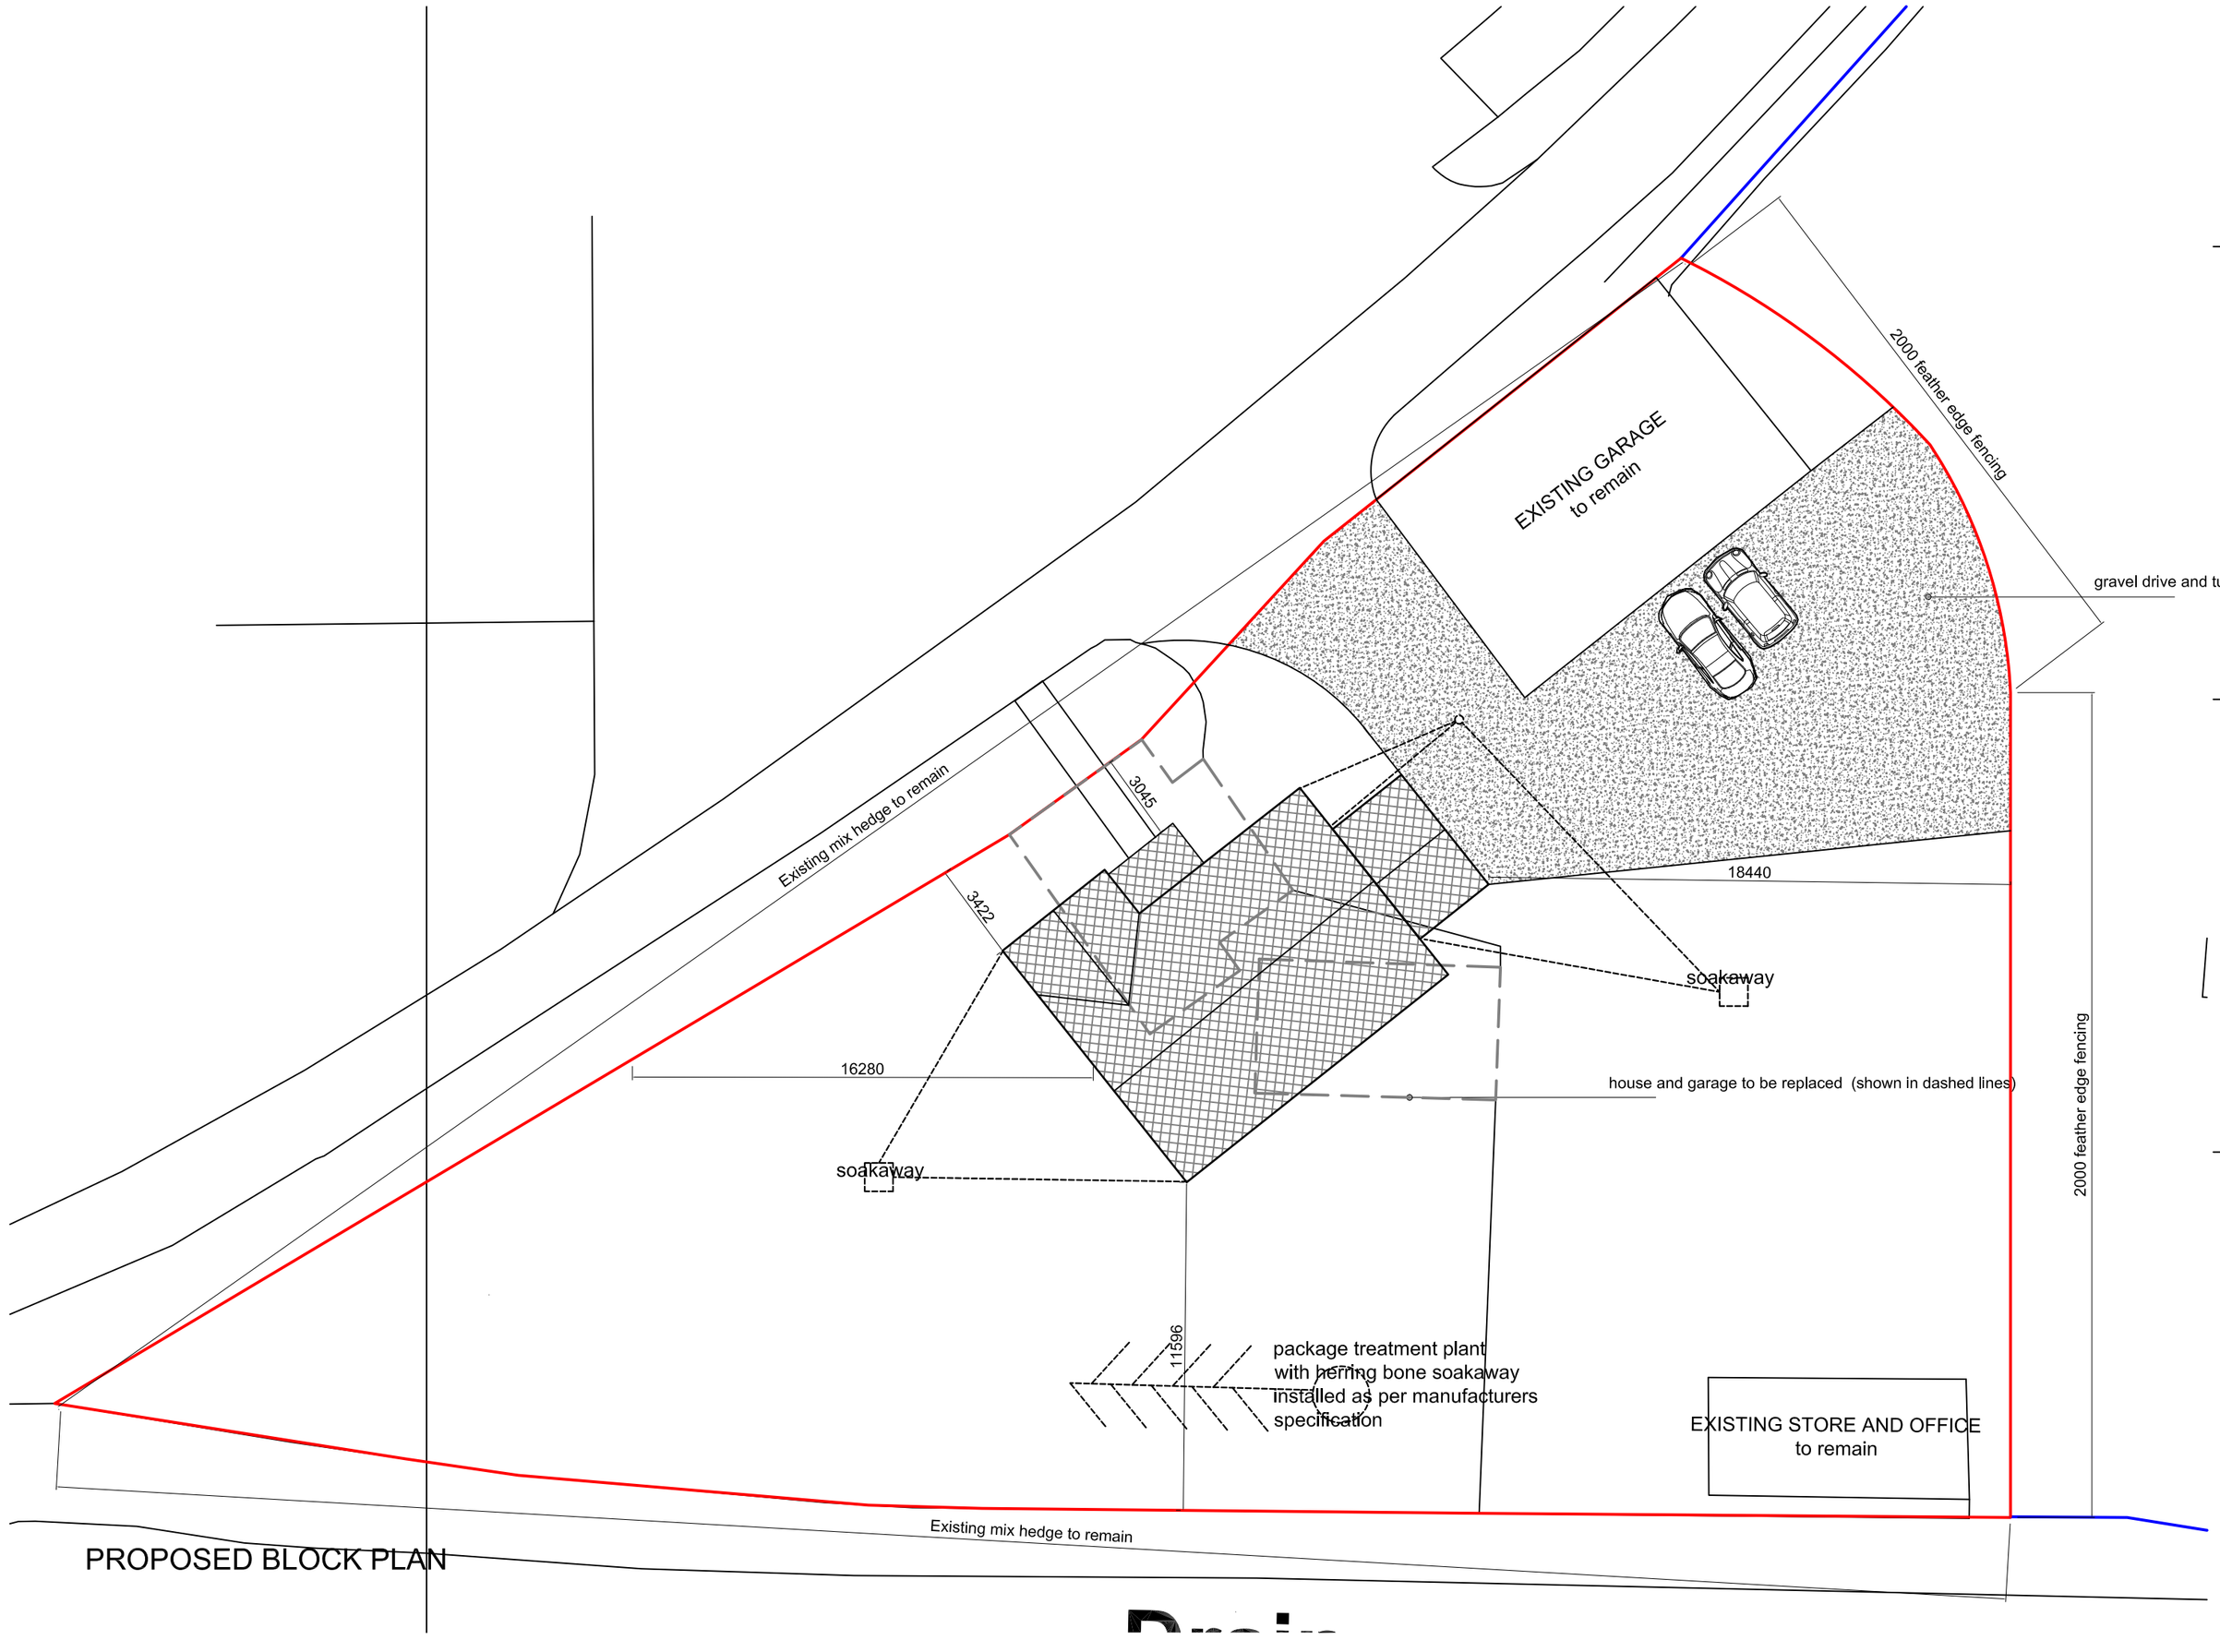

PROPOSED BLOCK PLAN

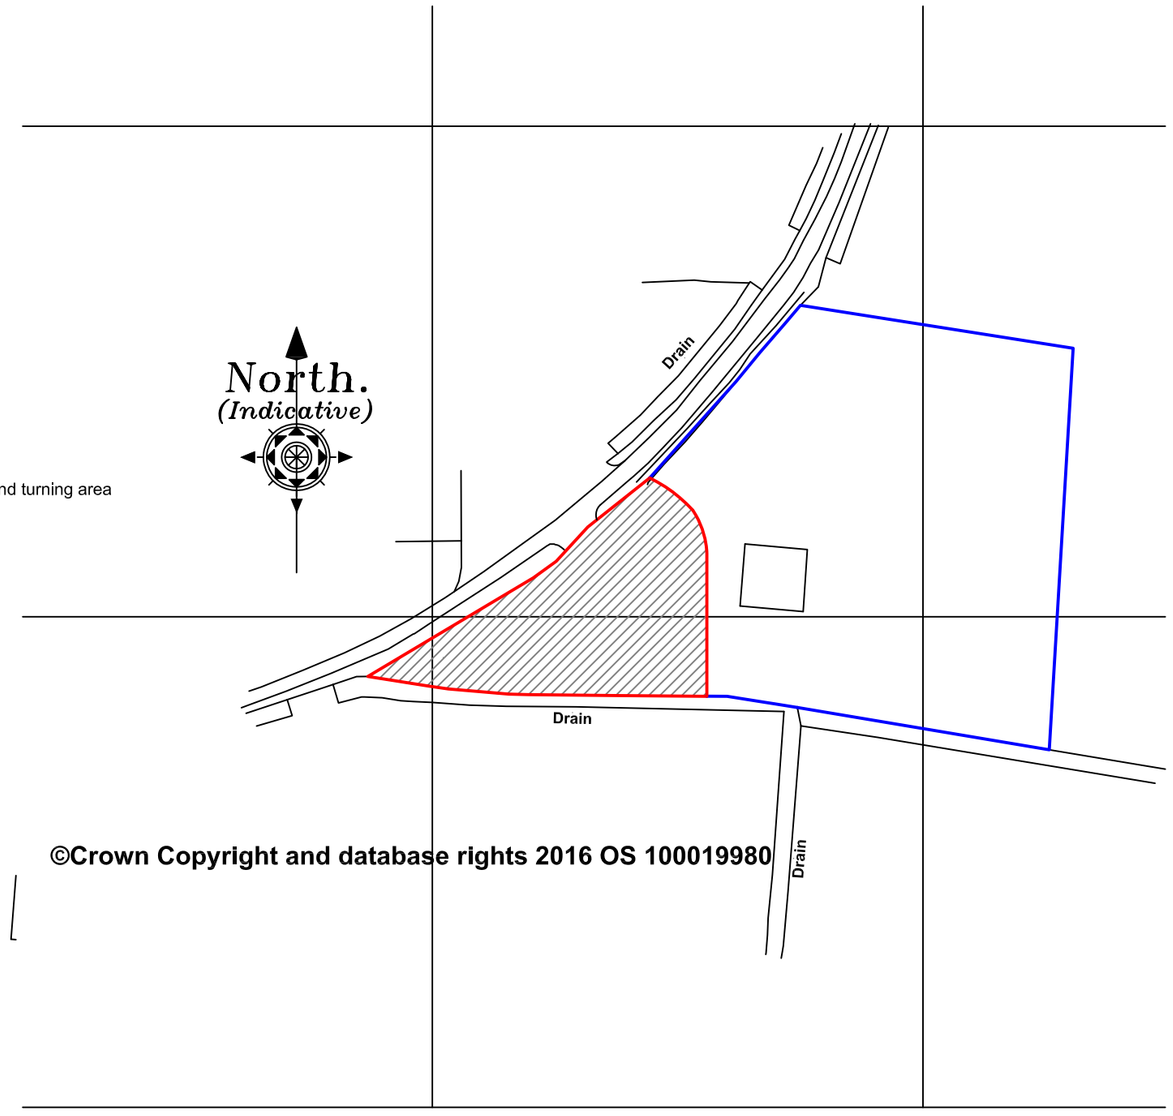

©Crown Copyright and database rights 2016 OS 100019980

LOCATION PLAN

Revision	Date	Drawn	Description
Client	Steve Dobney		
Project	Replacement Dwelling @ White House Farm, Sarah Gate, Quadring. PE11 4QE		
Drawing	Planning (block and location plans)		
Scale	1:200, 1:1250 @ A2	Drawn AWM	Checked TAC Date 30/01/2018

TaC ARCHITECTS

Drawing No. 17/511/PA/003

Trevor A Clay RIBA Ltd, 14 Old Fendike Road, Weston Hills, Spalding, Lincs. PE126DD
01406 380027 07778 597975 trevor@tacarchitects.co.uk www.tacarchitects.co.uk