
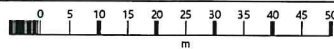


# The Foxes

PLOT 75'0" x 130'0"  
22.86m x 39.624m

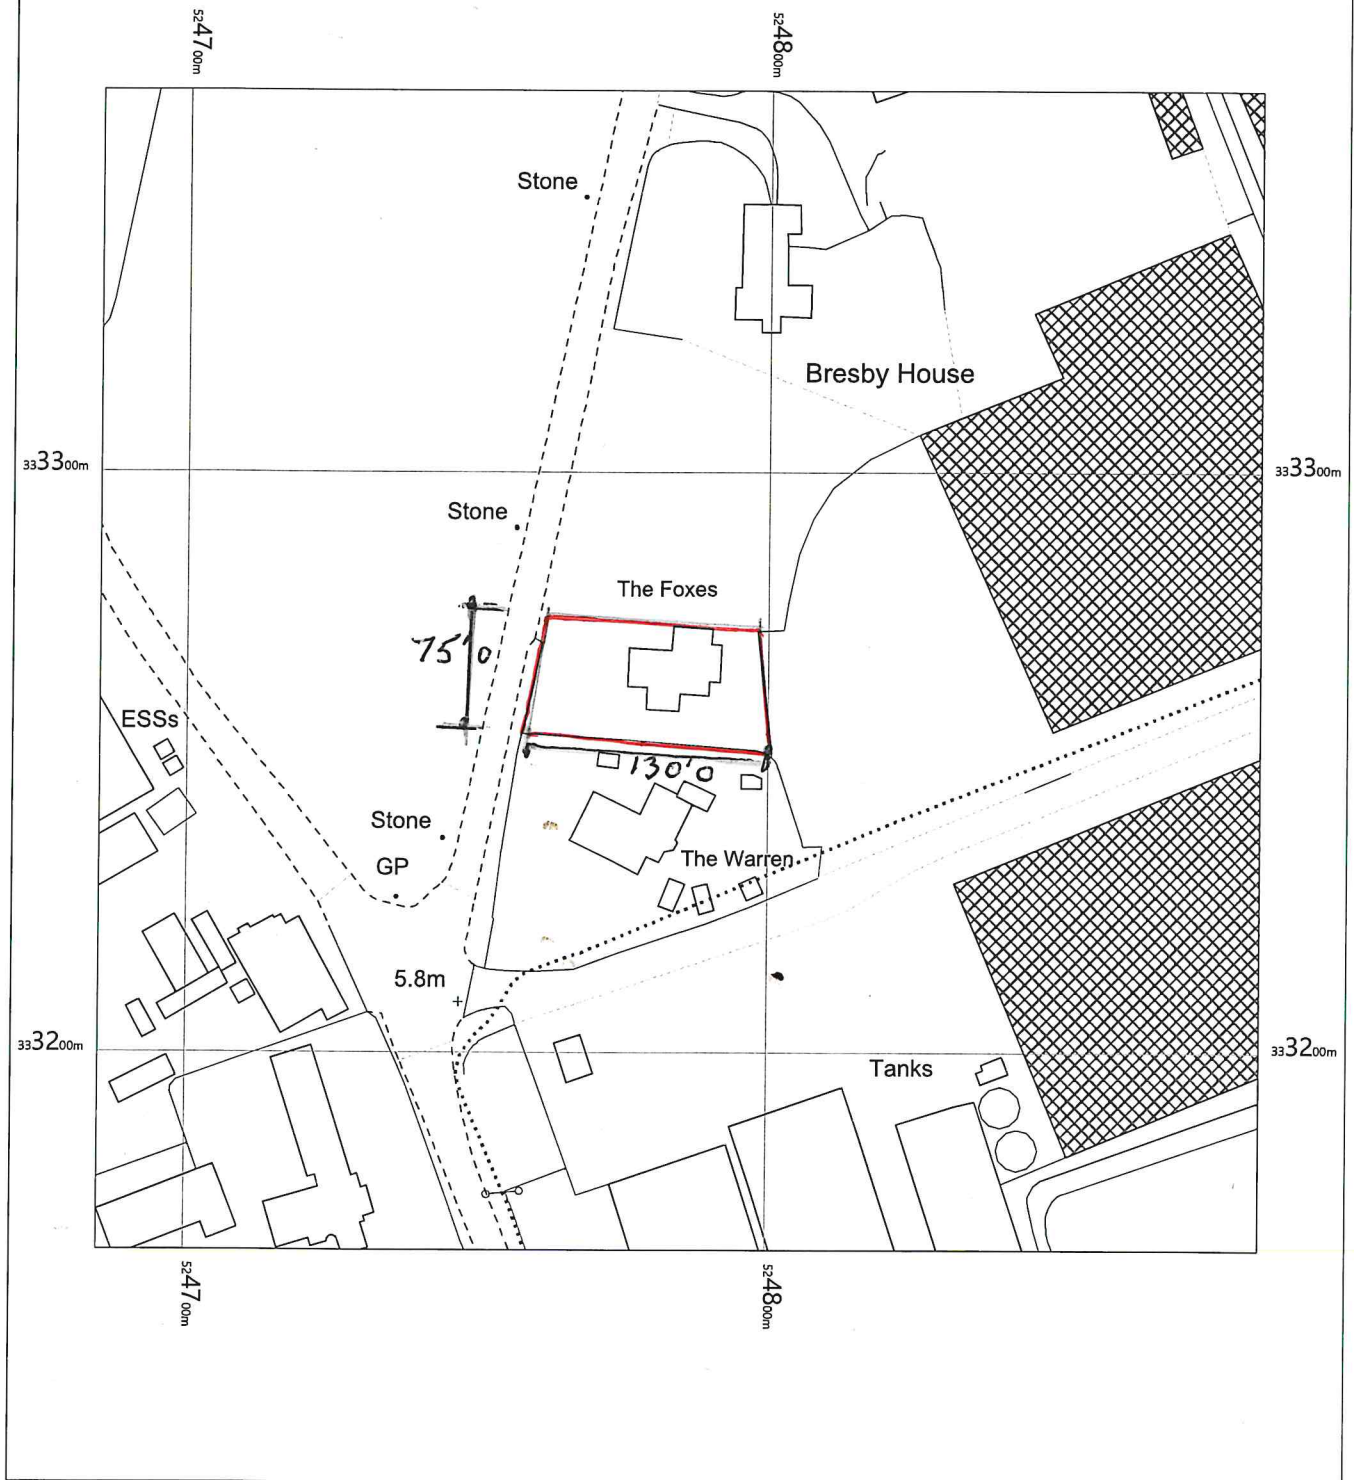

OS MasterMap 1250/2500/10000 scale  
Friday, July 22, 2022, ID: BLJT-01051755  
[www.planningapplicationmaps.co.uk](http://www.planningapplicationmaps.co.uk)

1:1250 scale print at A4, Centre: 524785 E, 333266 N

©Crown Copyright Ordnance Survey. Licence no. 100051661

