
All work to be undertaken in accordance with any planning approvals, building regulations approvals and party wall awards, if applicable. Any work undertaken before approval is granted or before conditions are discharged is at your own risk.

All materials to be used in accordance with the manufacturer's instructions and the appropriate British Standards.

Workmanship shall comply with the appropriate British Standard. Work that does not comply shall be removed and completed again at the contractor's cost.

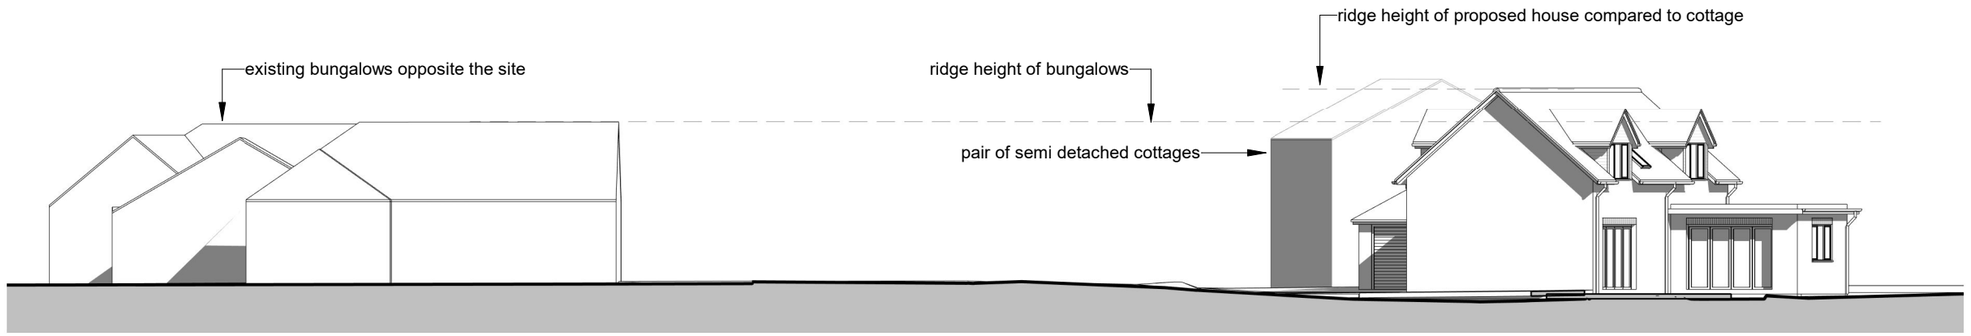

1 Site cross section

1 : 200



2 Site long section

1 : 200

1 to 50
0 0.5 1.0 1.5 2.0 2.5

1 to 100
0 1 2 3 4 5

1 to 200
0 2 4 6 8 10

ARC Survey & Design Consultants Ltd
Architectural Services
Chartered Building Surveyors
10 Thurlaston Close,
Peterborough, PE3 6LD
T: 01733 753727 / 07787 536417
e: info@arcsurvey.co.uk
e: arcpb.co.uk

No.	Description	Date

45 Watergate, Quadring, PE11 4PY

Proposed replacement dwelling

Site Sections

Project number	1924	P105	
Date	16.08.19		
Drawn by	RG		
Paper	A3	Scale	1 : 200

16/08/2019 14:14:01