





PROPOSED EXTENSION ONTO EXISTING DWELLING FOR MR & MRS R.J. MOYSE TWO BIRCHES, 79 WATER GATE, QUADRANT, S.W.D., LINDS.

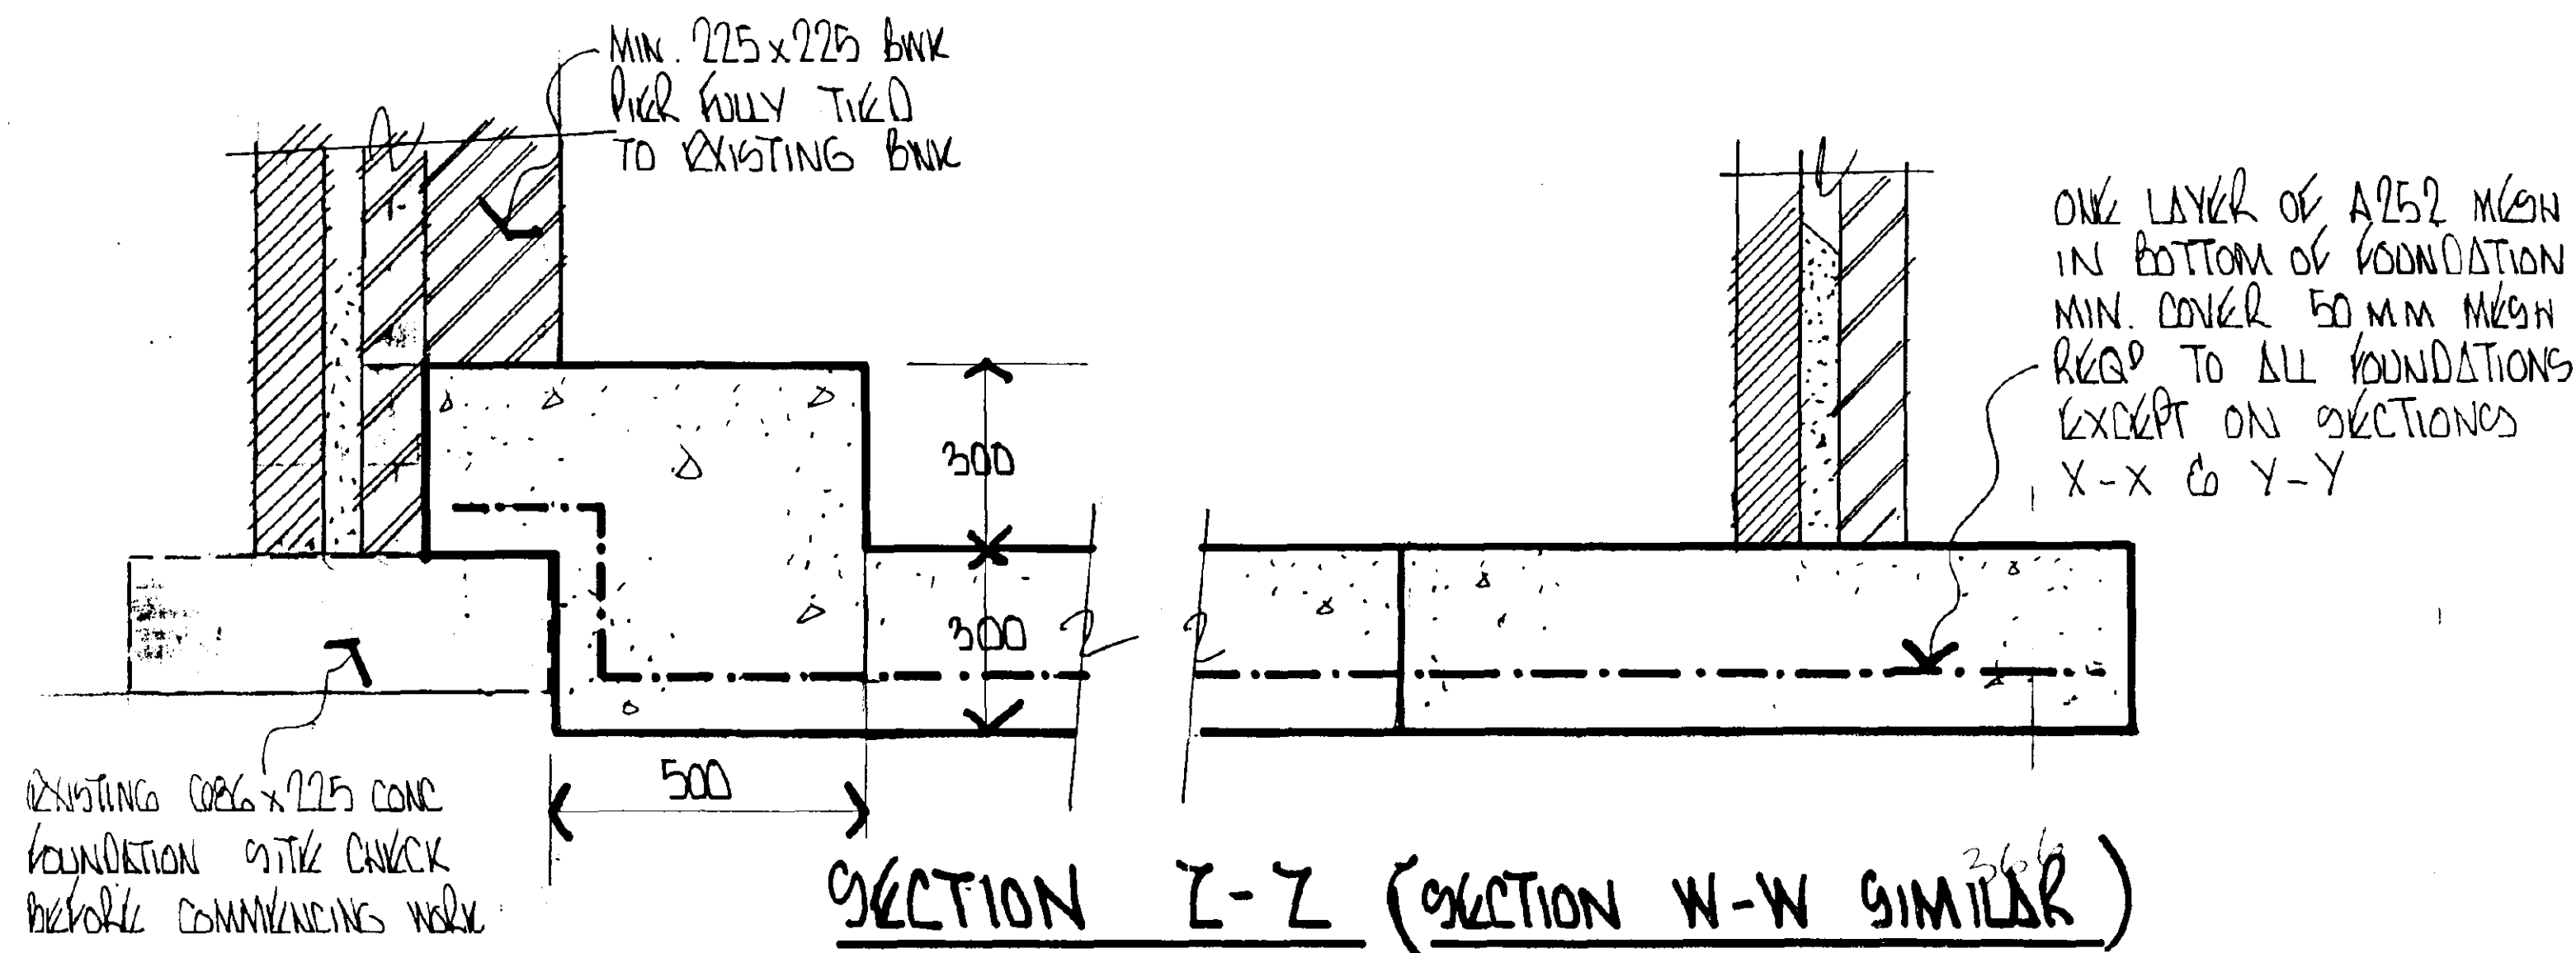

ALL FOUNDATIONS TO BE TAKEN DOWN TO A SUITABLE LOAD
BEARING STRATA SEE DRWG 2 OF 3 FOR FOUNDATION NOTES.

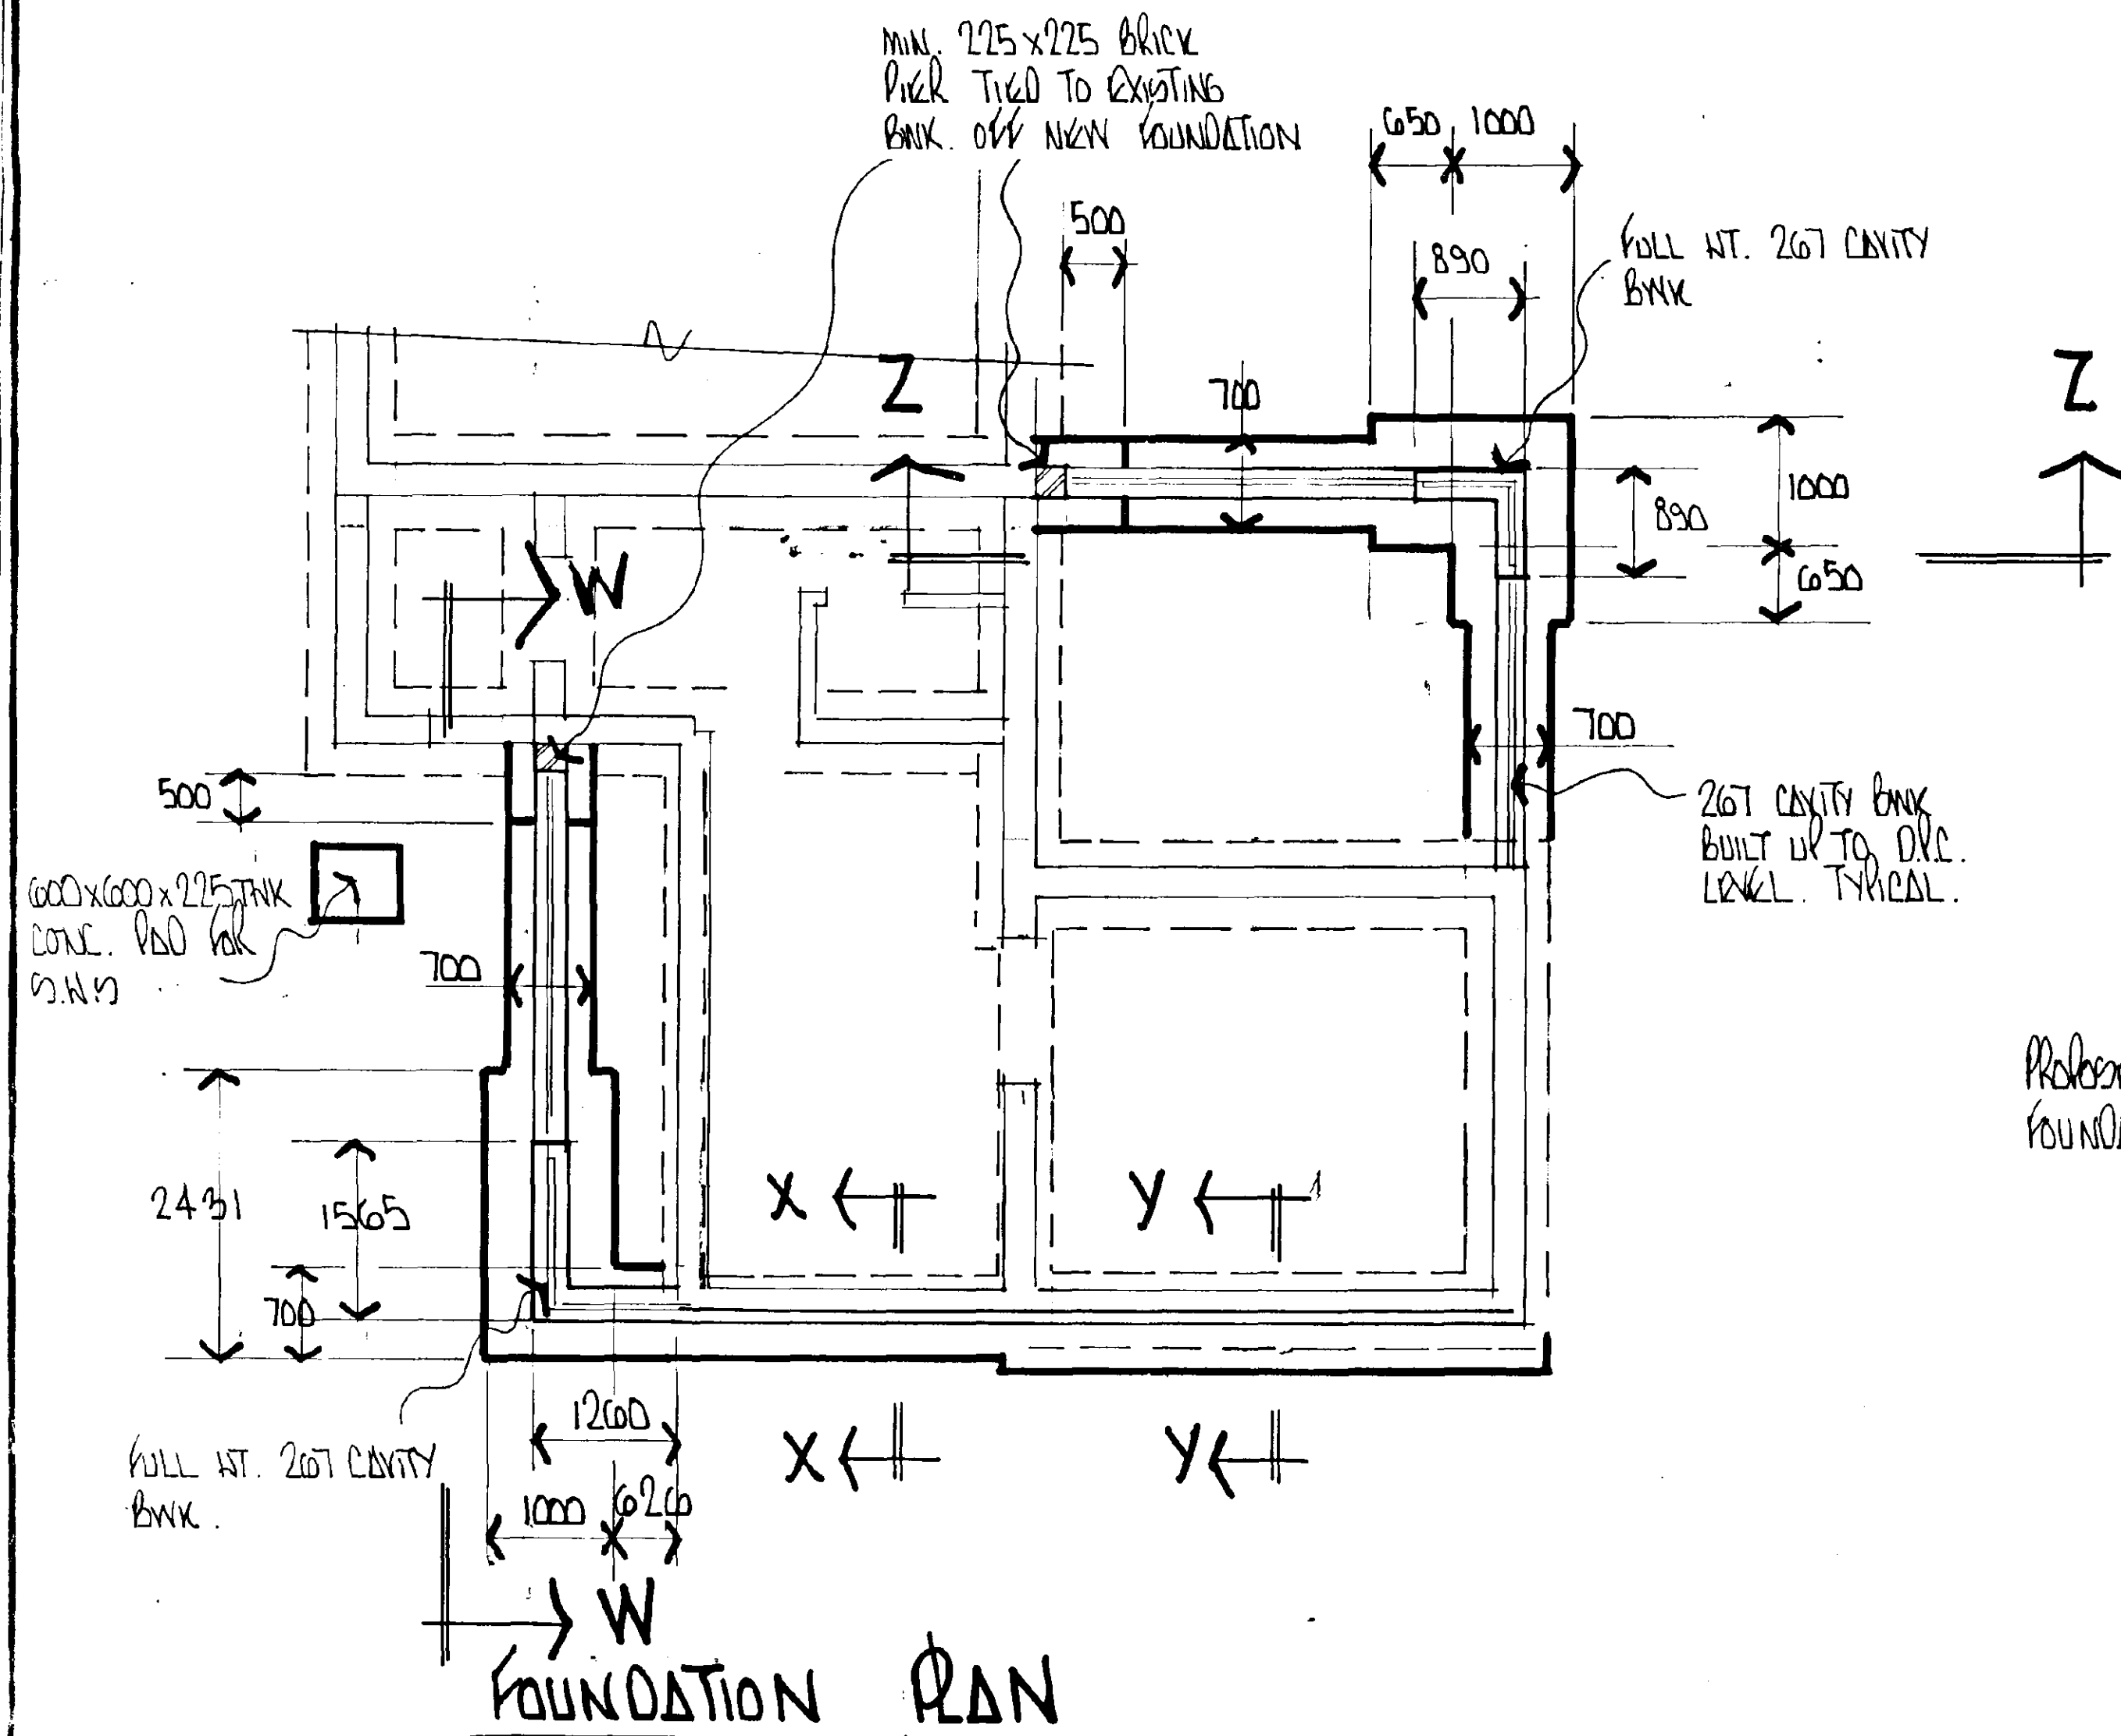


SCALE 1/50

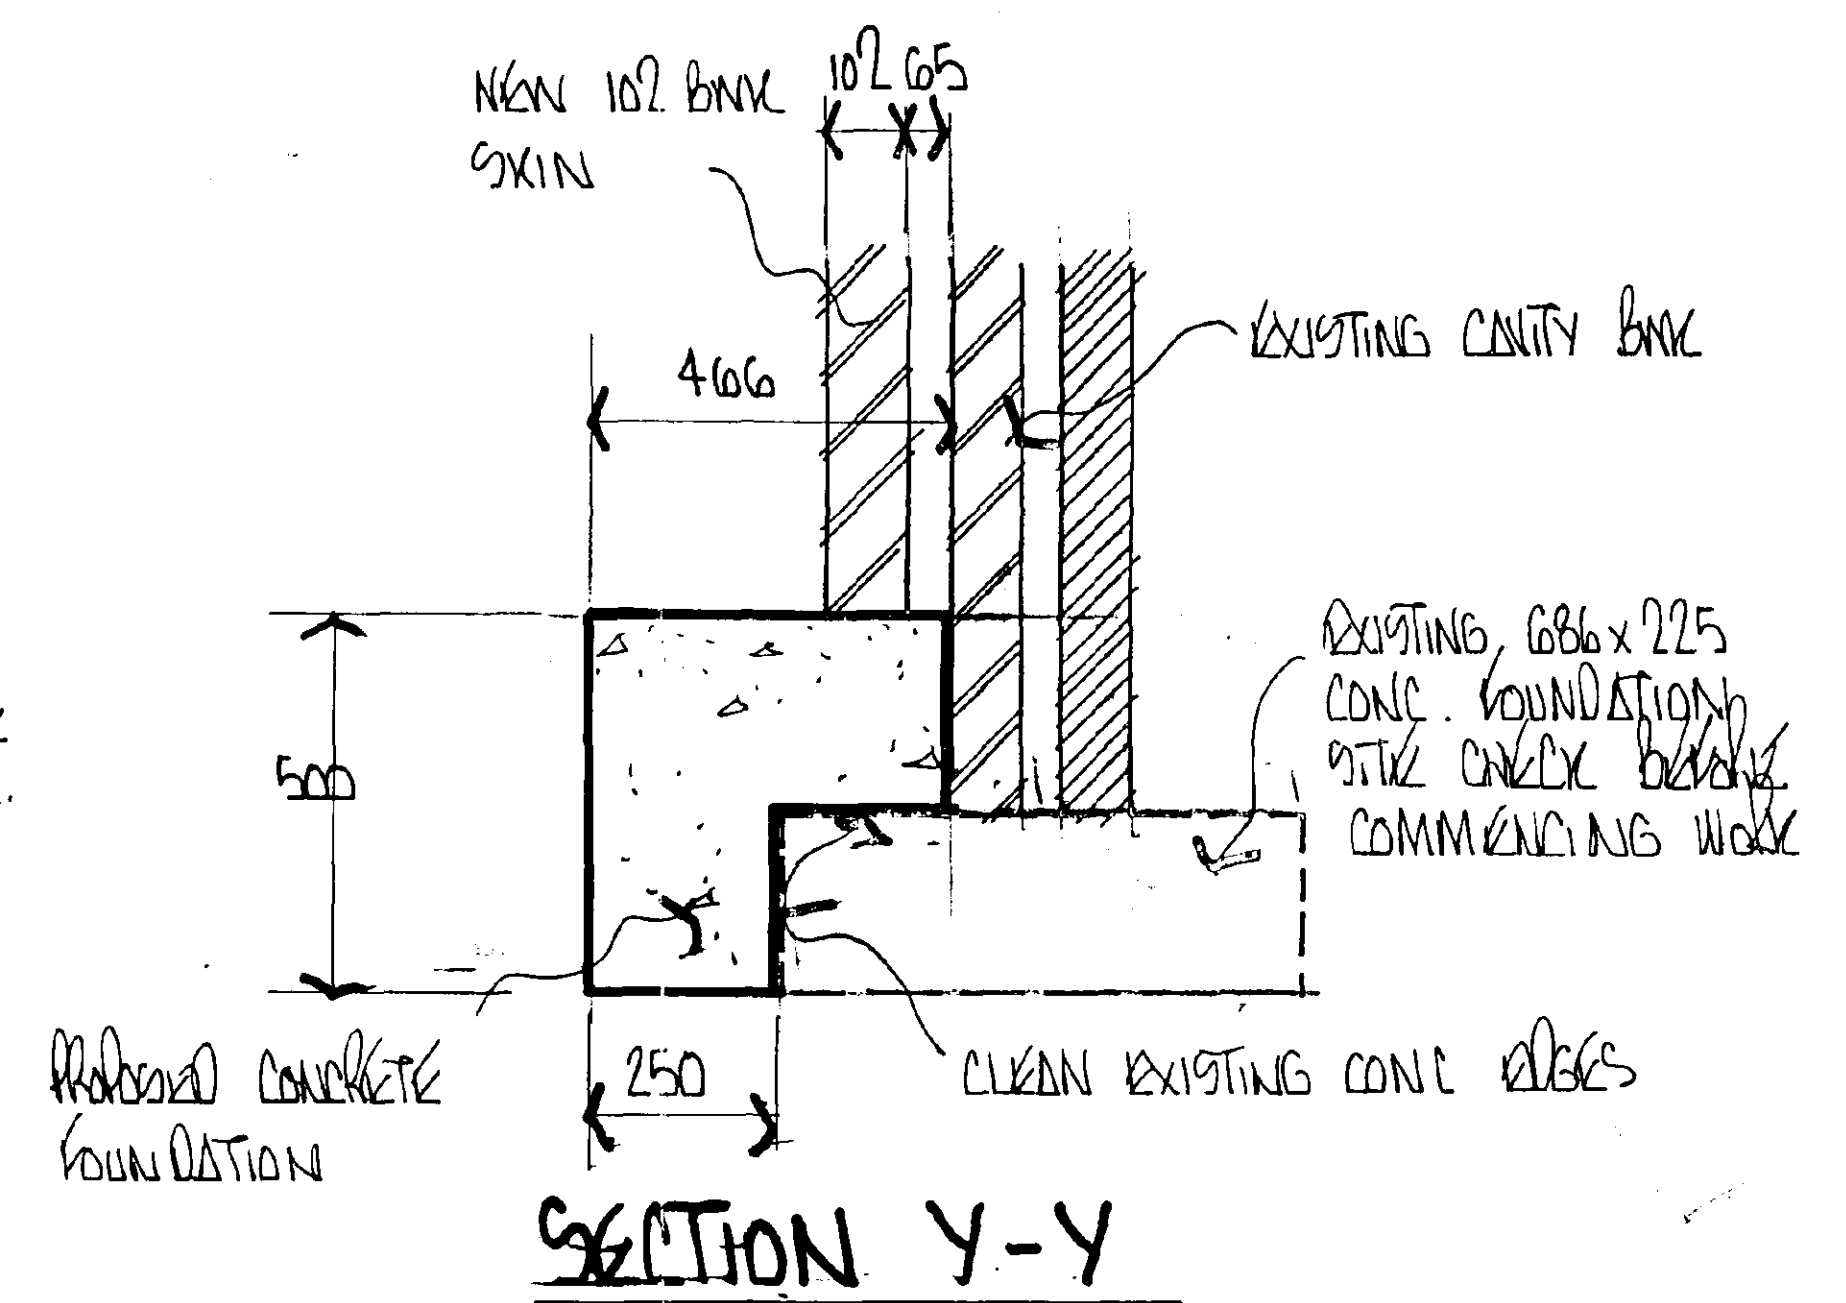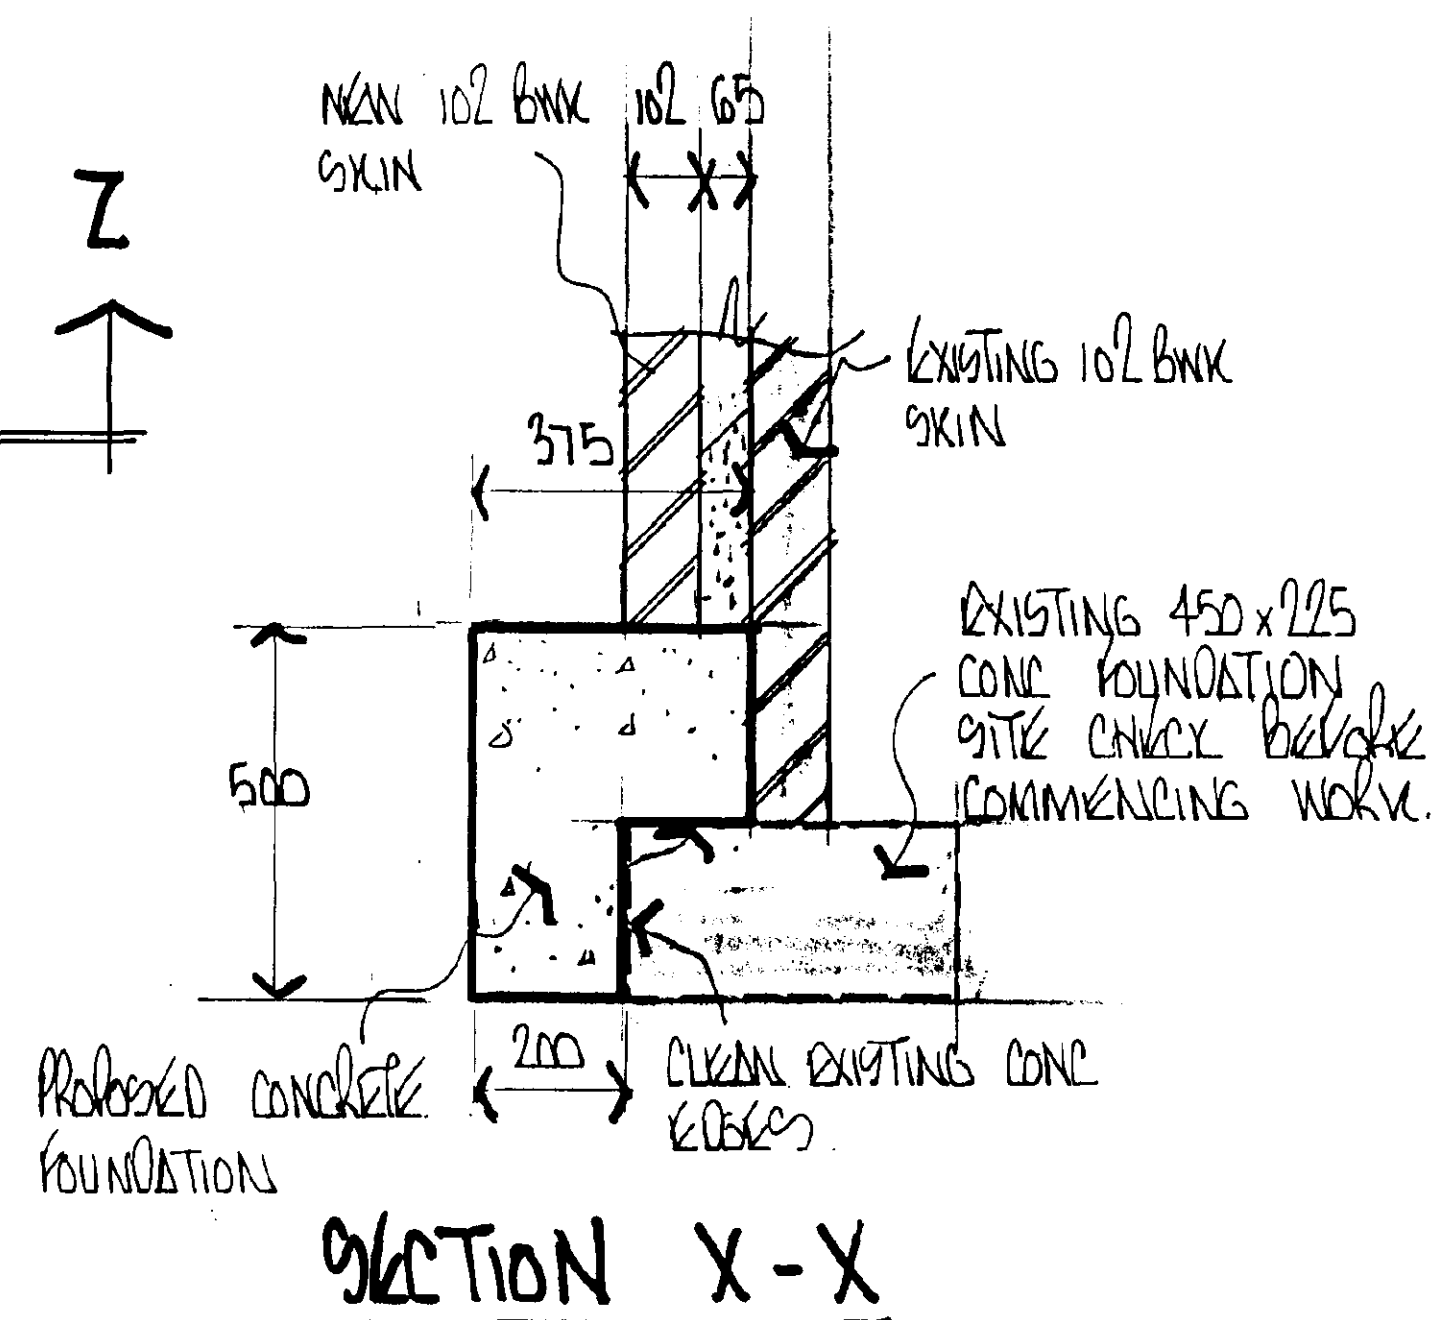

10/08/96

PROPOSED EXTENSION ONTO EXISTING DWELLING FOR MR & MRS R. J. MOSS, THE BIRCHES, 79 WATER GATE, QUADRING, SPALDING, Lincs.

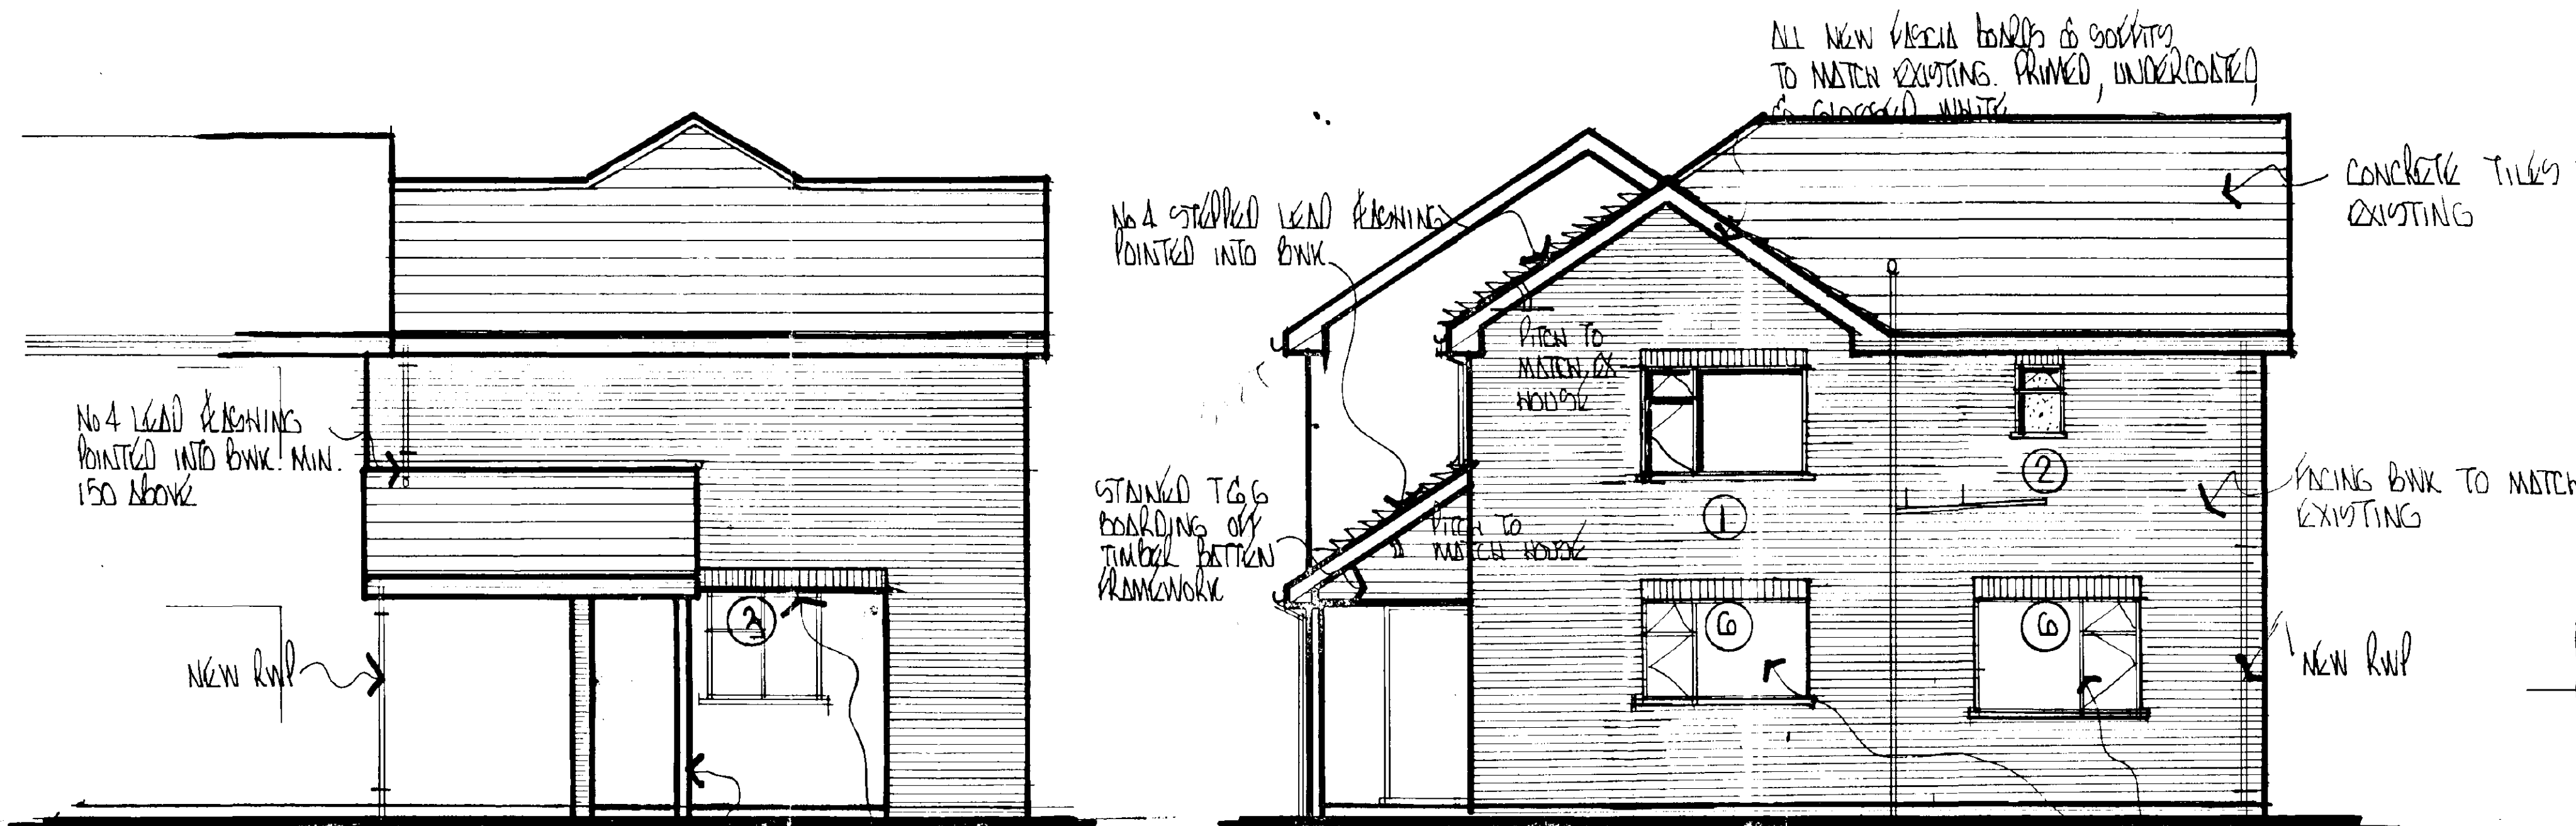

FRONT ELEVATION


CSCDLK 1/50

100 x 100 x 4 G.H.S post

- T & G BOARDING STAINED
TO UNDERSIDE OF COVERED
AREA. PROVIDE 200 TANK FIBRE
GLASS BETWEEN FLOOR JOISTS.

SIDE ELEVATION

MOVE EXISTING D.P.V.C WINDOWS
FORWARD INTO NEW FACING BULK

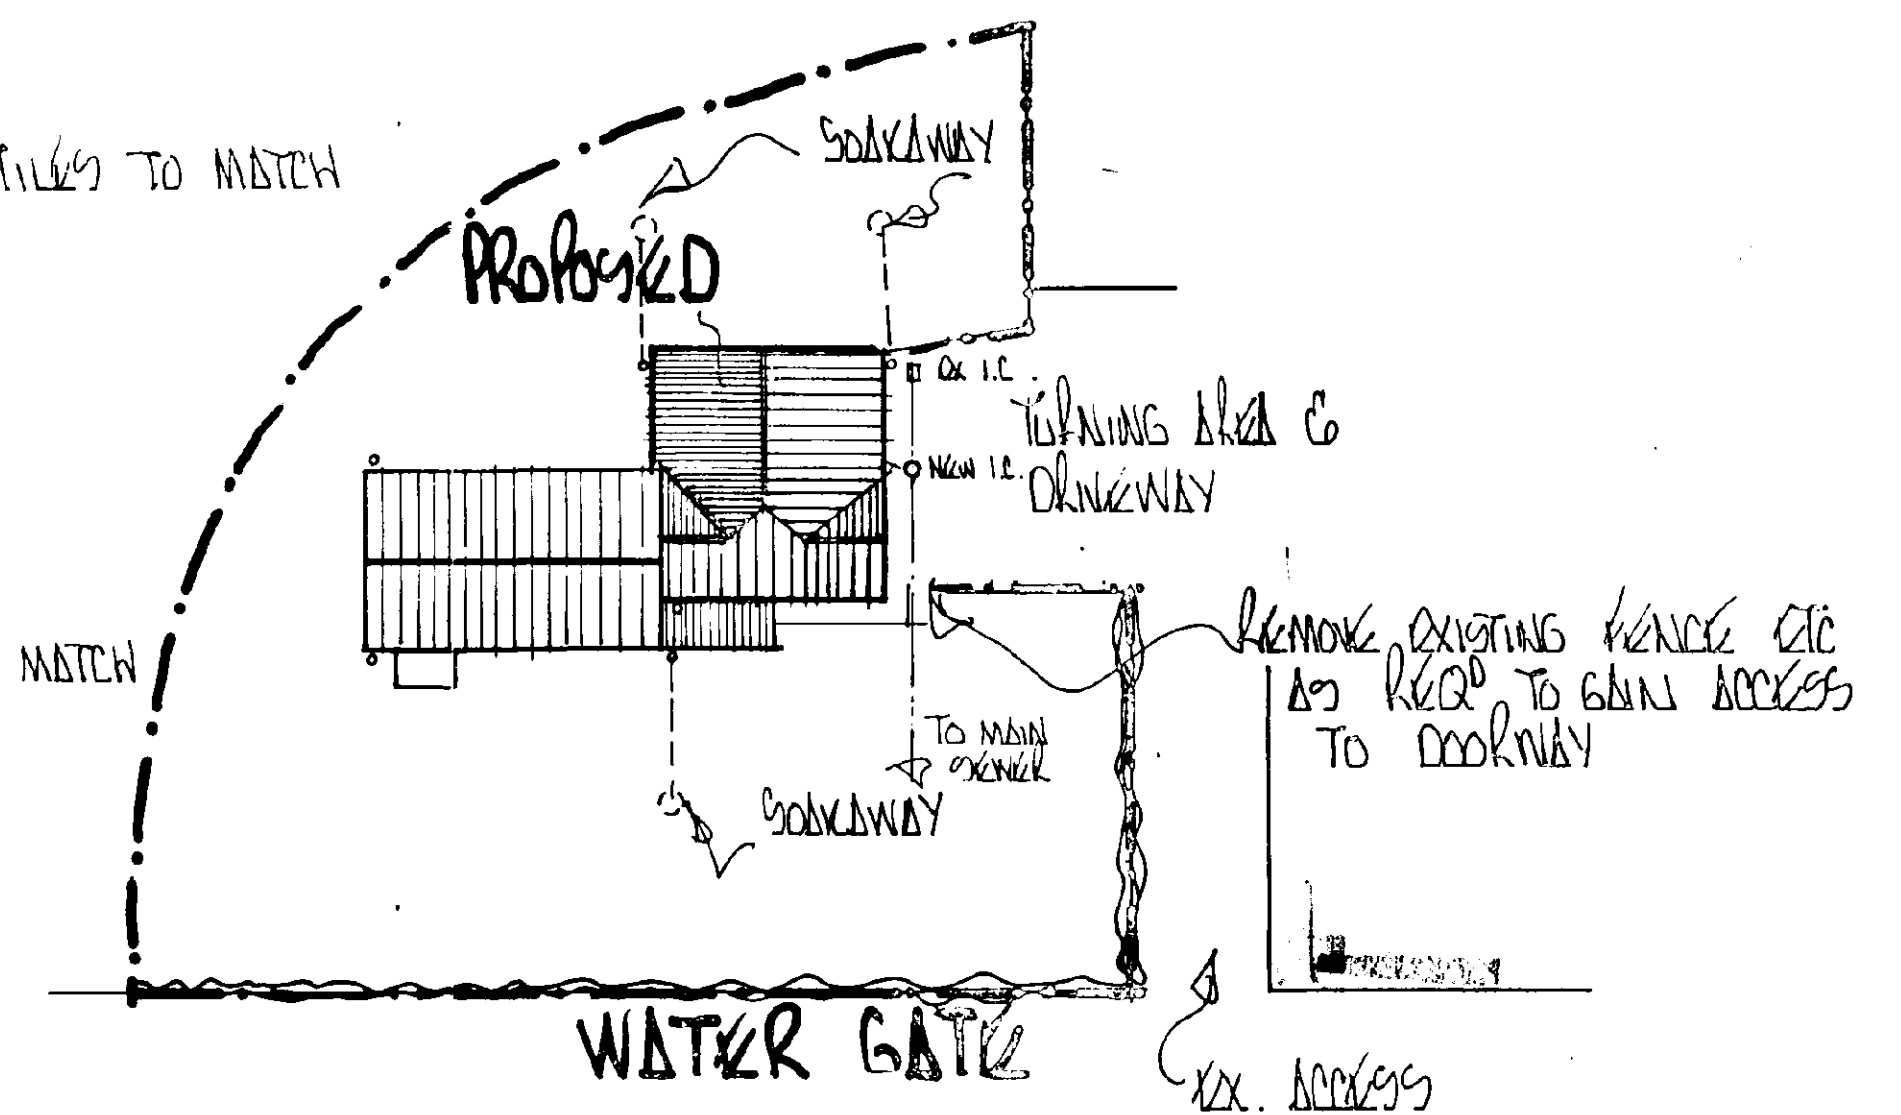


BLACK PLAN

SCDLX 1 / 250



REAR ELEVATION

TUG BOARDING STAINED
TO UNDERSIDE OF COVERED
AREA. PROVIDE 200 TUX FIBRE
GLASS BETWEEN FLOOR JOISTS

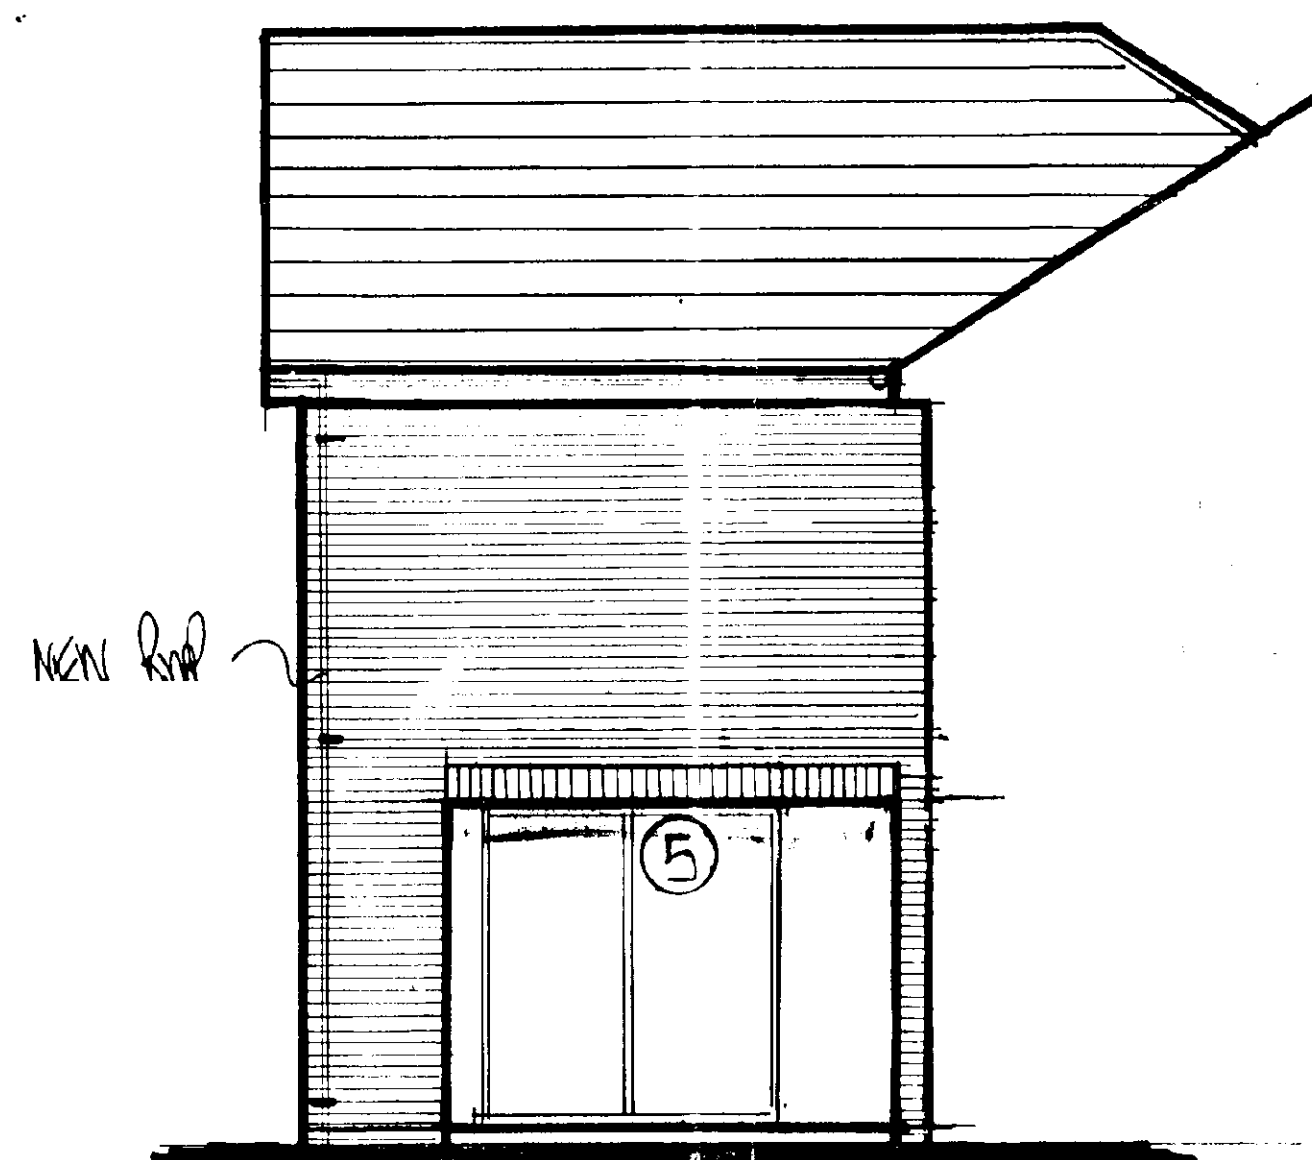

SIDE ELEVATION

REF.	CITY	POSITION & PANEL CODE	I.G. LINTOL	LENGTH
1	2	3127		2100
2	1	NO TV		900
3	1	_____	LI / HD	3750
4	1	_____	LI / HD	2600
5	1	_____	LI / HD	3600
6	2	EXISTING WINDOWS		

CODES GIVEN ARE FOR SOFTWOOD DOUBLE GLAZED WINDOWS
CLIENT REQS U.P.V.C. ONES

ALL WINDOWS TO HAVE THICKER VENTS TO GIVE 8000 MM² AIR
ALL LINTOLS 'LAD TO MAN' INSTRUCTIONS WITH MIN. 150 END BEARING
ALL LINTOLS INSULATED

SOL.
HOUS.
11 SE. 1990
Ref: 0850/96.