




ReQuestAPlan
Map number: TQRQM25217171208903
Title: Main Road, Quadding
Map Produced for: Aspect Architectural Design
© Crown copyright and database rights 2025 OS 100042766
Project ID:
Date of Purchase: 05-08-2025
1 Years subscription from 05-08-2025 for 1 workstation.

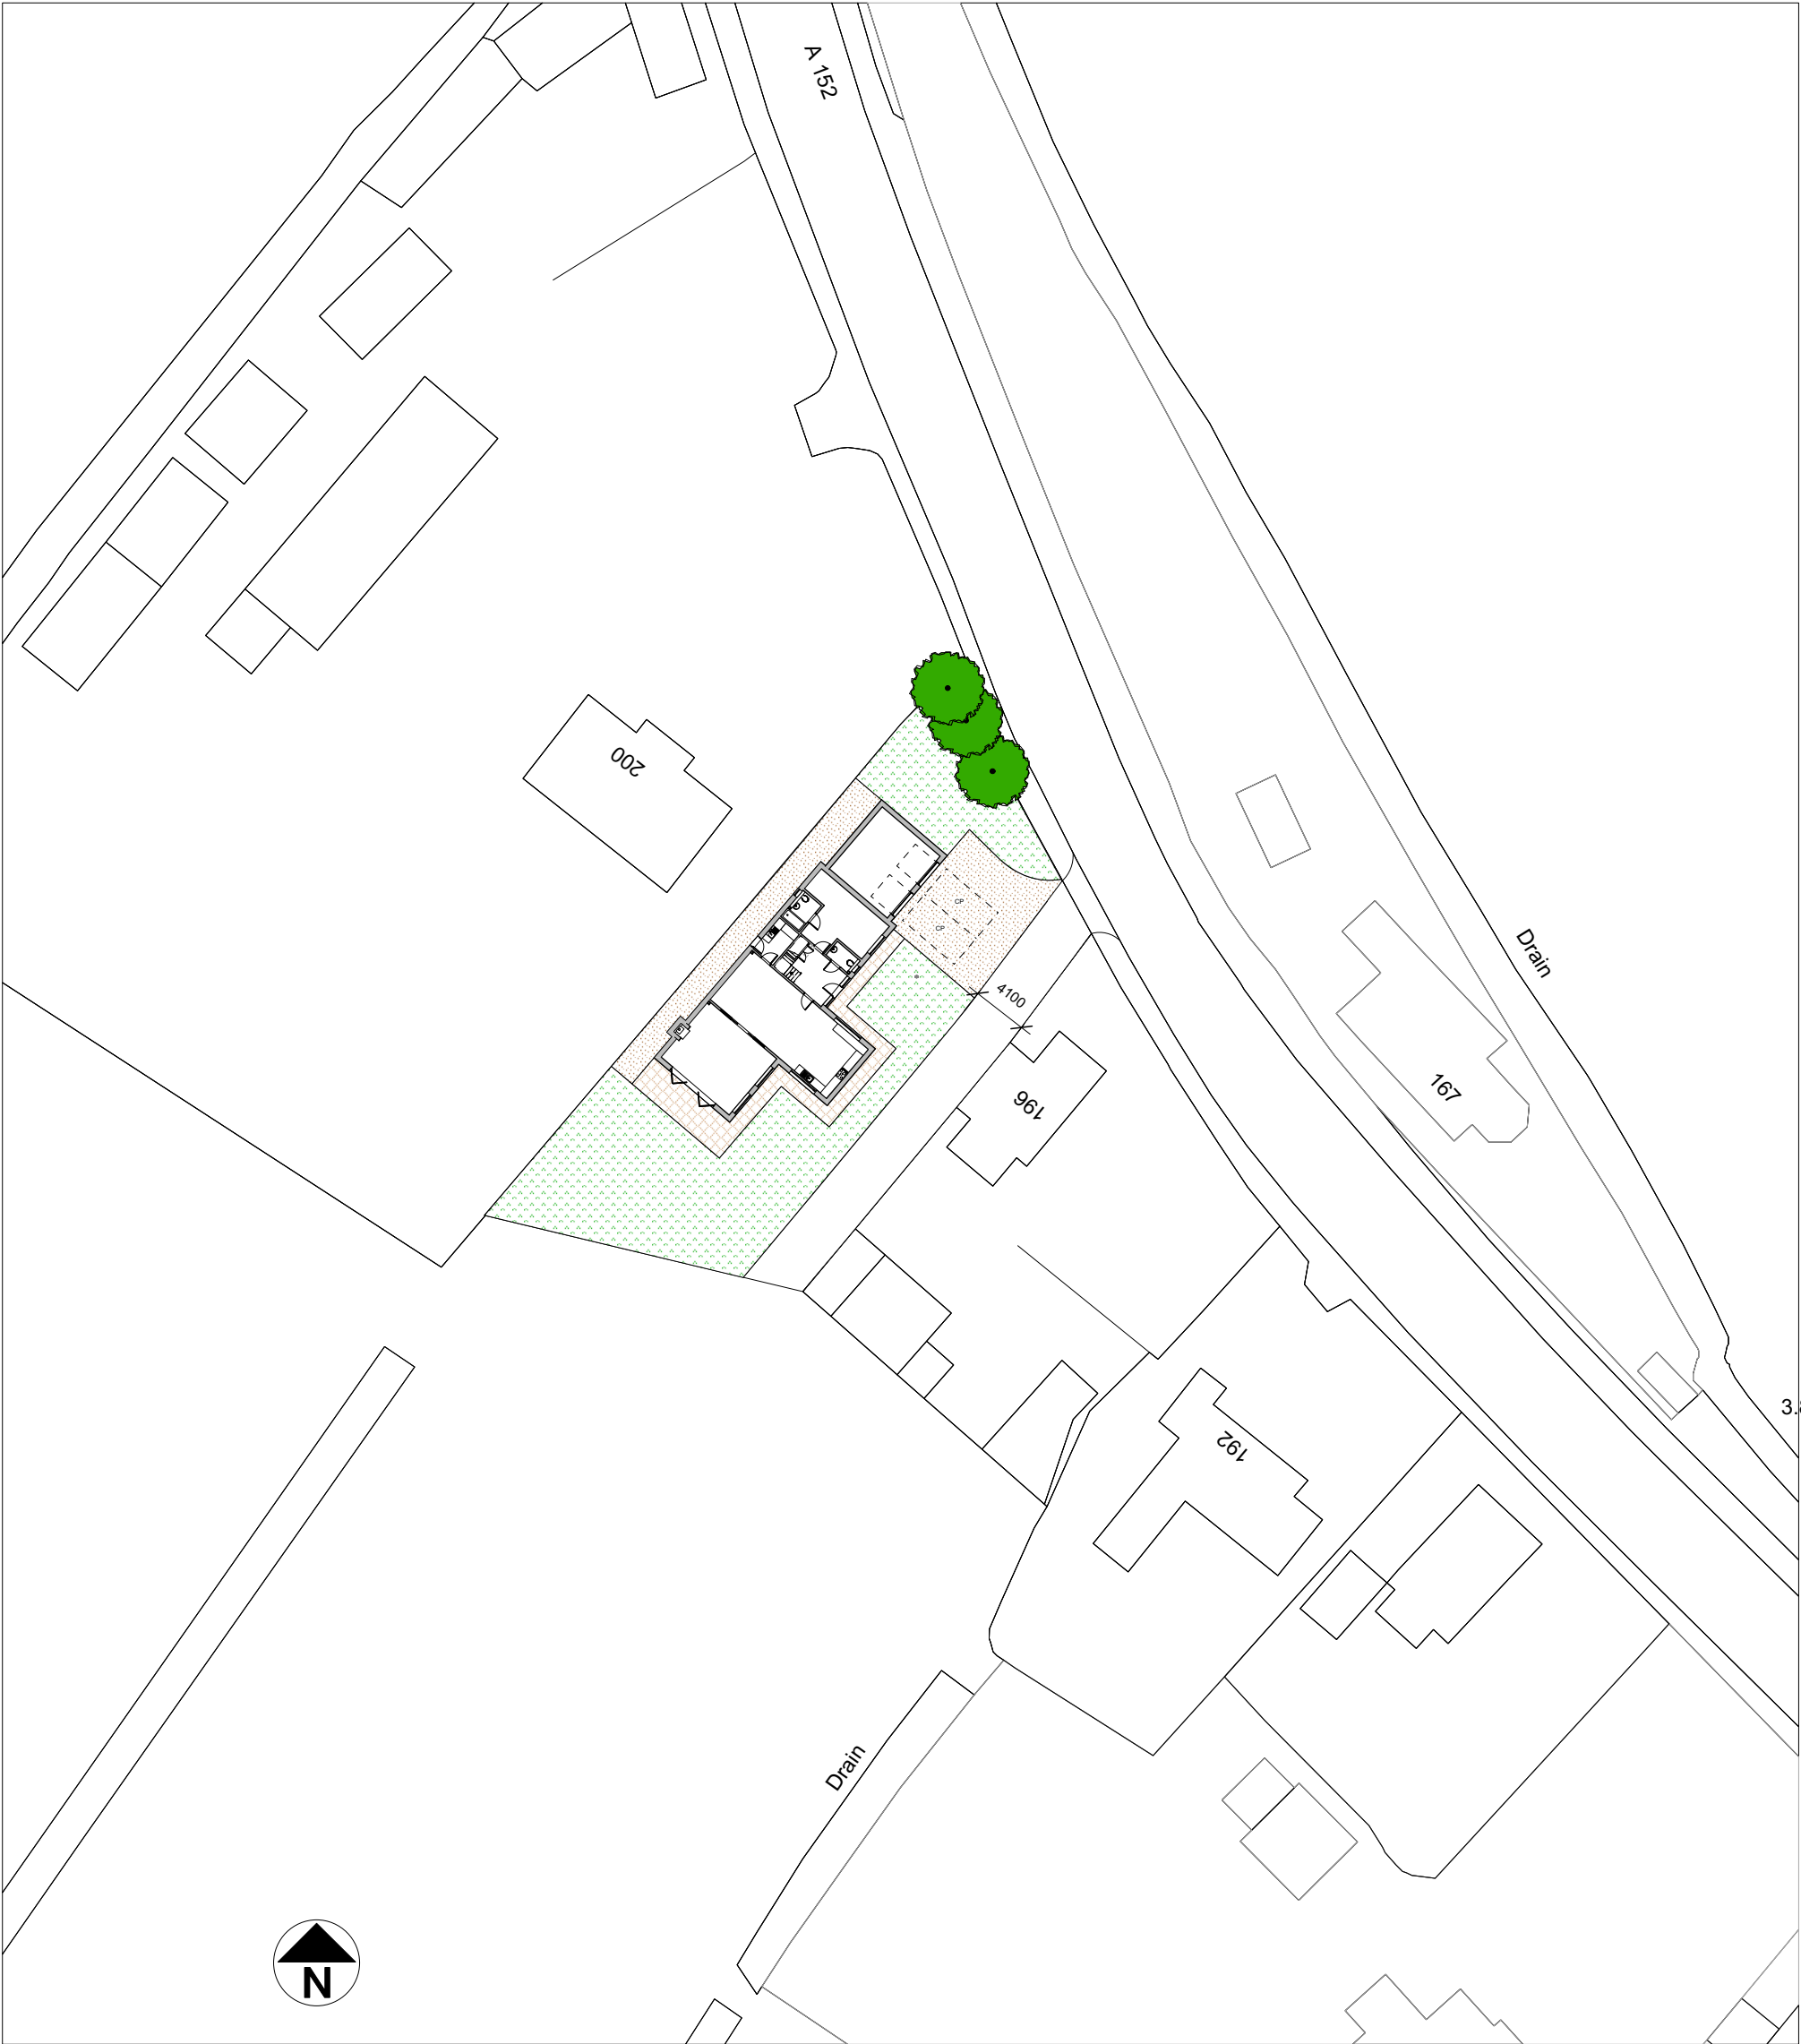

Scale 1:500 @ A4

Project Land Adjacent To 196 Main Road Quadding Spalding			Aspect Architectural Design	
Title BLOCK PLAN			Architectural Designer 29A Church Street Northborough Peterborough PE6 9BN Telephone 07987030047 © Copyright	
Scale 1:500 @ A3	Date SEPT 26	Job No 305		
Category D	OSB Element (--)	Sequential No 01	Revisions	