




EXISTING SIDE ELEVATION

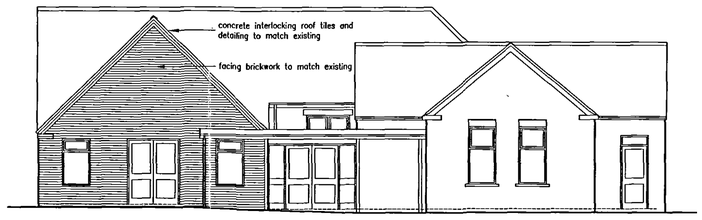

PROPOSED SIDE ELEVATION

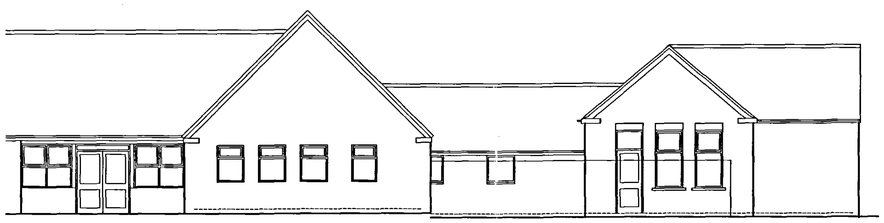


EXISTING FRONT ELEVATION

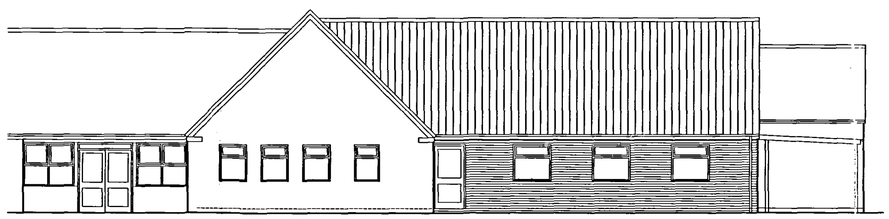


PROPOSED FRONT ELEVATION

ELEVATIONS (1:100)

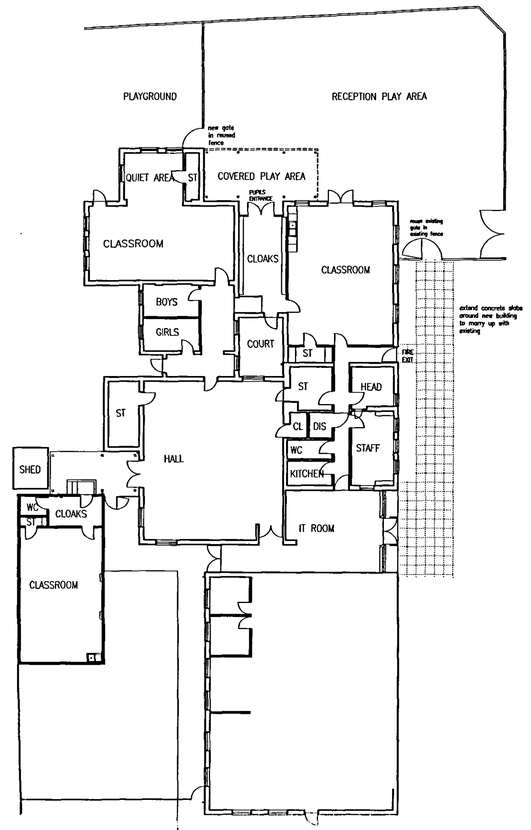

BLOCK PLAN (1:200)

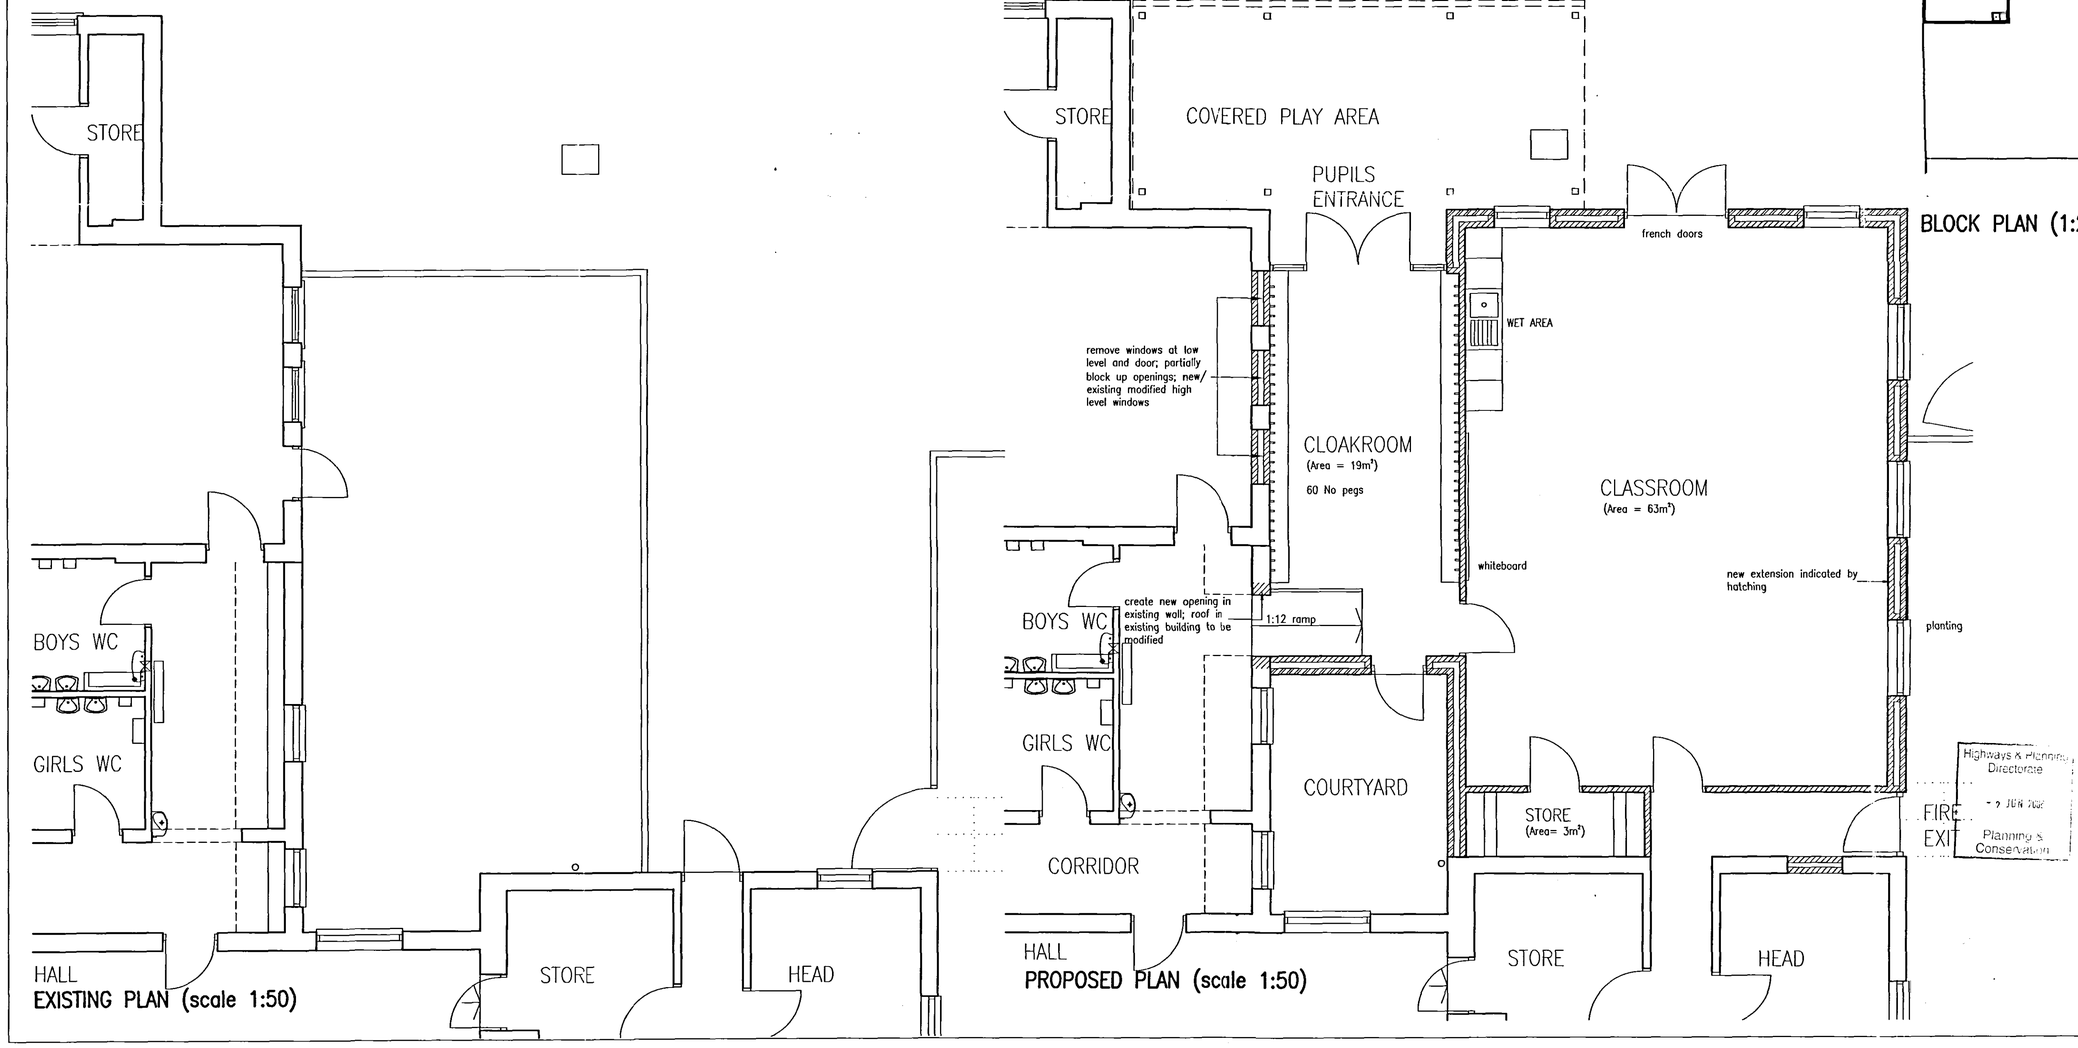

PROPOSED PLAN (scale 1:50)

EXISTING PLAN (scale 1:50)

Highways & Planning Directorate
Planning & Conservation

Revisions

Planning Application
22 JUN 2006
0873/06

The copyright of this drawing is retained by the architects, it is not to be reproduced without permission

All levels and dimensions to be checked on site by General Contractor before work is put in hand.

client
QUADRING COWLEY AND BROWN'S PRIMARY SCHOOL

job
CLASSROOM EXTENSION

drawing
FEASIBILITY SCHEME

D B Lawrence & Associates
Architects
30 Handley Street
Sleaford
Lincs
NG34 7TQ
Tel: 01529 302541
Fax: 01529 413960
Email: dbloffice@btconnect.com

date	drawn	checked	scale
APR 2006	DH		1:50/100/200

drawing no.
Q7/11