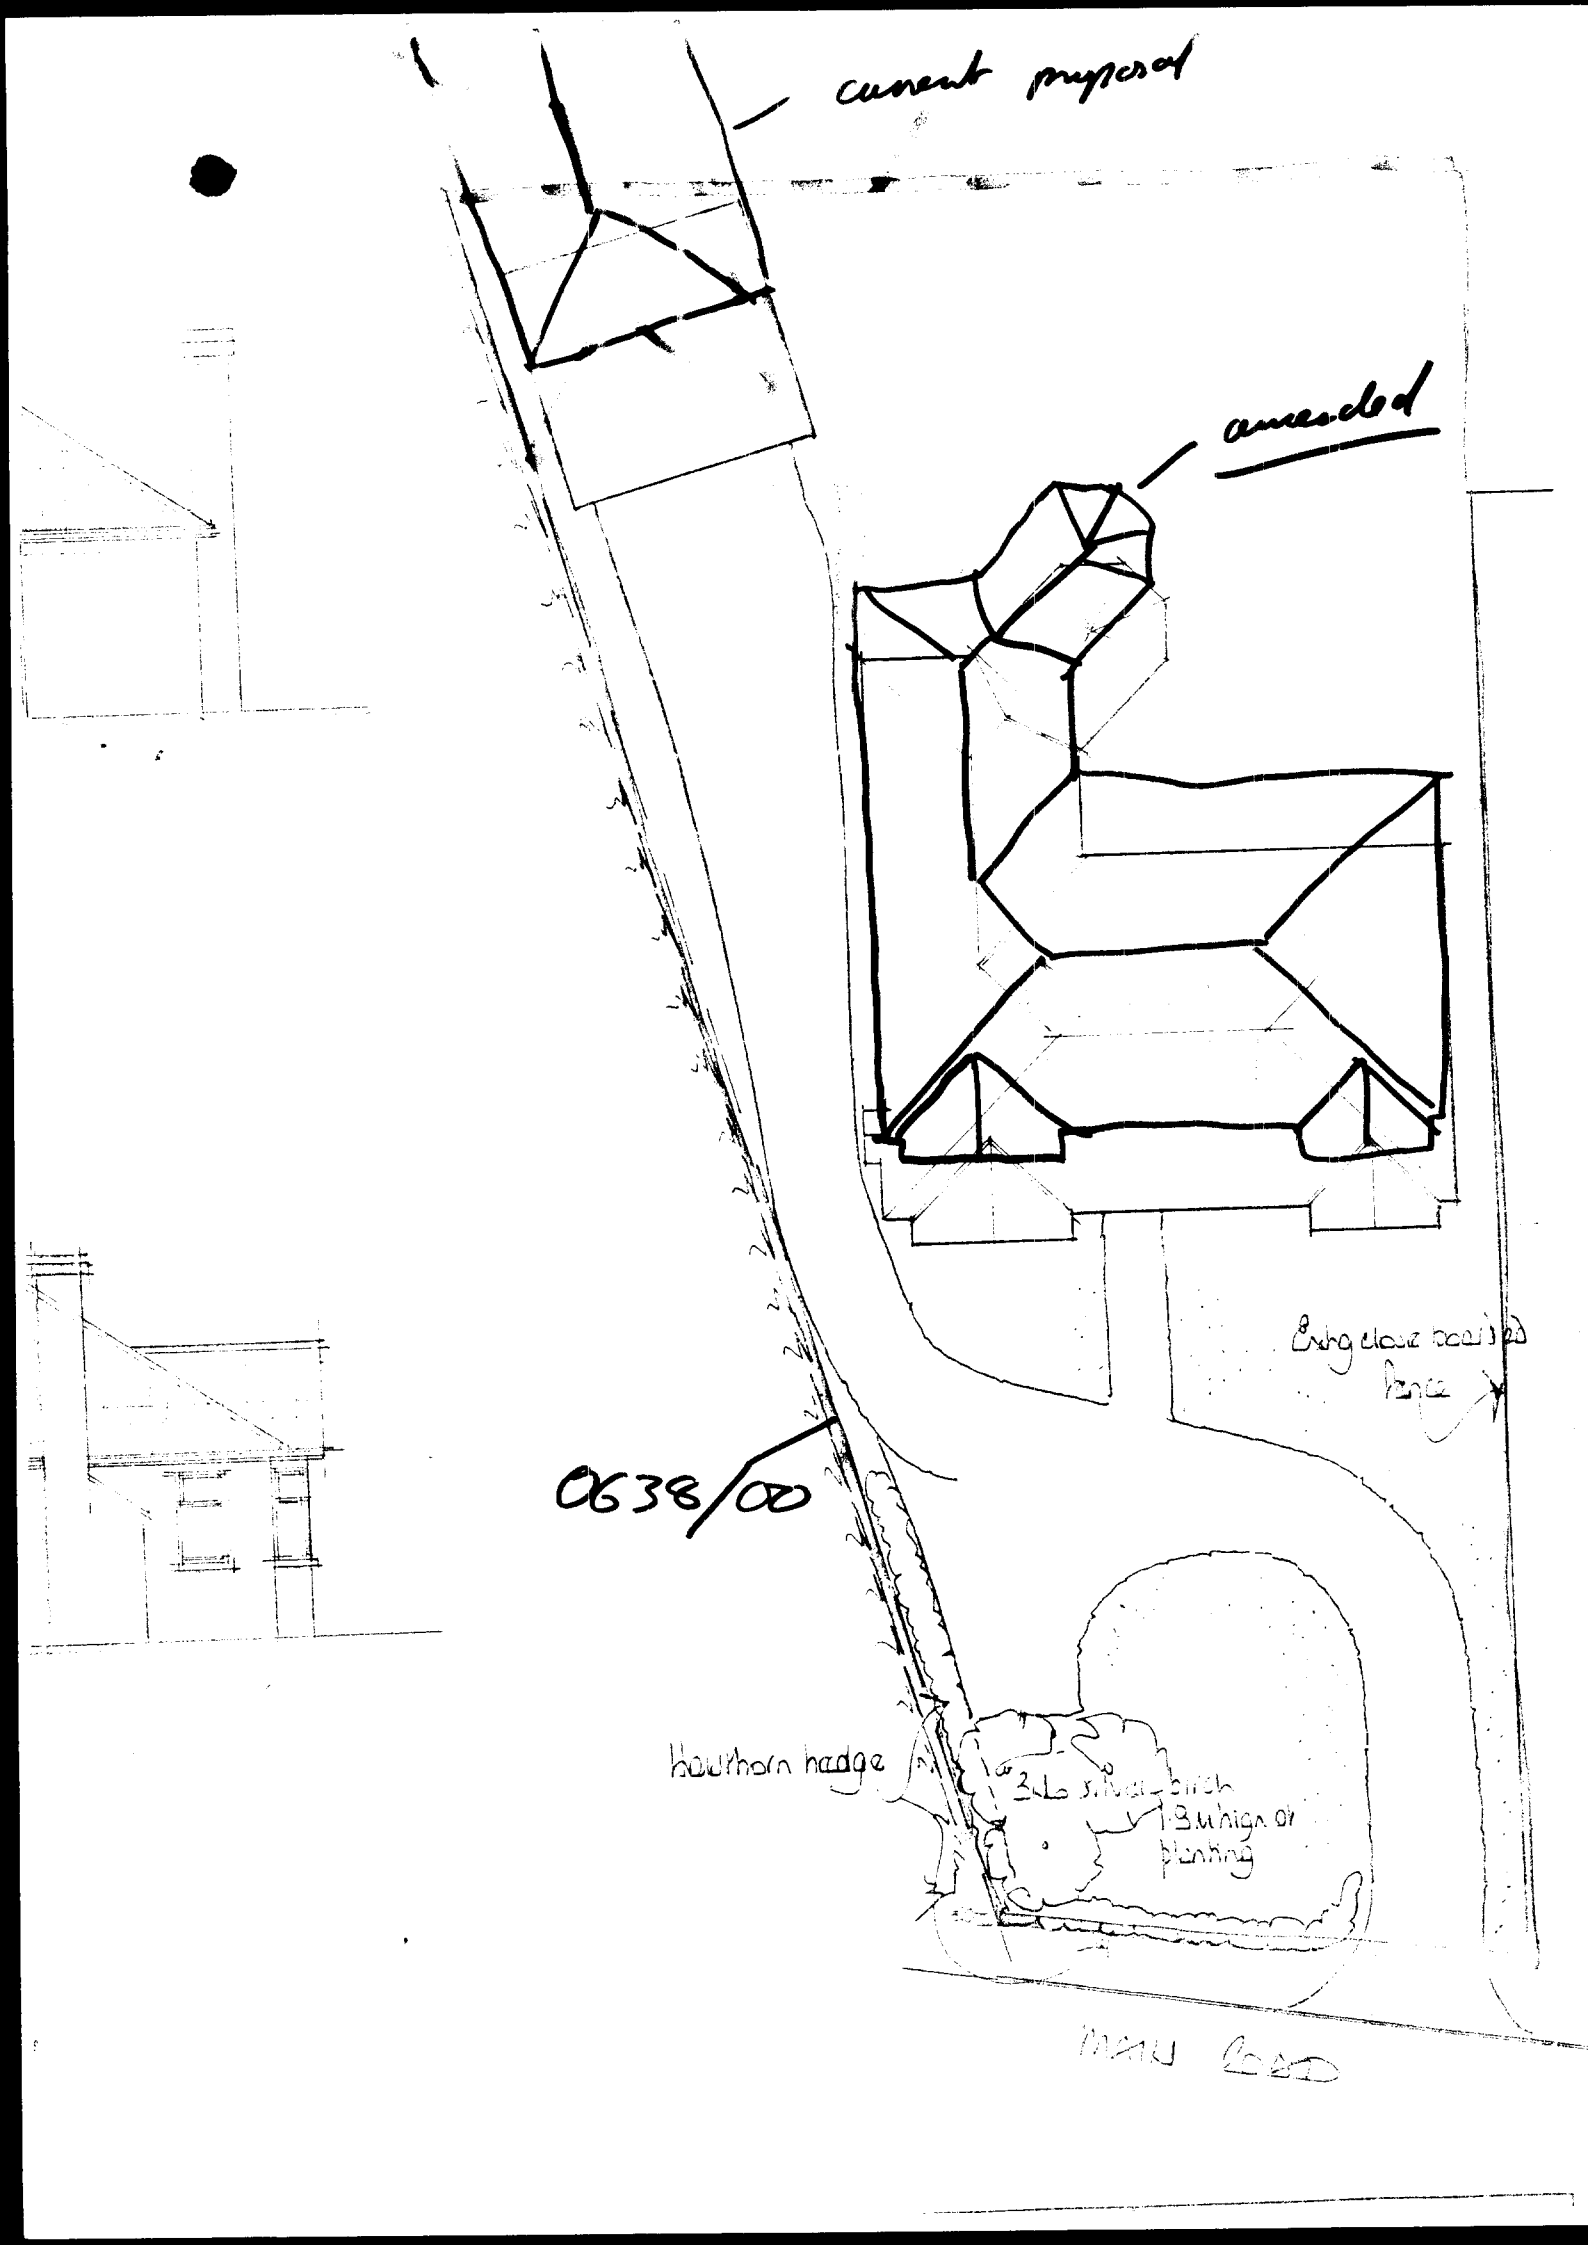
current proposal
amended
0638/00
Hawthorn hedge
Main road

HISTORY

0638/00

Est 1770

SOUTH HOLLAND DC
HOUSING & PLANNING
18 MAY 2000
Ref: S 0638/00

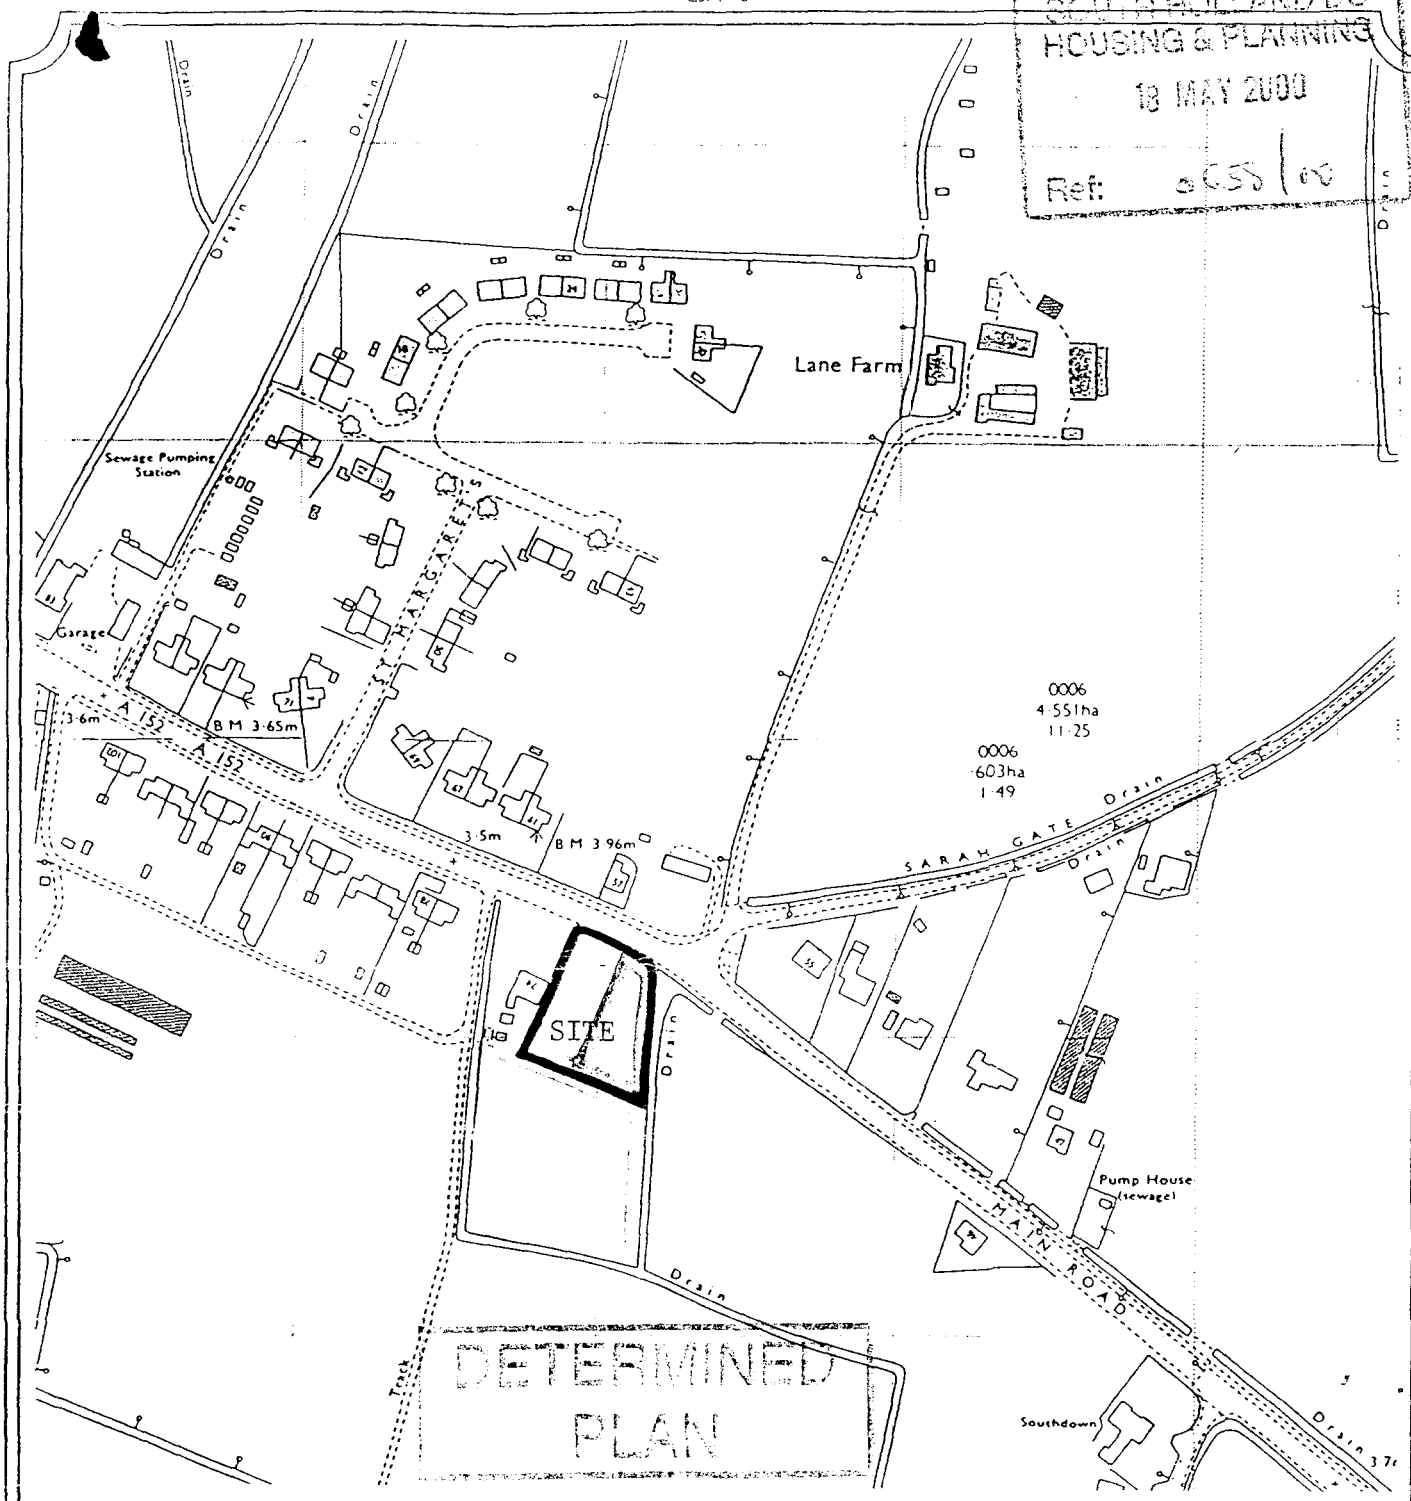

LONGSTAFF

TITLE: BUILDING LAND ADJACENT TO 74 MAIN ROAD QUADRING

OUR REF: JJA/S4141(JB)

DATE: AUGUST 1998

N

This plan is provided for identification purposes only and although based on the Ordnance Survey, its accuracy is not guaranteed. It is reproduced from the Ordnance Survey Map with the permission of the Controller of H.M. Stationery Office.

Licence No.: ES 759066

Est 1770

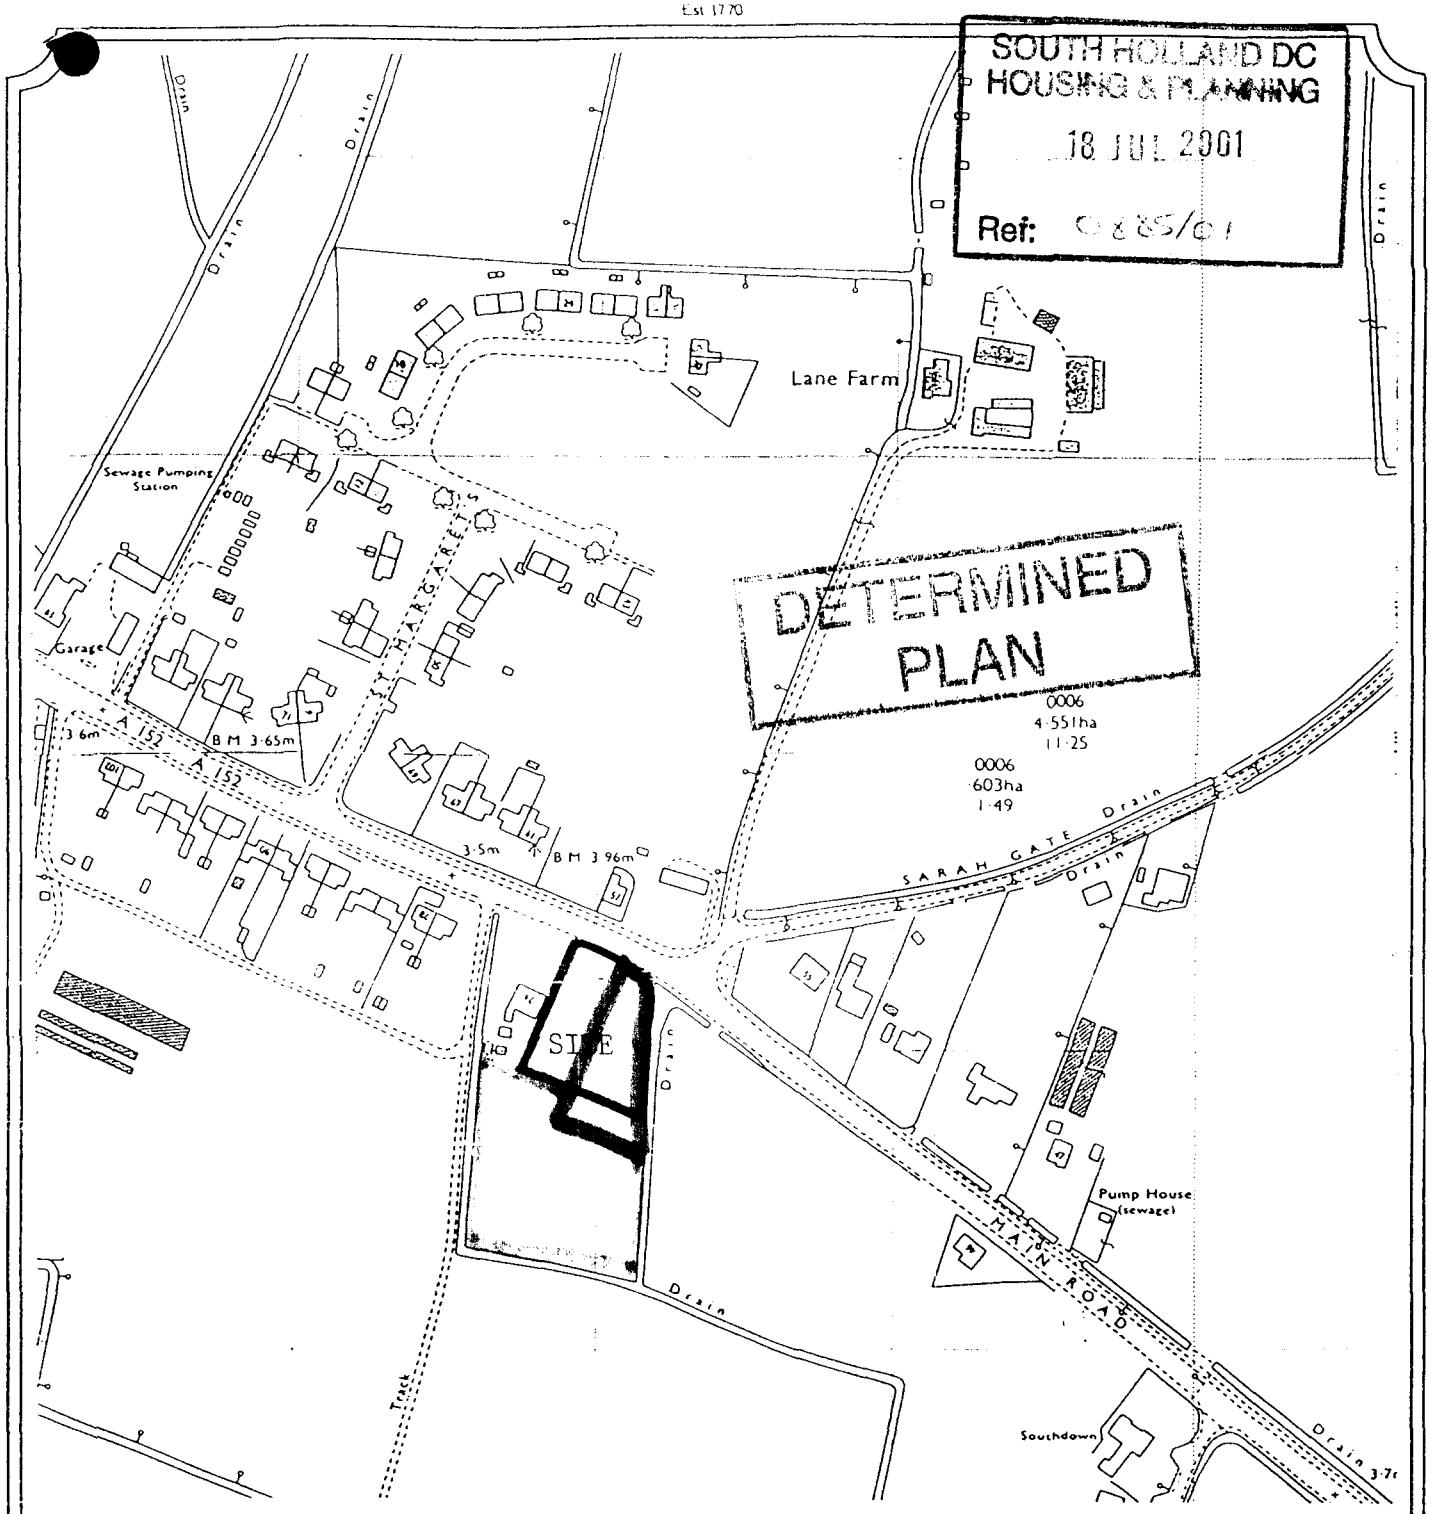

LONGSTAFF

TITLE: BUILDING LAND ADJACENT TO 74 MAIN ROAD QUADRING

OUR REF: JJA/S4141(JB)

DATE: AUGUST 1998

N

This plan is provided for identification purposes only and although based on the Ordnance Survey, its accuracy is not guaranteed. It is reproduced from the Ordnance Survey Map with the permission of the Controller of H.M. Stationery Office.

Licence No.: ES 759066

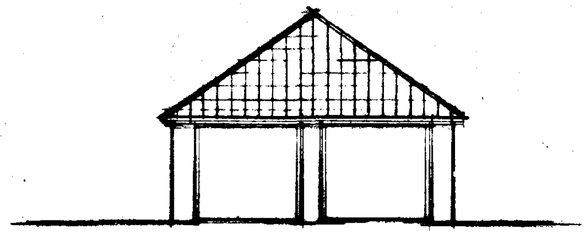

north

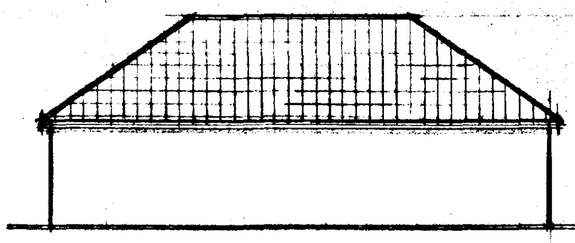

east

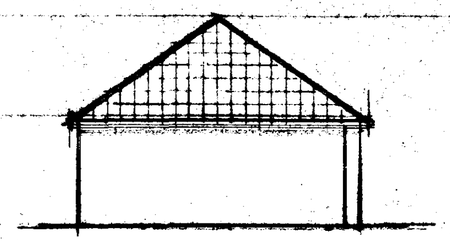

south

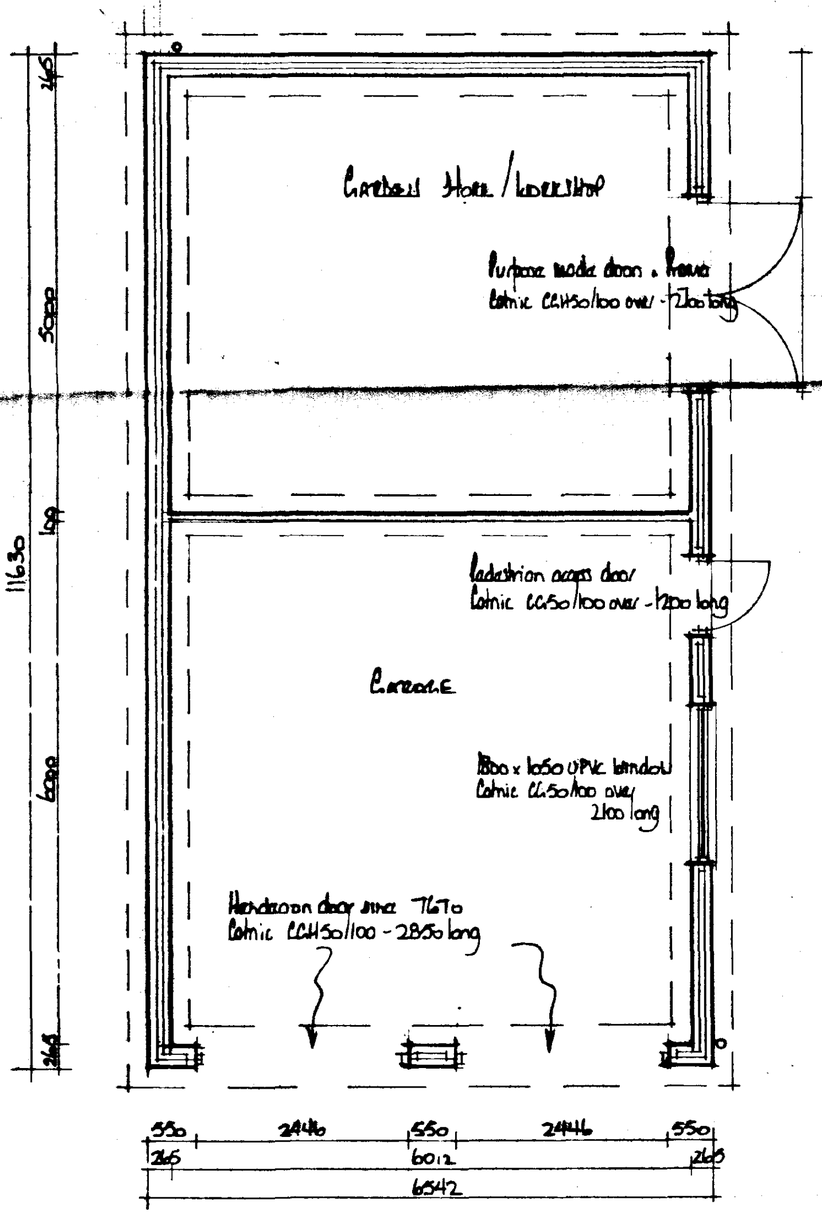

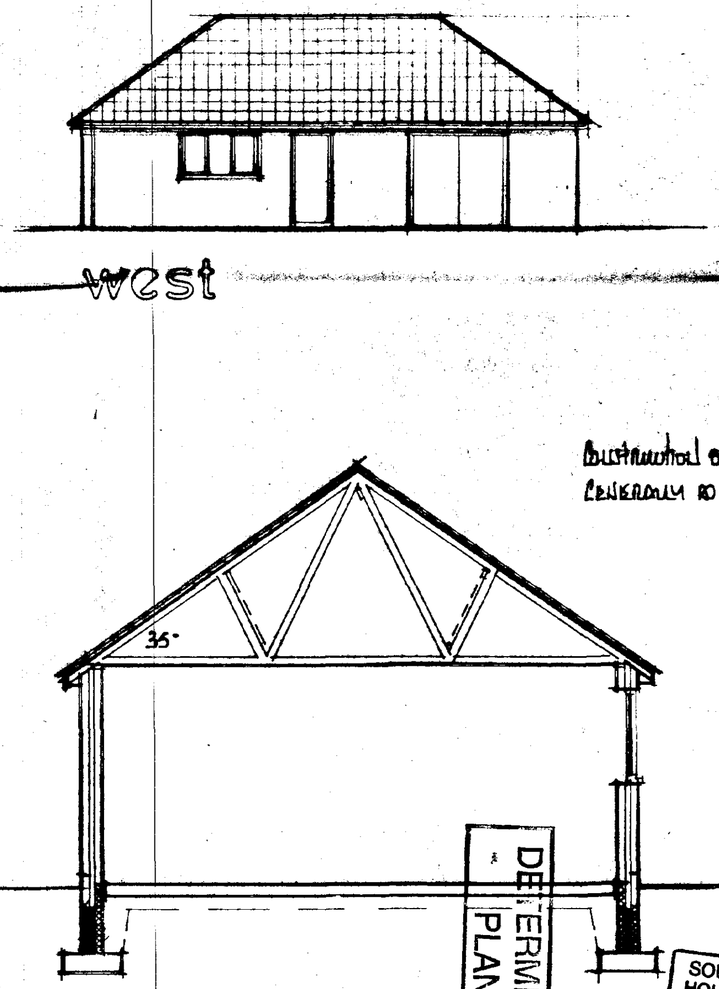

west

Construction of Garage to be generally as shown for Dwelling.

APPROVED PLAN Ref.

DETERMINED PLAN

SOUTH HOLLAND DC HOUSING & PLANNING 18 JUL 2001 Ref: 0885/01

A		
	Date	Revisions

© copyright

East Midlands Design Associates
"Willow Ledge",
Horseshoe Road,
Spalding,
Lincs PE11 3JX
Tel: Spalding (0775) 767988

Client
Mr. & Mrs L [illegible]

Job Title
Dwelling & Garage at
[illegible] Road
[illegible]
[illegible] Lincs

Drawing Title
Proposed Garage & Garden Store / Workshop
Plans, Section & Elevations

Scale 1:50, 1:100

Date June 01 | Drawn by [illegible]

Drg. No. 00105104 | Rev

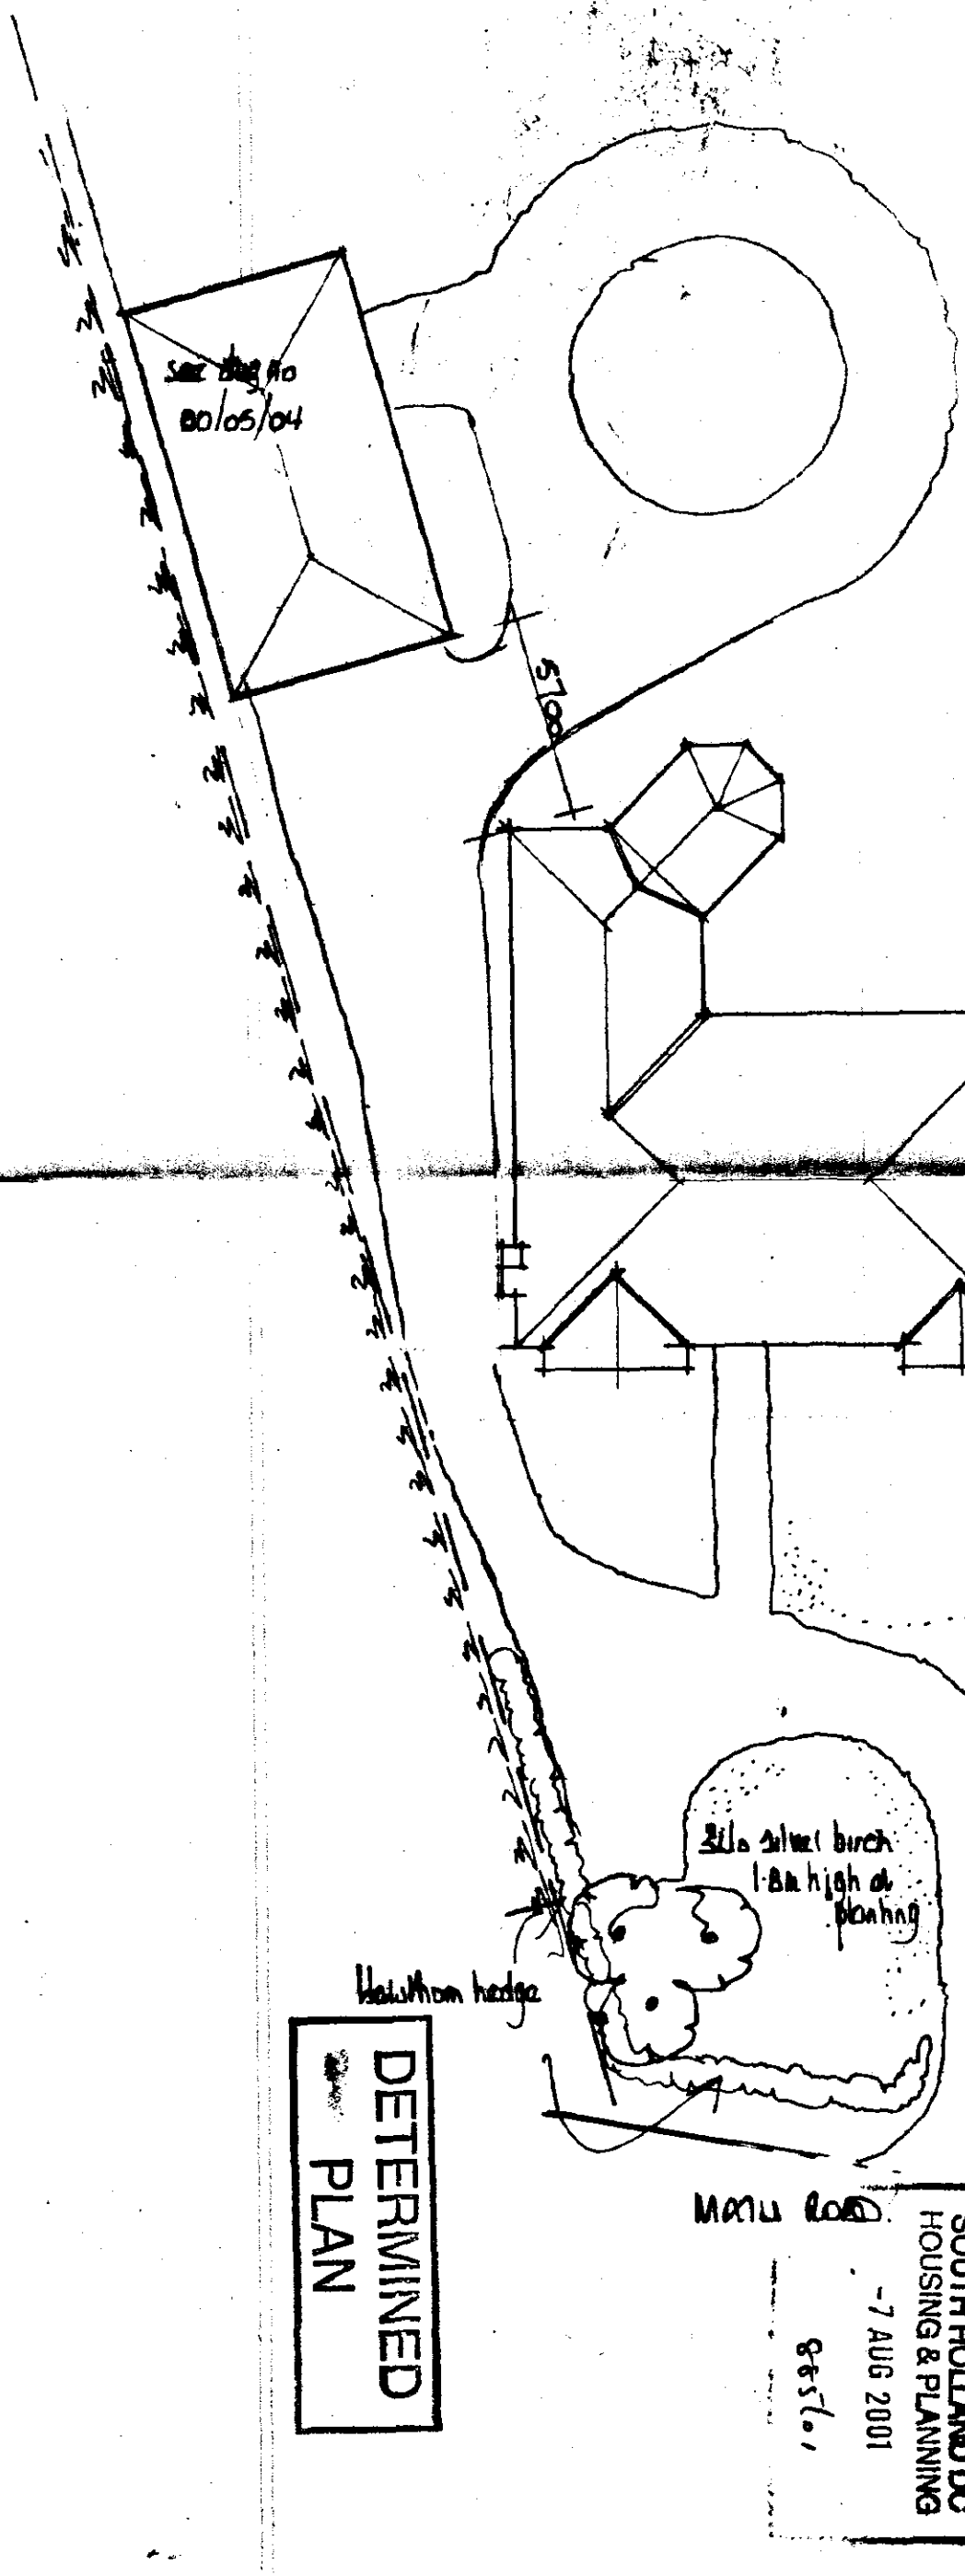

A	07-08-01	GARAGE REPOSITIONED
	Date	Revisions

© copyright

East Midlands Design Associates

"Willow Lodge",
Horseshoe Road,
Spalding,
Lincs. PE11 3JA
Tel: Spalding (0775) 767968

Client

MR. MRS L CARDELL

Job Title

DWELLING & GARAGE AT
MAIN ROAD
QUADRING
NR DING. LINCS.

Drawing Title

Block Plan.

Scale 1:200

Date July 01 | Drawn by BR

Drg. No 00/05/05 | Rev A

DETERMINED PLAN

SOUTH HOLLAND DC
HOUSING & PLANNING
-7 AUG 2001

AMENDED PLAN
Ref.