
NORTH

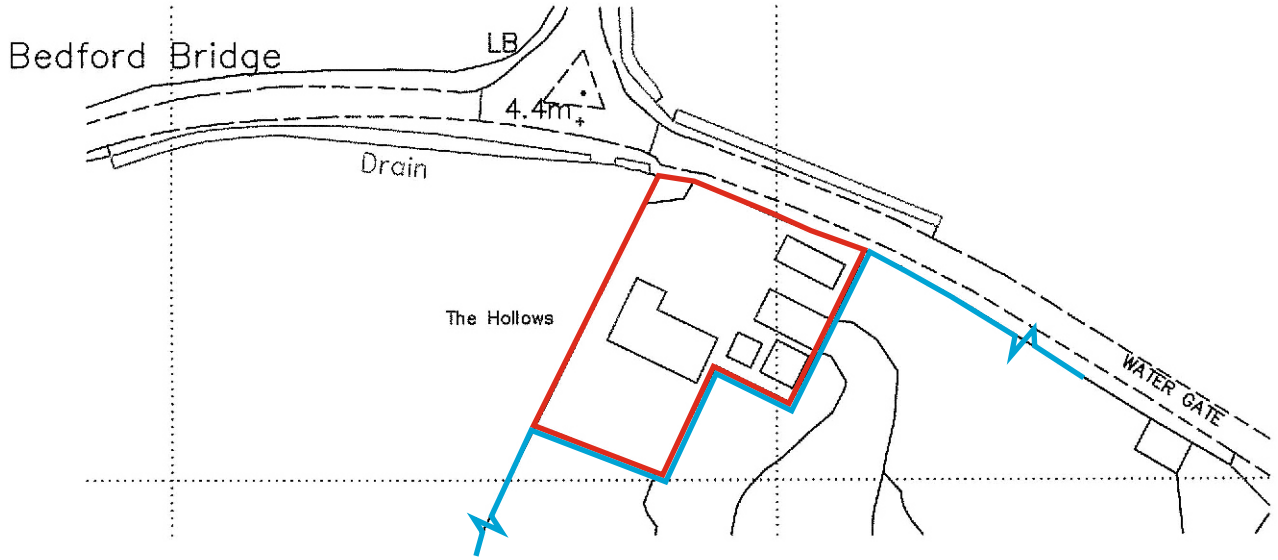

0 25 50 75 100m

Based upon the Ordnance Survey 1:1250 Map with the permission of the controller of HM Stationery Office. © Crown Copyright Reserved. Robert Doughty Consultancy Licence No. 100010613

rdc
Robert Doughty Consultancy

32 High Street, Helpringham
© Sleaford, Lincolnshire NG34 0RA

Tel: 01529 421646
Fax: 01529 421358
Email: admin@rdc-landplan.co.uk
Web: www.rdc-landplan.co.uk

Client: Mr & Mrs A Denner			
Project: The Hollows, Quadring Eaudyke			
Drawing title: Location Plan			
Job No. 1119 1	Drawing No. LP01	Rev.	Drawn JR
Scale 1:1250		Date 15/10/2014	Checked

DO NOT SCALE from this drawing. All measurements should be checked against on site conditions and any discrepancies should be brought to the attention of the Robert Doughty Consultancy.