

Proposed extension over existing garage and new domestic store at 13 Ludlow Gardens for Mr & Mrs C. Stovell.

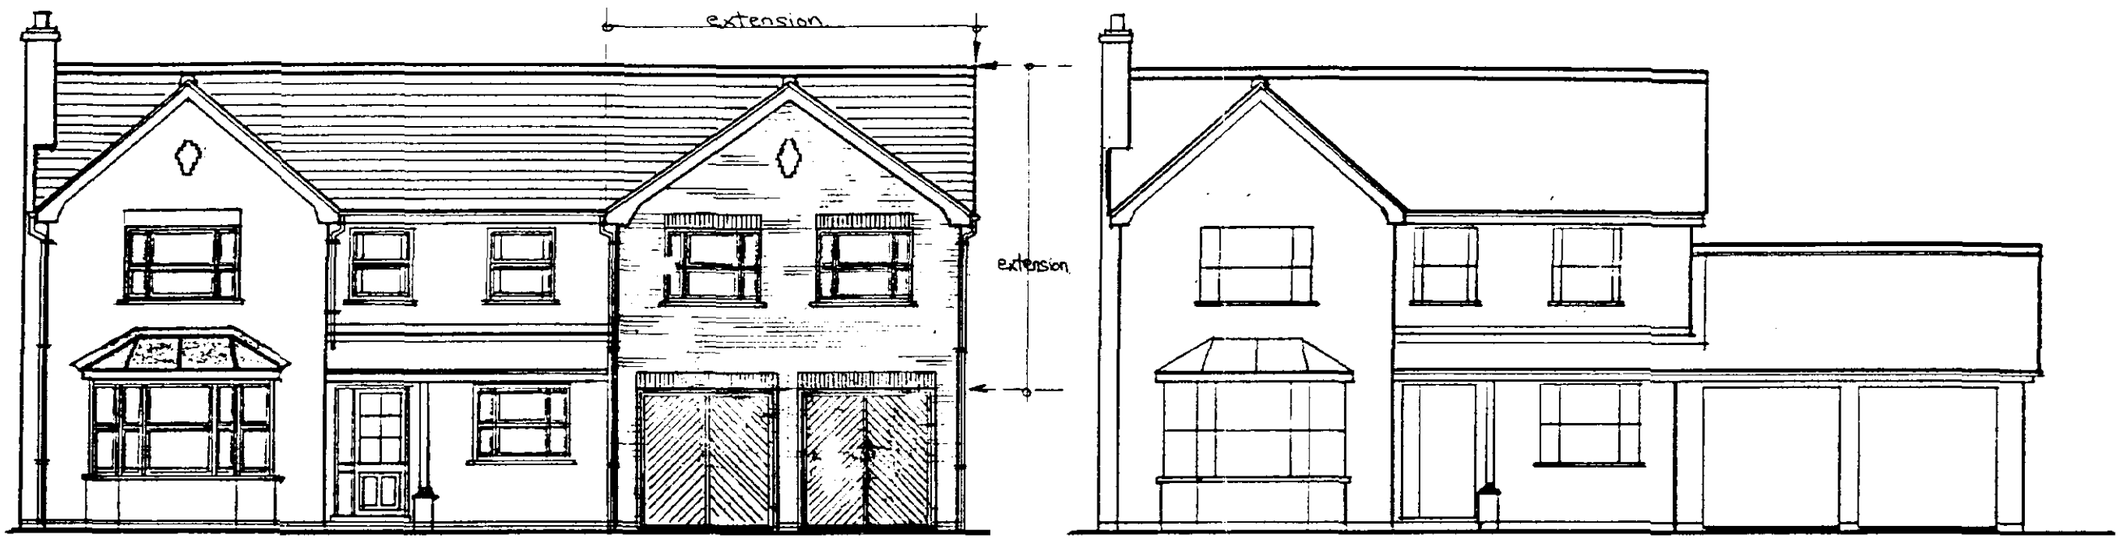

PROPOSED FRONT ELEVATION (S.E.). 1:100


EXISTING FRONT ELEVATION (S-E.). 1:100

BRICKS - KEMPSTON MULTI- RED CAPELS.
TILES - MARLEY RED BOLD ROLL CONCRETE INTERLOCKING.
WINDOWS - SOFTWOOD WHITE.
EAVES/BARGES - SOFTWOOD WHITE. GUTTERS - ~~BLACK~~ BROWN HALF ROUND.
(ALL AS EXISTING).

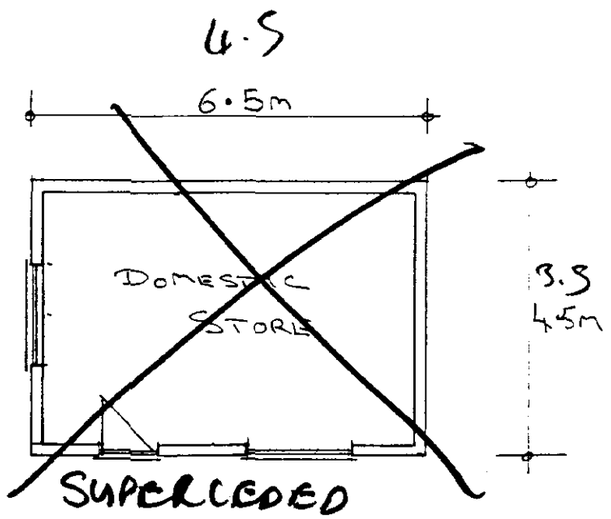


SUPERCEDED

FLOOR LAYOUT - 1:100.

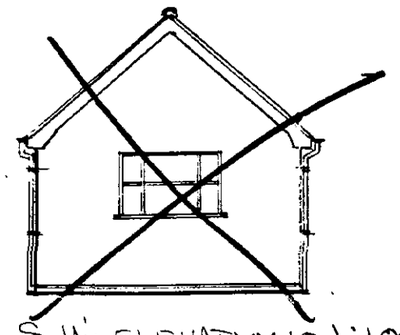


S.W. ELEVATION - 1:100

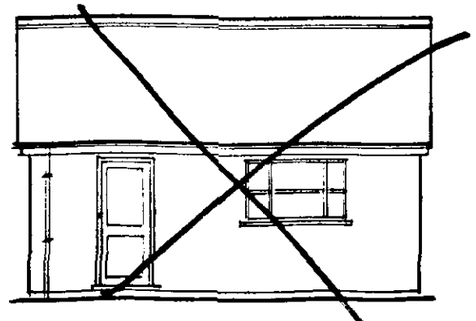

N.E. ELEVATION - 1:100

DETERMINED
PLAN

SOUTH [illegible] DC
HOUSING & PLANNING
18 JUL 2000
Ref: 0895/00

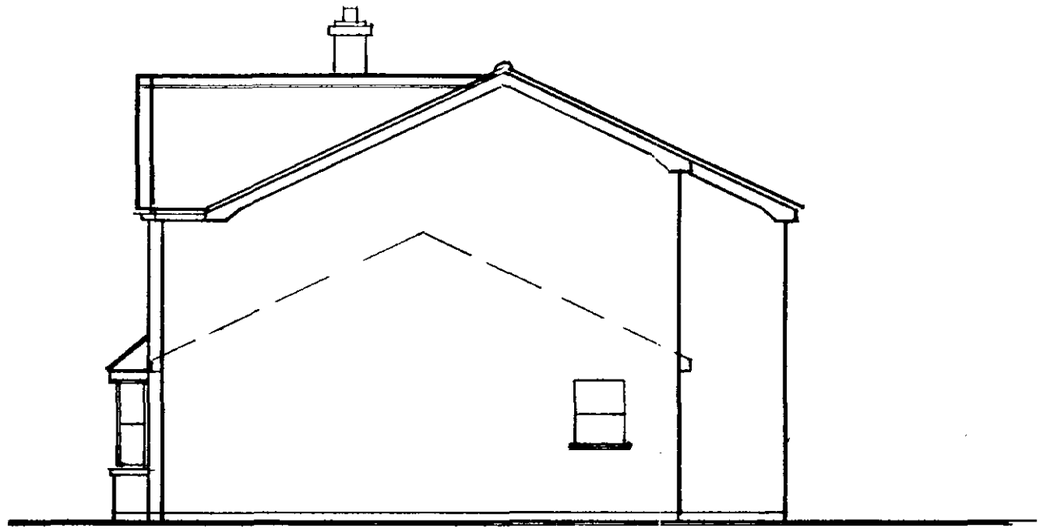

SIDE ELEVATION (N.E) - 1:100



BACK ELEVATION (N.W) - 1:100

DETERMINED PLAN
28 JUL 2003
Ref: 0895/00