Ordnance Survey®
Mapping and Data Centre

0 20 m
Scale: 1:500

Planning & Building Control
02 DEC 2011
Ref: 0908-11

UK MAP CENTRE .com

BLOCK PLAN

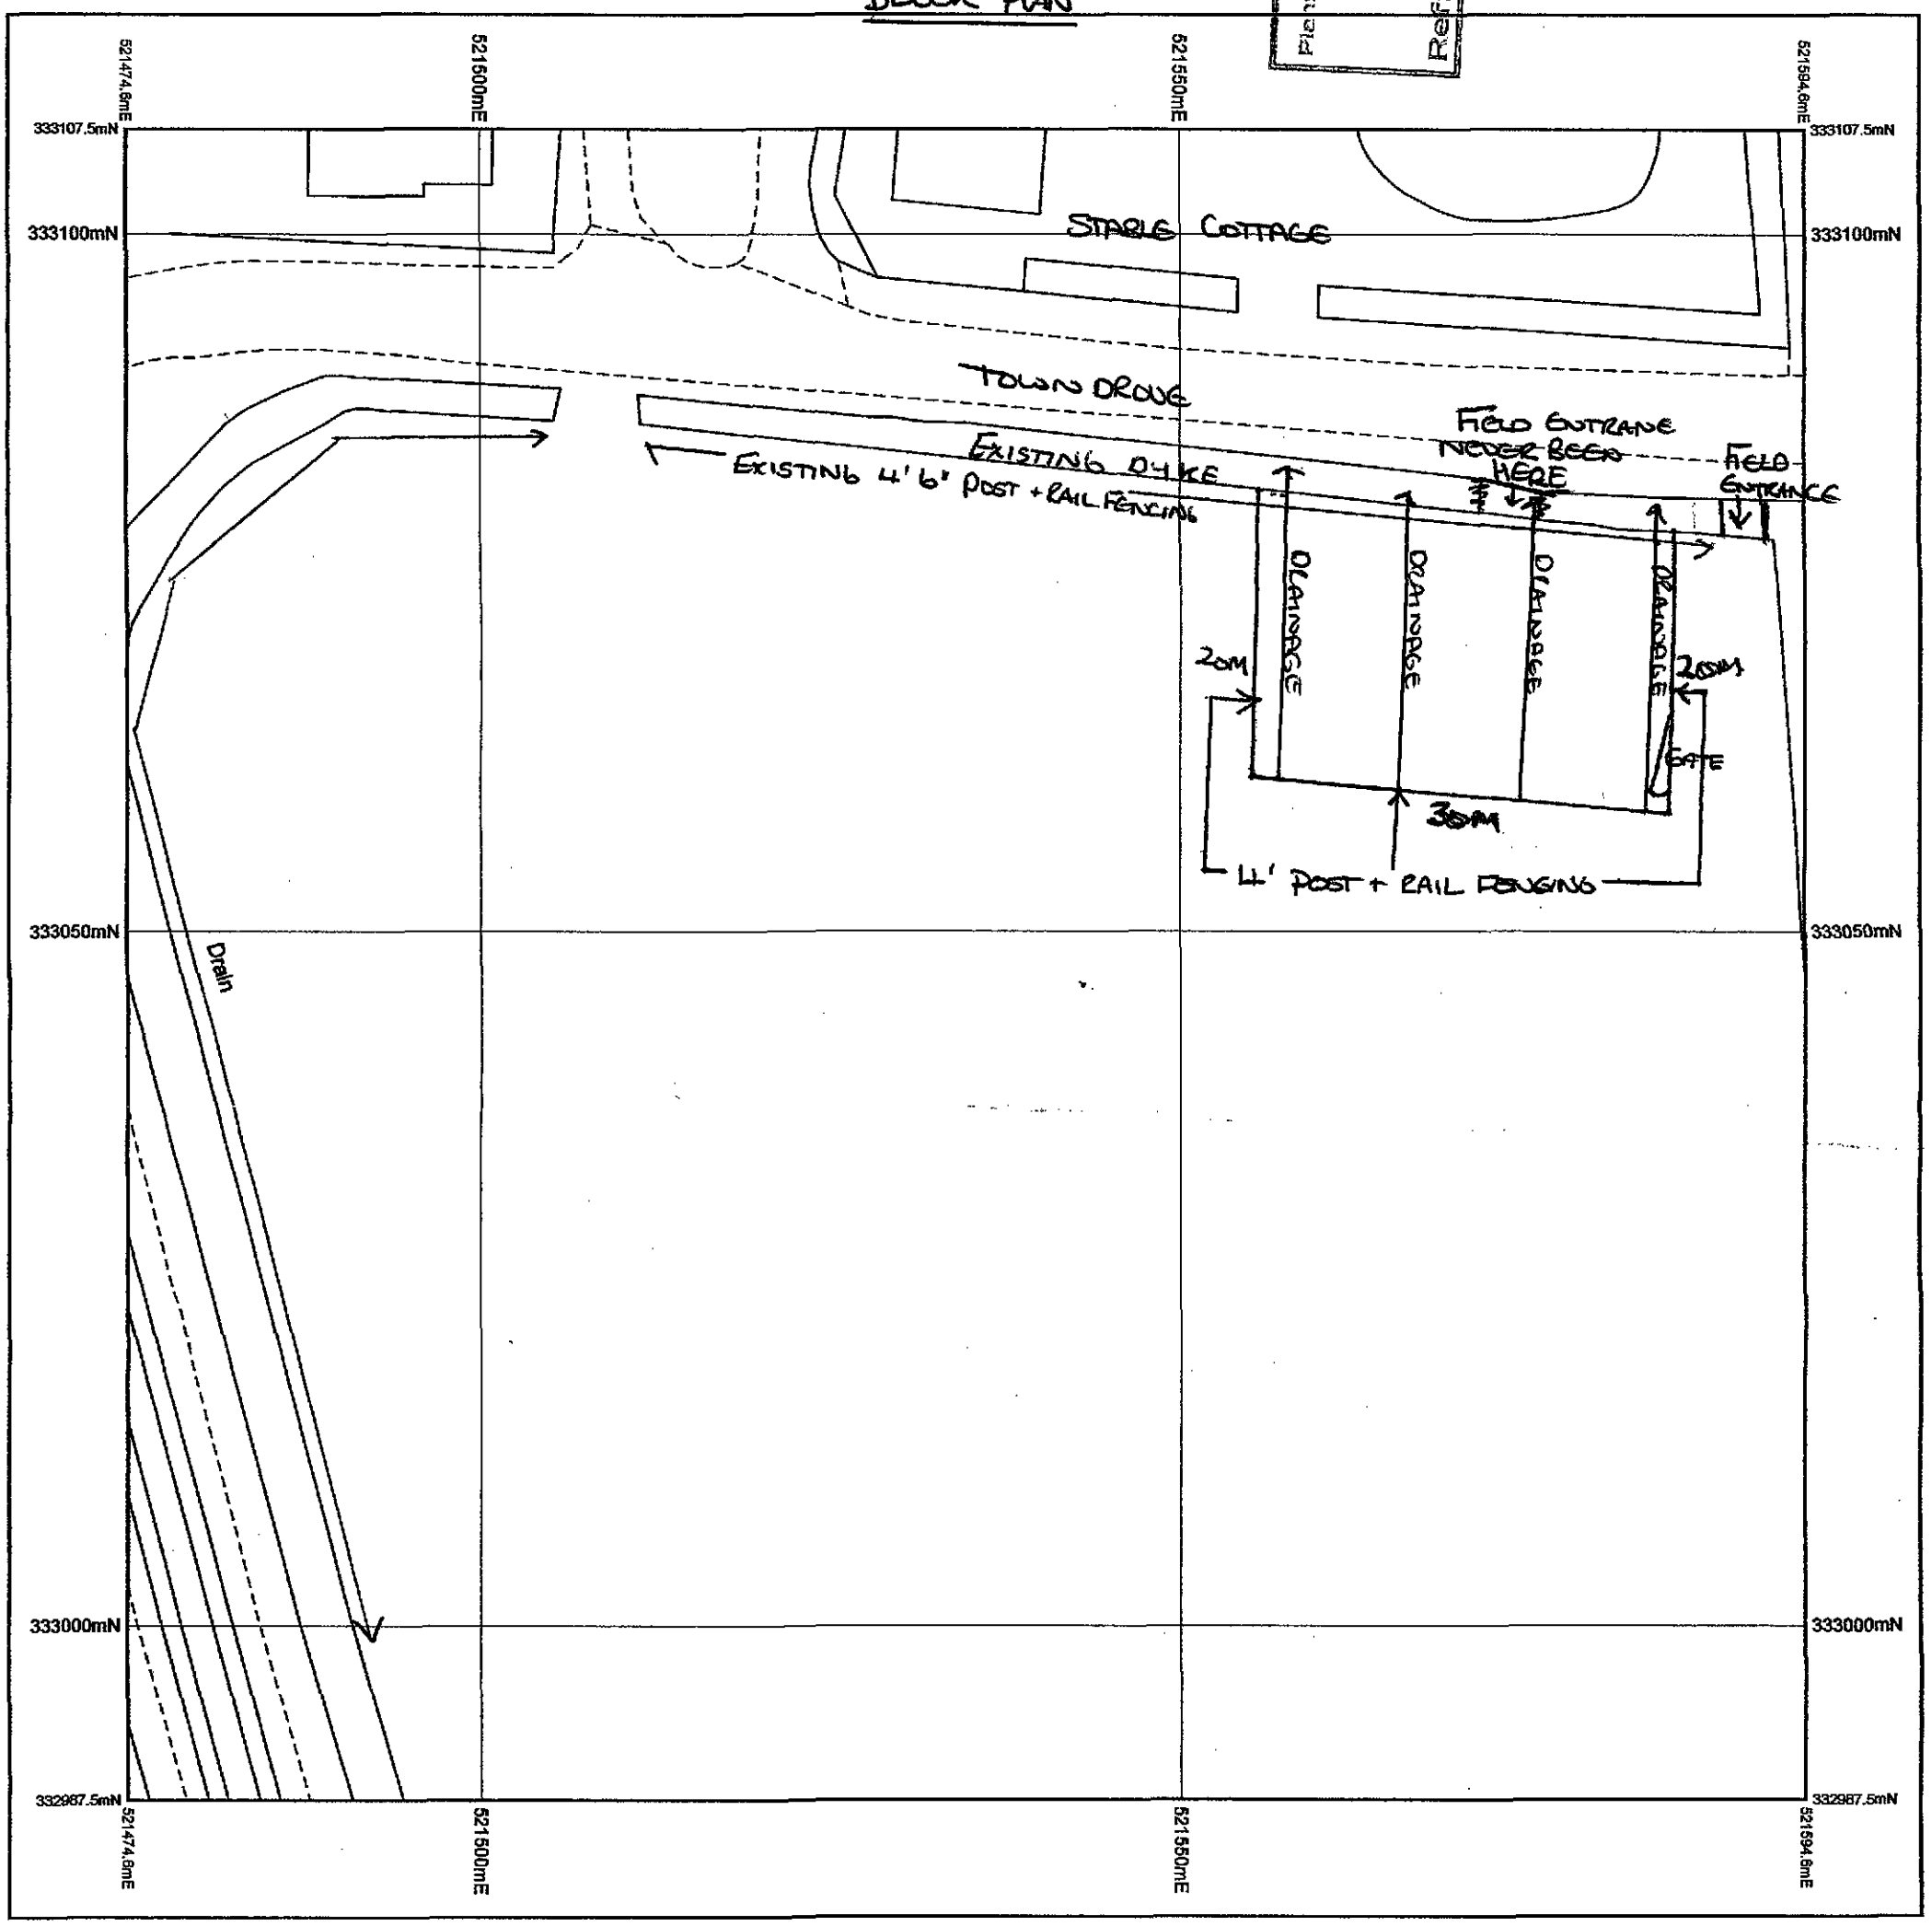

© Crown Copyright and database rights 2011 Ordnance Survey 100048957. The representation of road, track or path is no evidence of a boundary or right of way. The representation of features as lines is no evidence of a property boundary.

Supplied by: www.ukmapcentre.com
Serial Number: 4039
Centre Coordinates: 521534.6,333047.5

Plot Ref: north Shown
Position of proposed menage