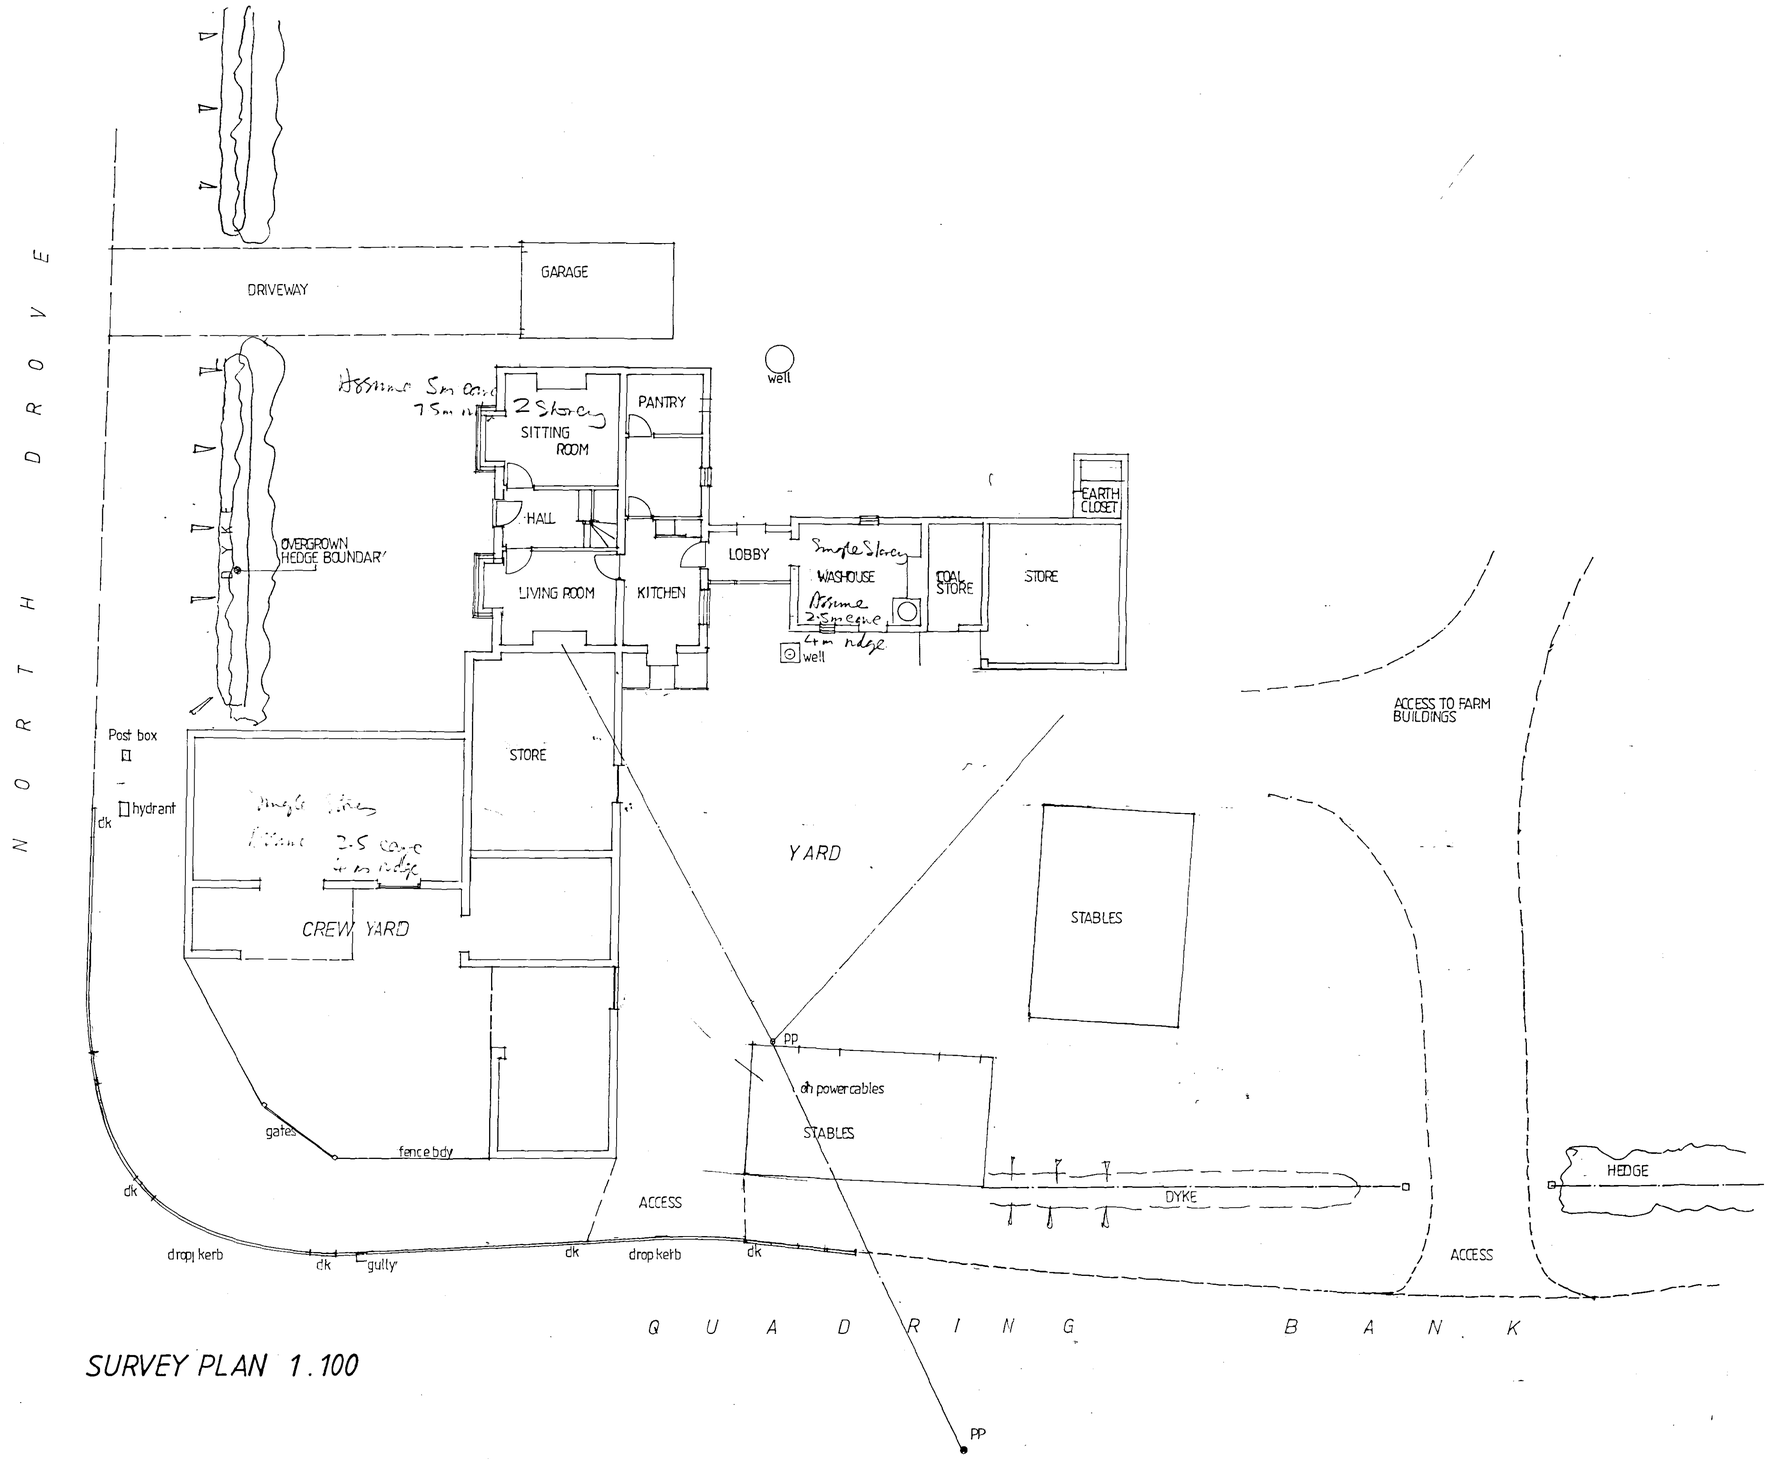

SURVEY PLAN 1.100

SHDC
Planning & Development
02 JUL 2004
Ref: 0911/04

CASTLE BUILDING LTD

REPLACEMENT DWELLING
QUADRING BANK
QUADRING SPALDING

JUNE 2004 SCALE 1:100

1028.04.1

CB DESIGN GROUP
ARCHITECTURAL & PLANNING SERVICES
24 Commercial Road
Spalding
Lincolnshire
PE11 2HA
Tel: 01775 722201
Fax: 01775 769986