
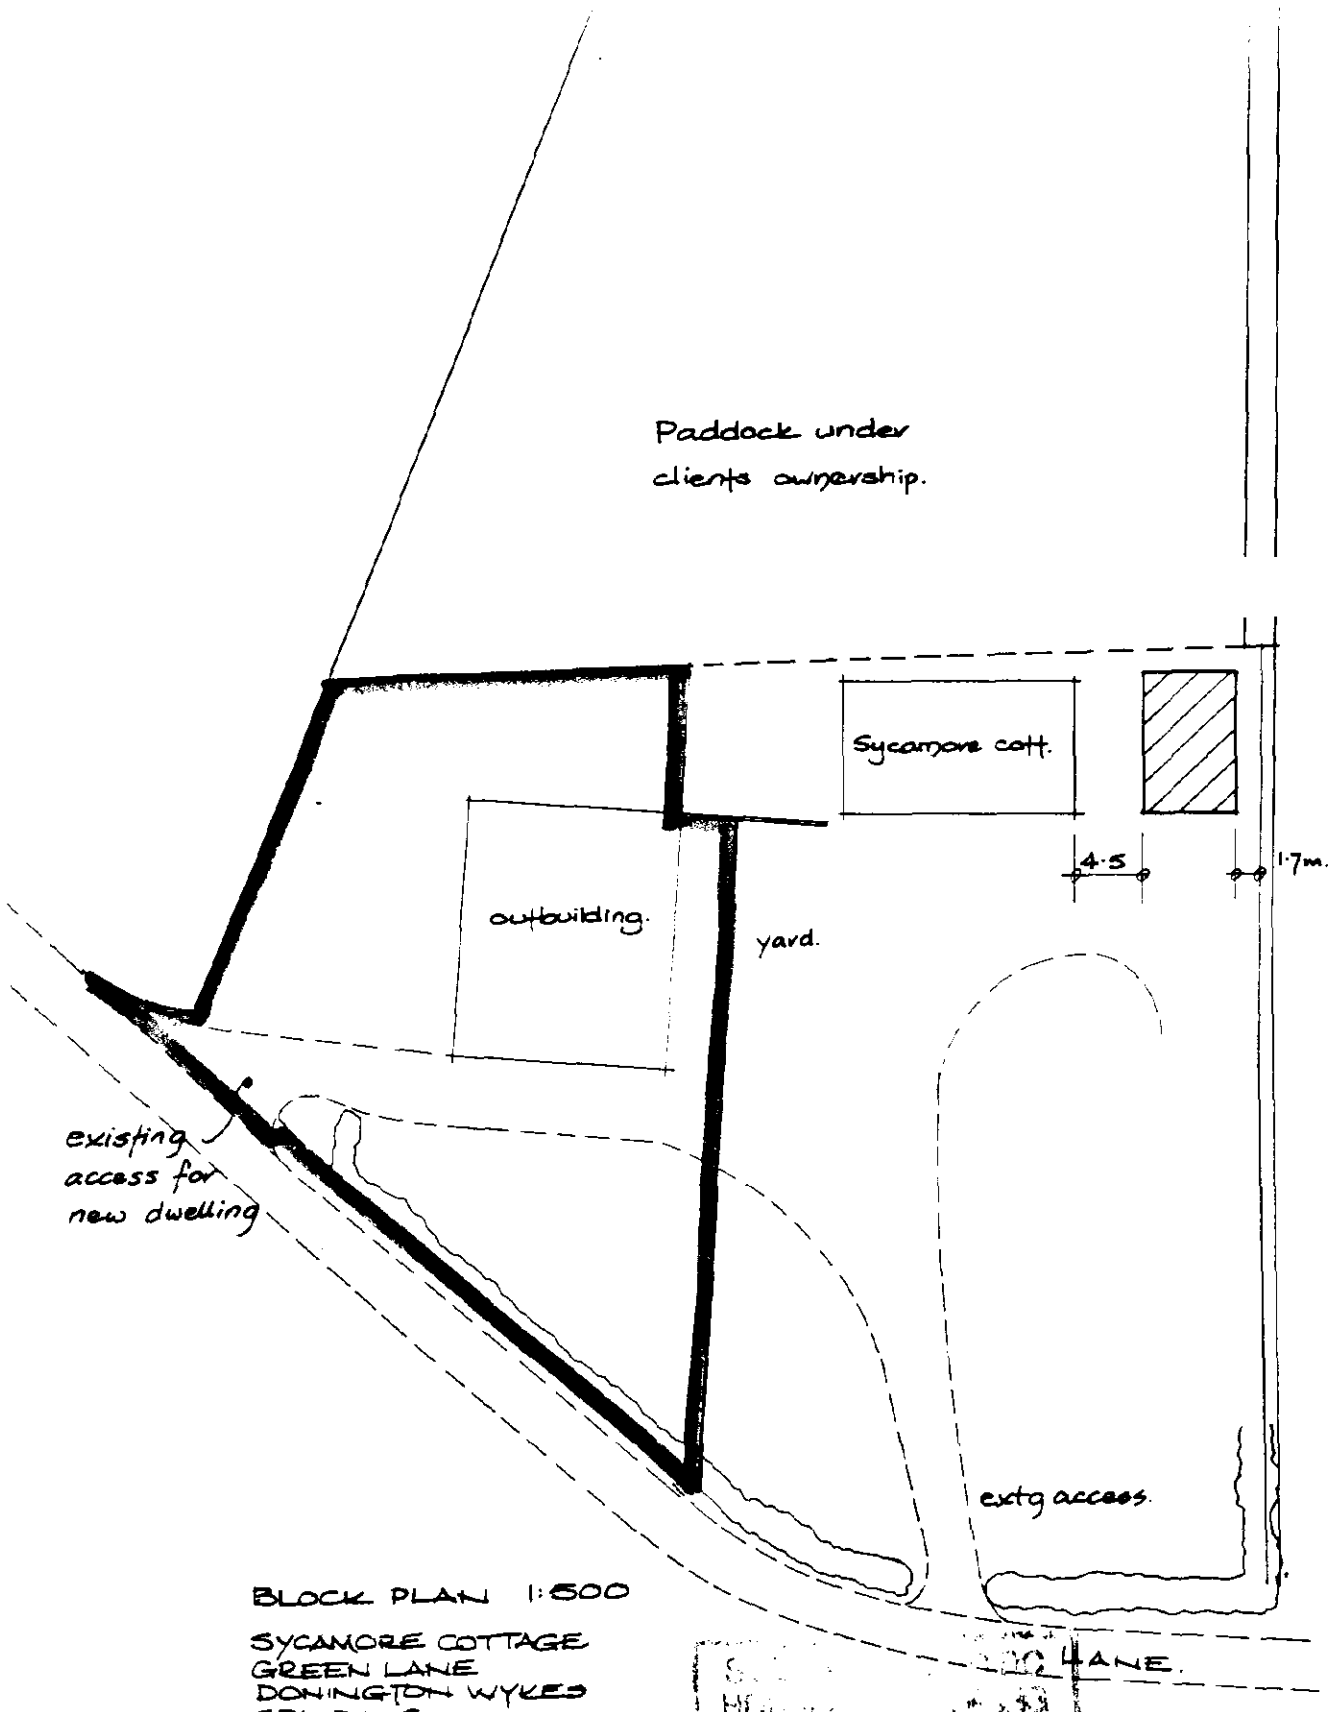



BLOCK PLAN 1:500

SYCAMORE COTTAGE
GREEN LANE
DONINGTON WYKES
SPALDING
LINCS.

Applicant: M. WOODCOCK.

21 JUL 2000
Ref: 0912/00

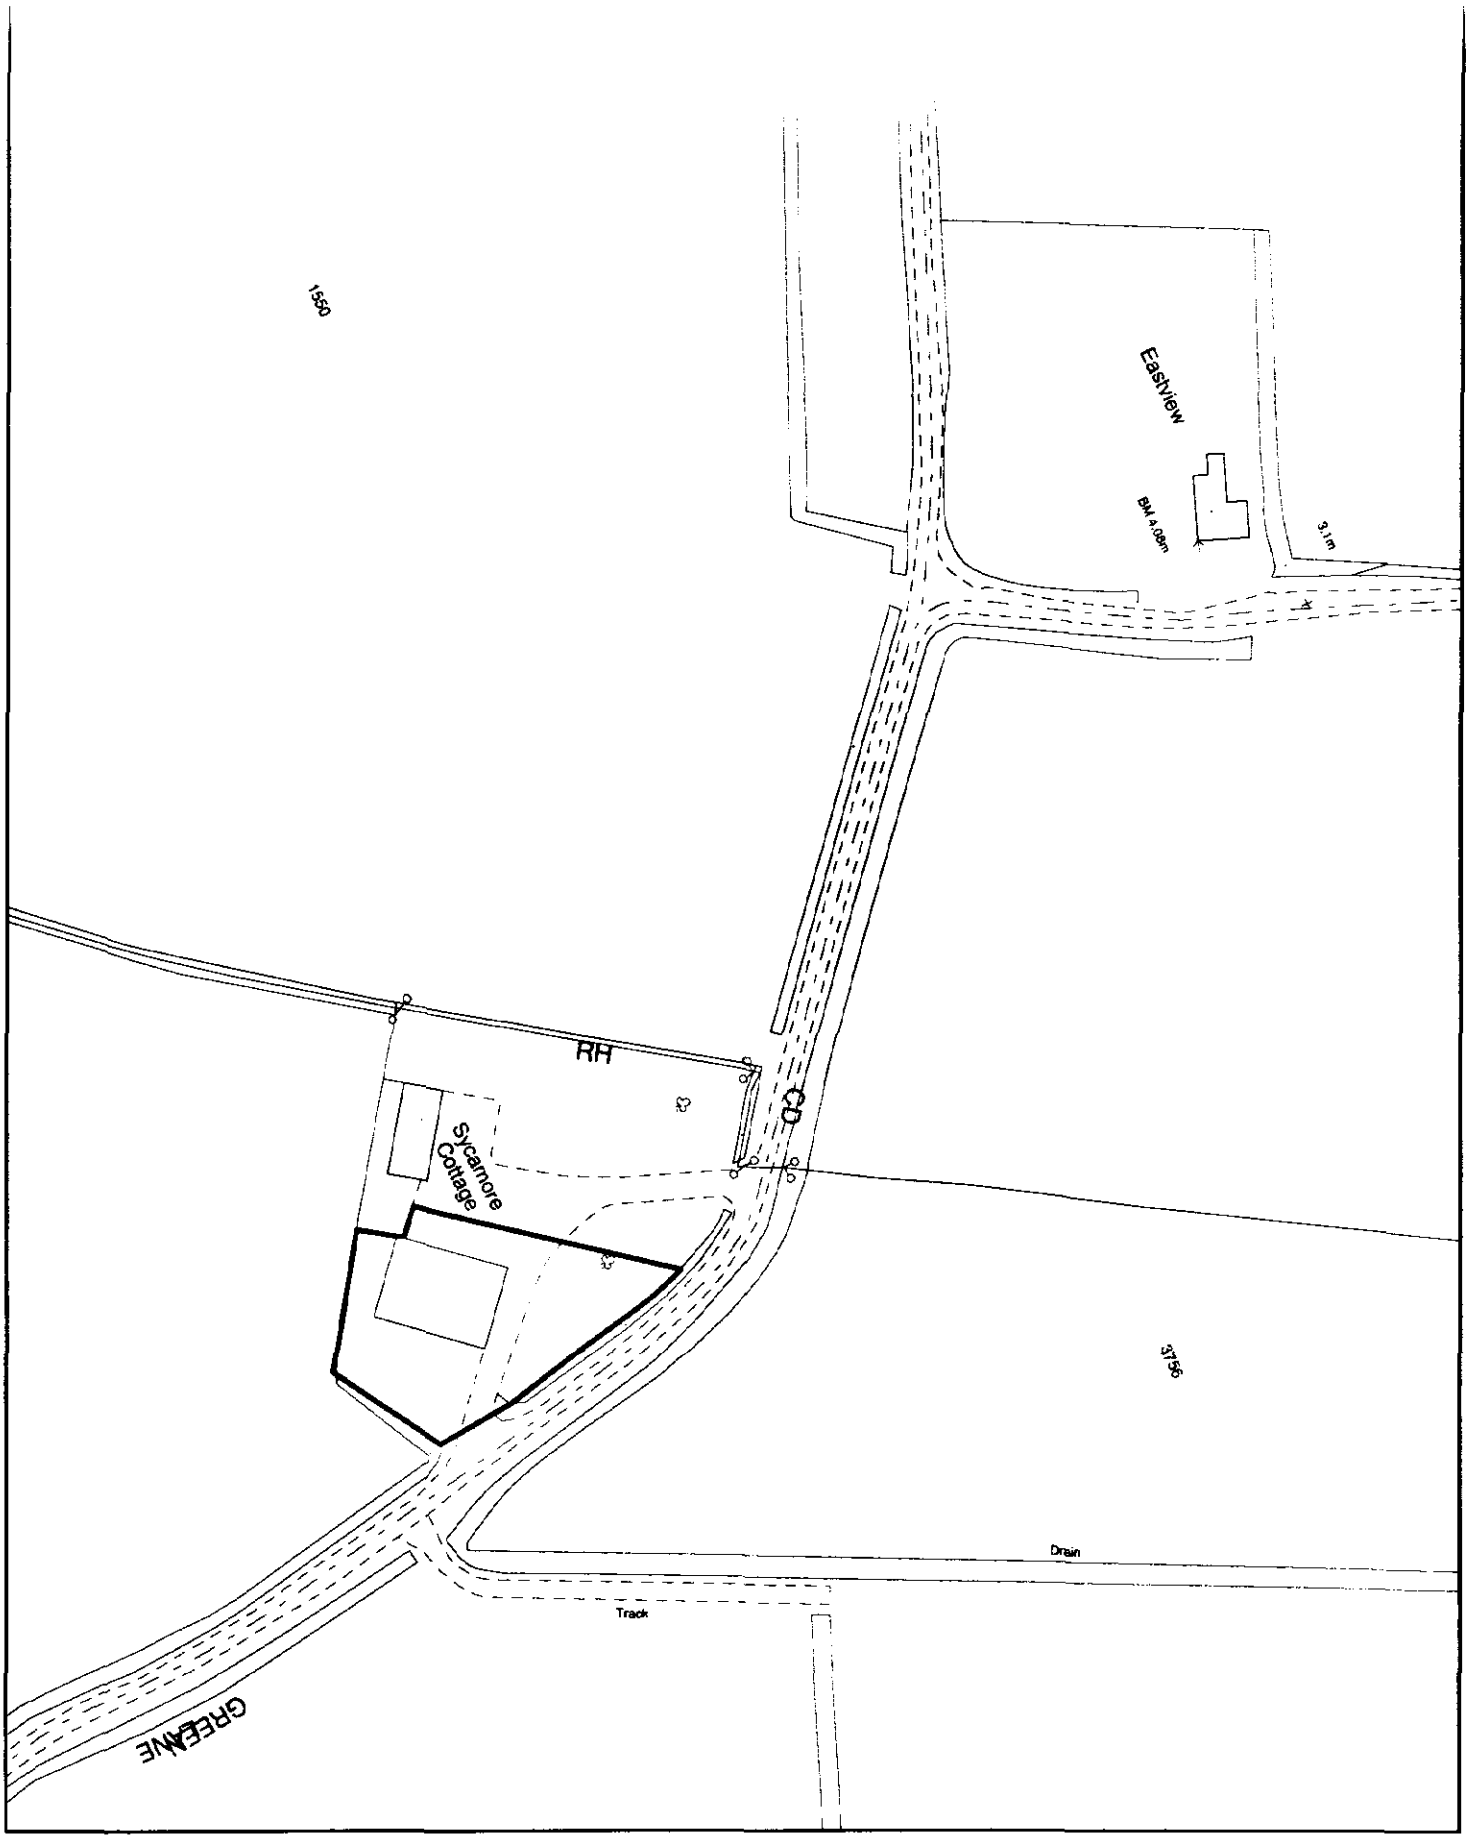


SOUTH HOLLAND DISTRICT COUNCIL

# Planning Application Location Plan
# Ward Member Notification

**H15/0912/00**

Scale: 1:1250

Housing and Planning Services Department

Council Offices, Priory Road, Spalding, Lincolnshire
PE11 2XE

PLEASE DO NOT COPY THIS PLAN
This map is reproduced from Ordnance Survey material with permission of Ordnance Survey on behalf of Her Majesty's Stationery Office (c) Crown copyright. Unauthorised reproduction infringes Crown copyright and may lead to prosecution or civil proceedings. South Holland District Council LA079413 2000




SOUTH HOLLAND D.C.
HOUSING & PLANNING
21 JUL 2000
Ref: 0912/00

S O U T H
HOLLAND
DISTRICT COUNCIL

Council Offices, Priory Road, Spalding,
Lincolnshire PE11 2XE

This copy has been produced specifically for the map return scheme purposes only. No further copies may be made.

Scale:
1:2500

This map is reproduced from Ordnance Survey material with permission of Ordnance Survey on behalf of Her Majesty's Stationery Office (c) Crown copyright. Unauthorised reproduction infringes Crown copyright and may lead to prosecution or civil proceedings. South Holland District Council LA079413 2000

N