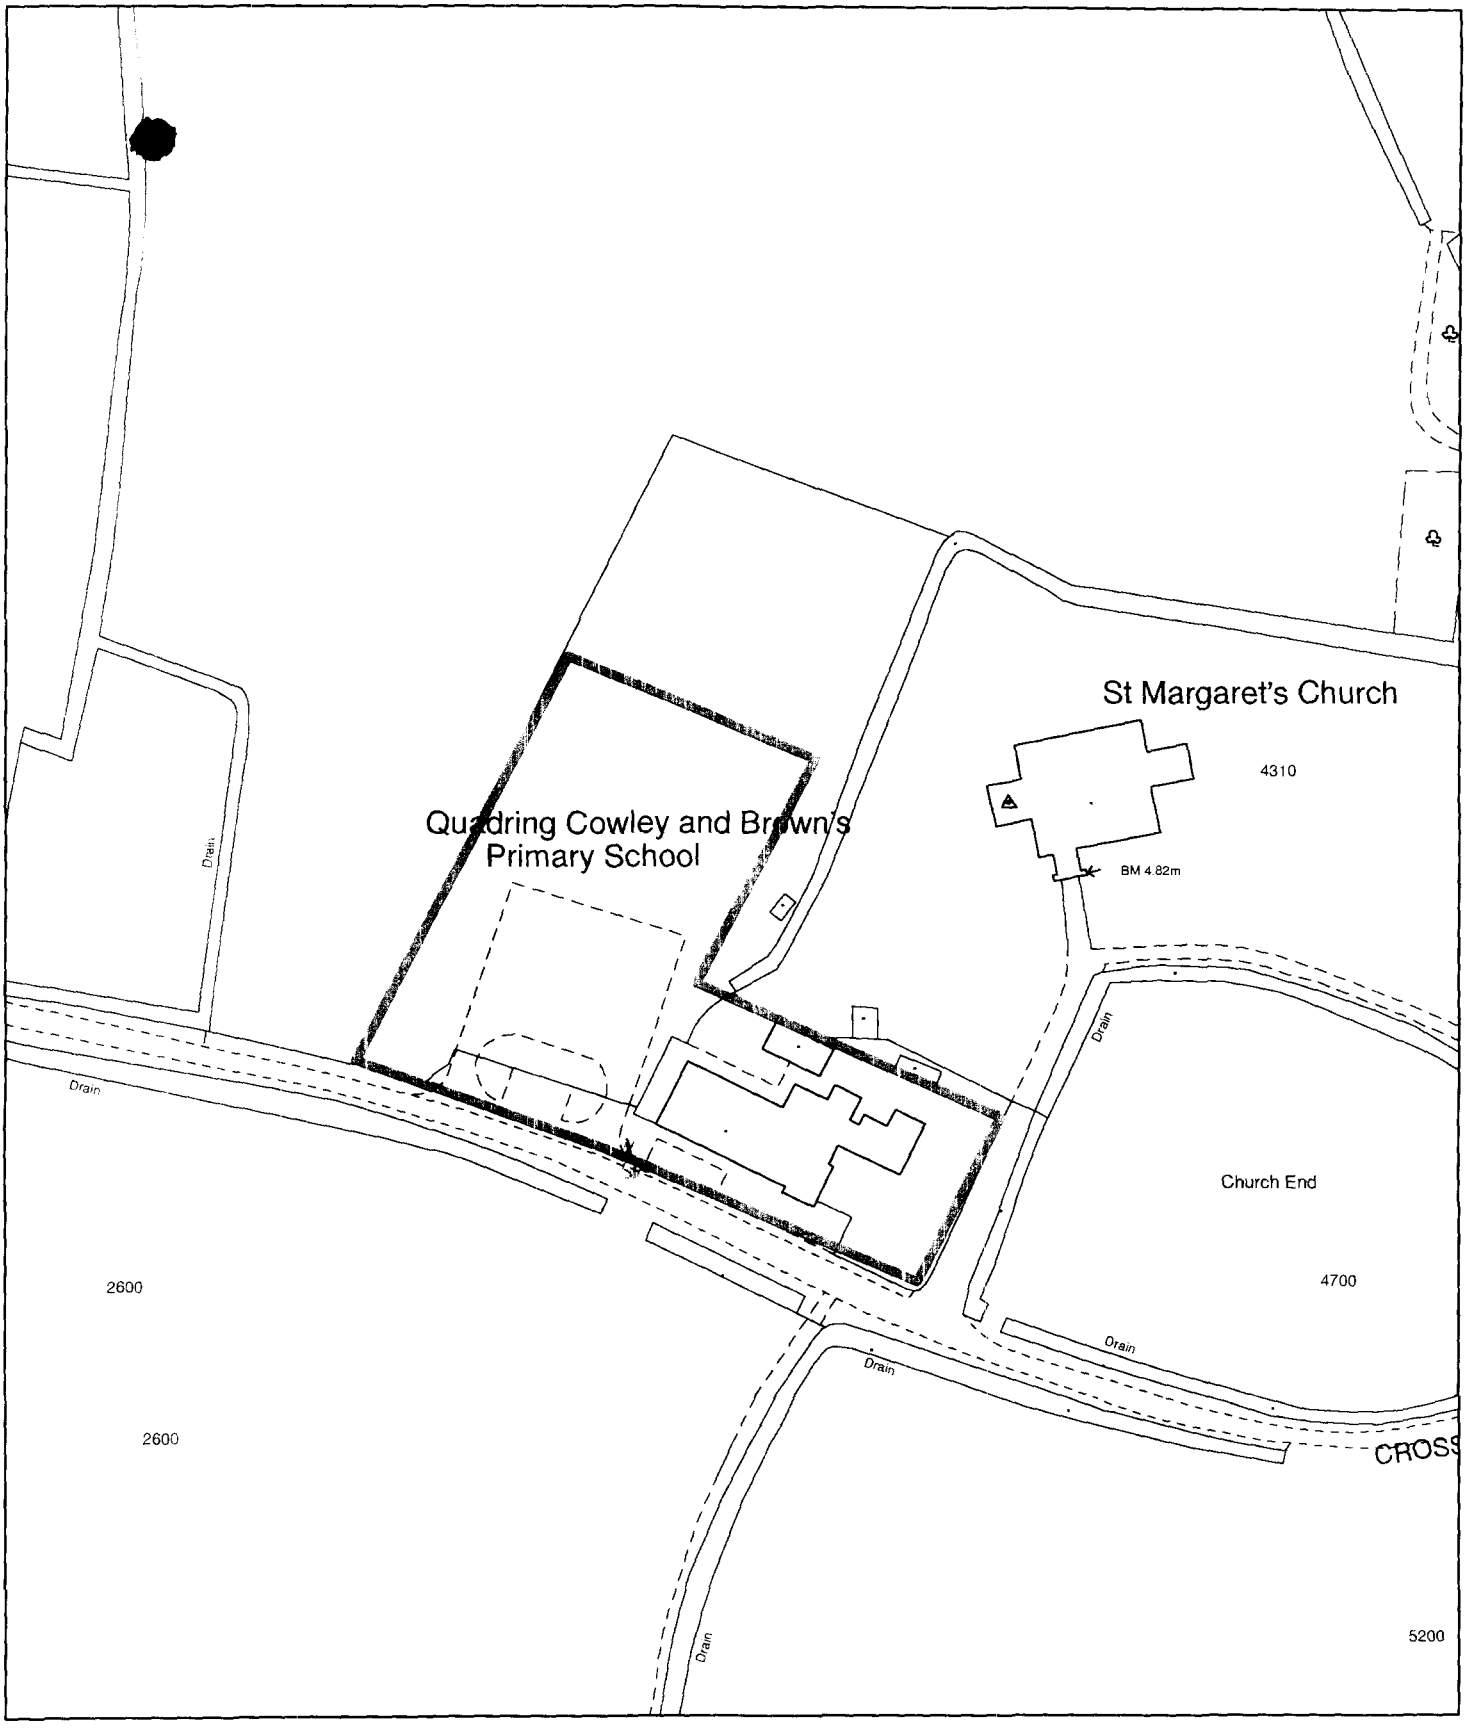


Planning Application Location Plan
Ward Member Notification

H15/0920/02

FILE COPY


Scale: 1:1250

Planning and Development

Council Offices, Priory Road, Spalding, Lincolnshire
PE11 2XE

PLEASE DO NOT COPY THIS PLAN
This map is reproduced from Ordnance Survey material with permission of Ordnance Survey on behalf of Her Majesty's Stationery Office (c) Crown copyright. Unauthorised reproduction infringes Crown copyright and may lead to prosecution or civil proceedings. South Holland District Council LA079413 2002

N

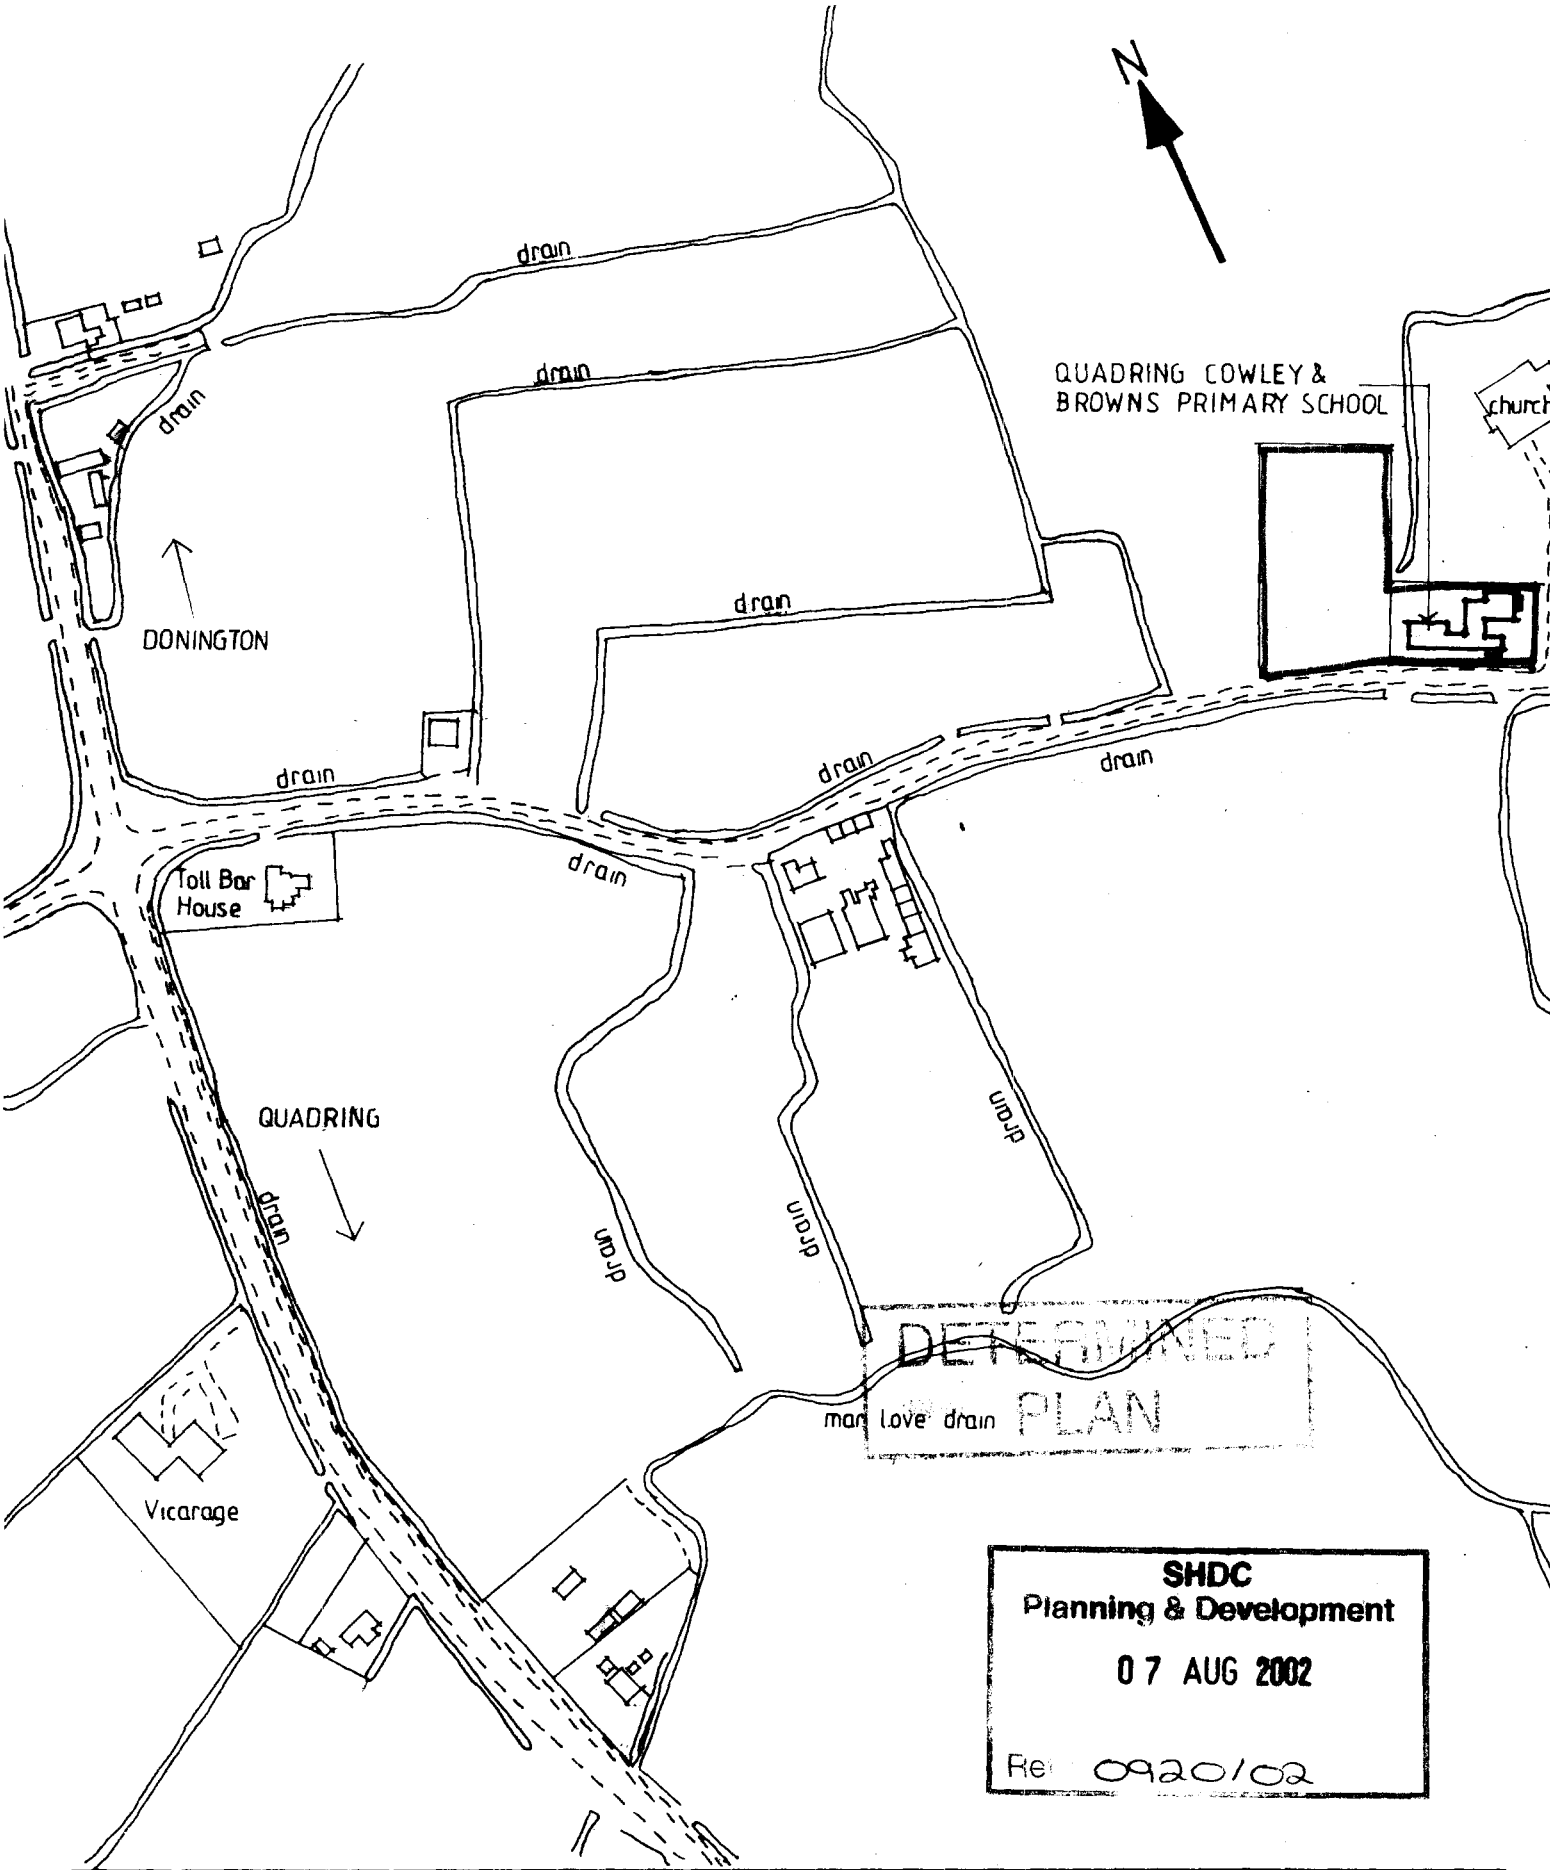

SHDC
Planning & Development
07 AUG 2002
Ref 0920/02

QUADRING COWLEY & BROWNS P.S., LOCATION PLAN 1:2500

D.B.LAWRENCE&ASSOCIATES

Architects + Surveyors, 30 Handley Street, Sleaford NG34 7TQ tel. 01529 302541

Q4/02

UDO LEEDS 300