


This title plan shows the general position of the boundaries: it does not show the exact line of the boundaries. Measurements scaled from this plan may not r points on the ground. For more information see Land Registry Public Guide 7 - *Title Plans*
This official copy shows the state of the title plan on 25 November 2006 at 09:59:24. It may be subject to distortions in scale.
Under s.67 of the Land Registration Act 2002, this copy is admissible in evidence to the same extent as the original.
Issued on 25 November 2006.
This title is dealt with by the Kingston-Upon-Hull District Land Registry.

View From East.

SHDC
Planning & Development
19 NOV 2010
Ref: 0967-10

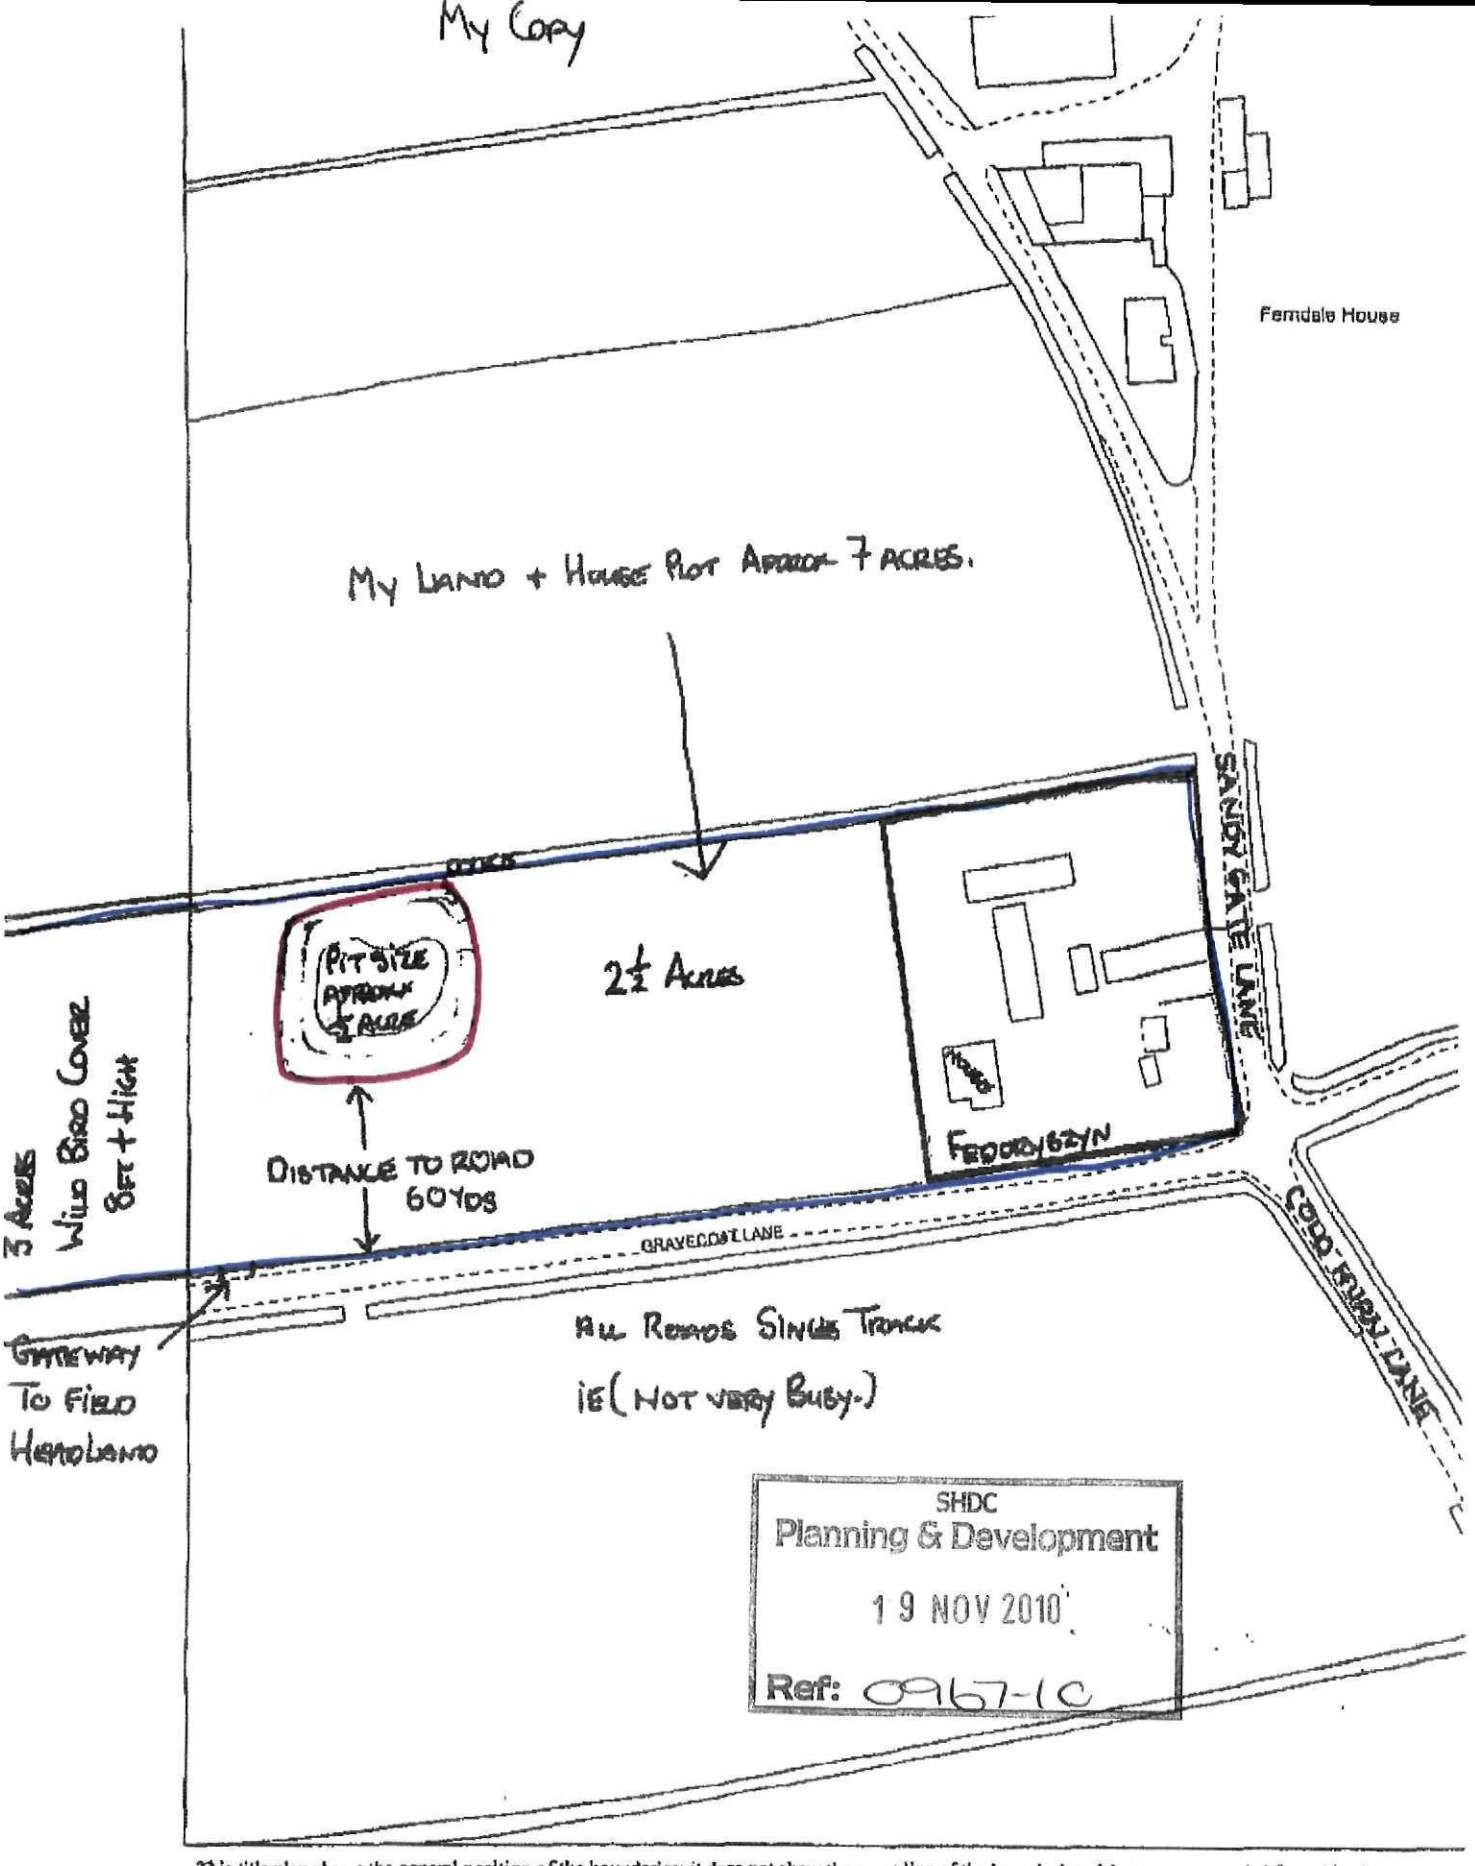

View from Diamond House.
South.

SHDC
Planning & Development
19 NOV 2010
Ref: 0967-10



View From Fernoale House

North

SHDC
Planning & Development
19 NOV 2010
Ref: 0967-10




View From Timet Tide
South-West

SHDC
Planning & Development
19 NOV 2010
Ref: 0967-10



NORTH ELEVATION

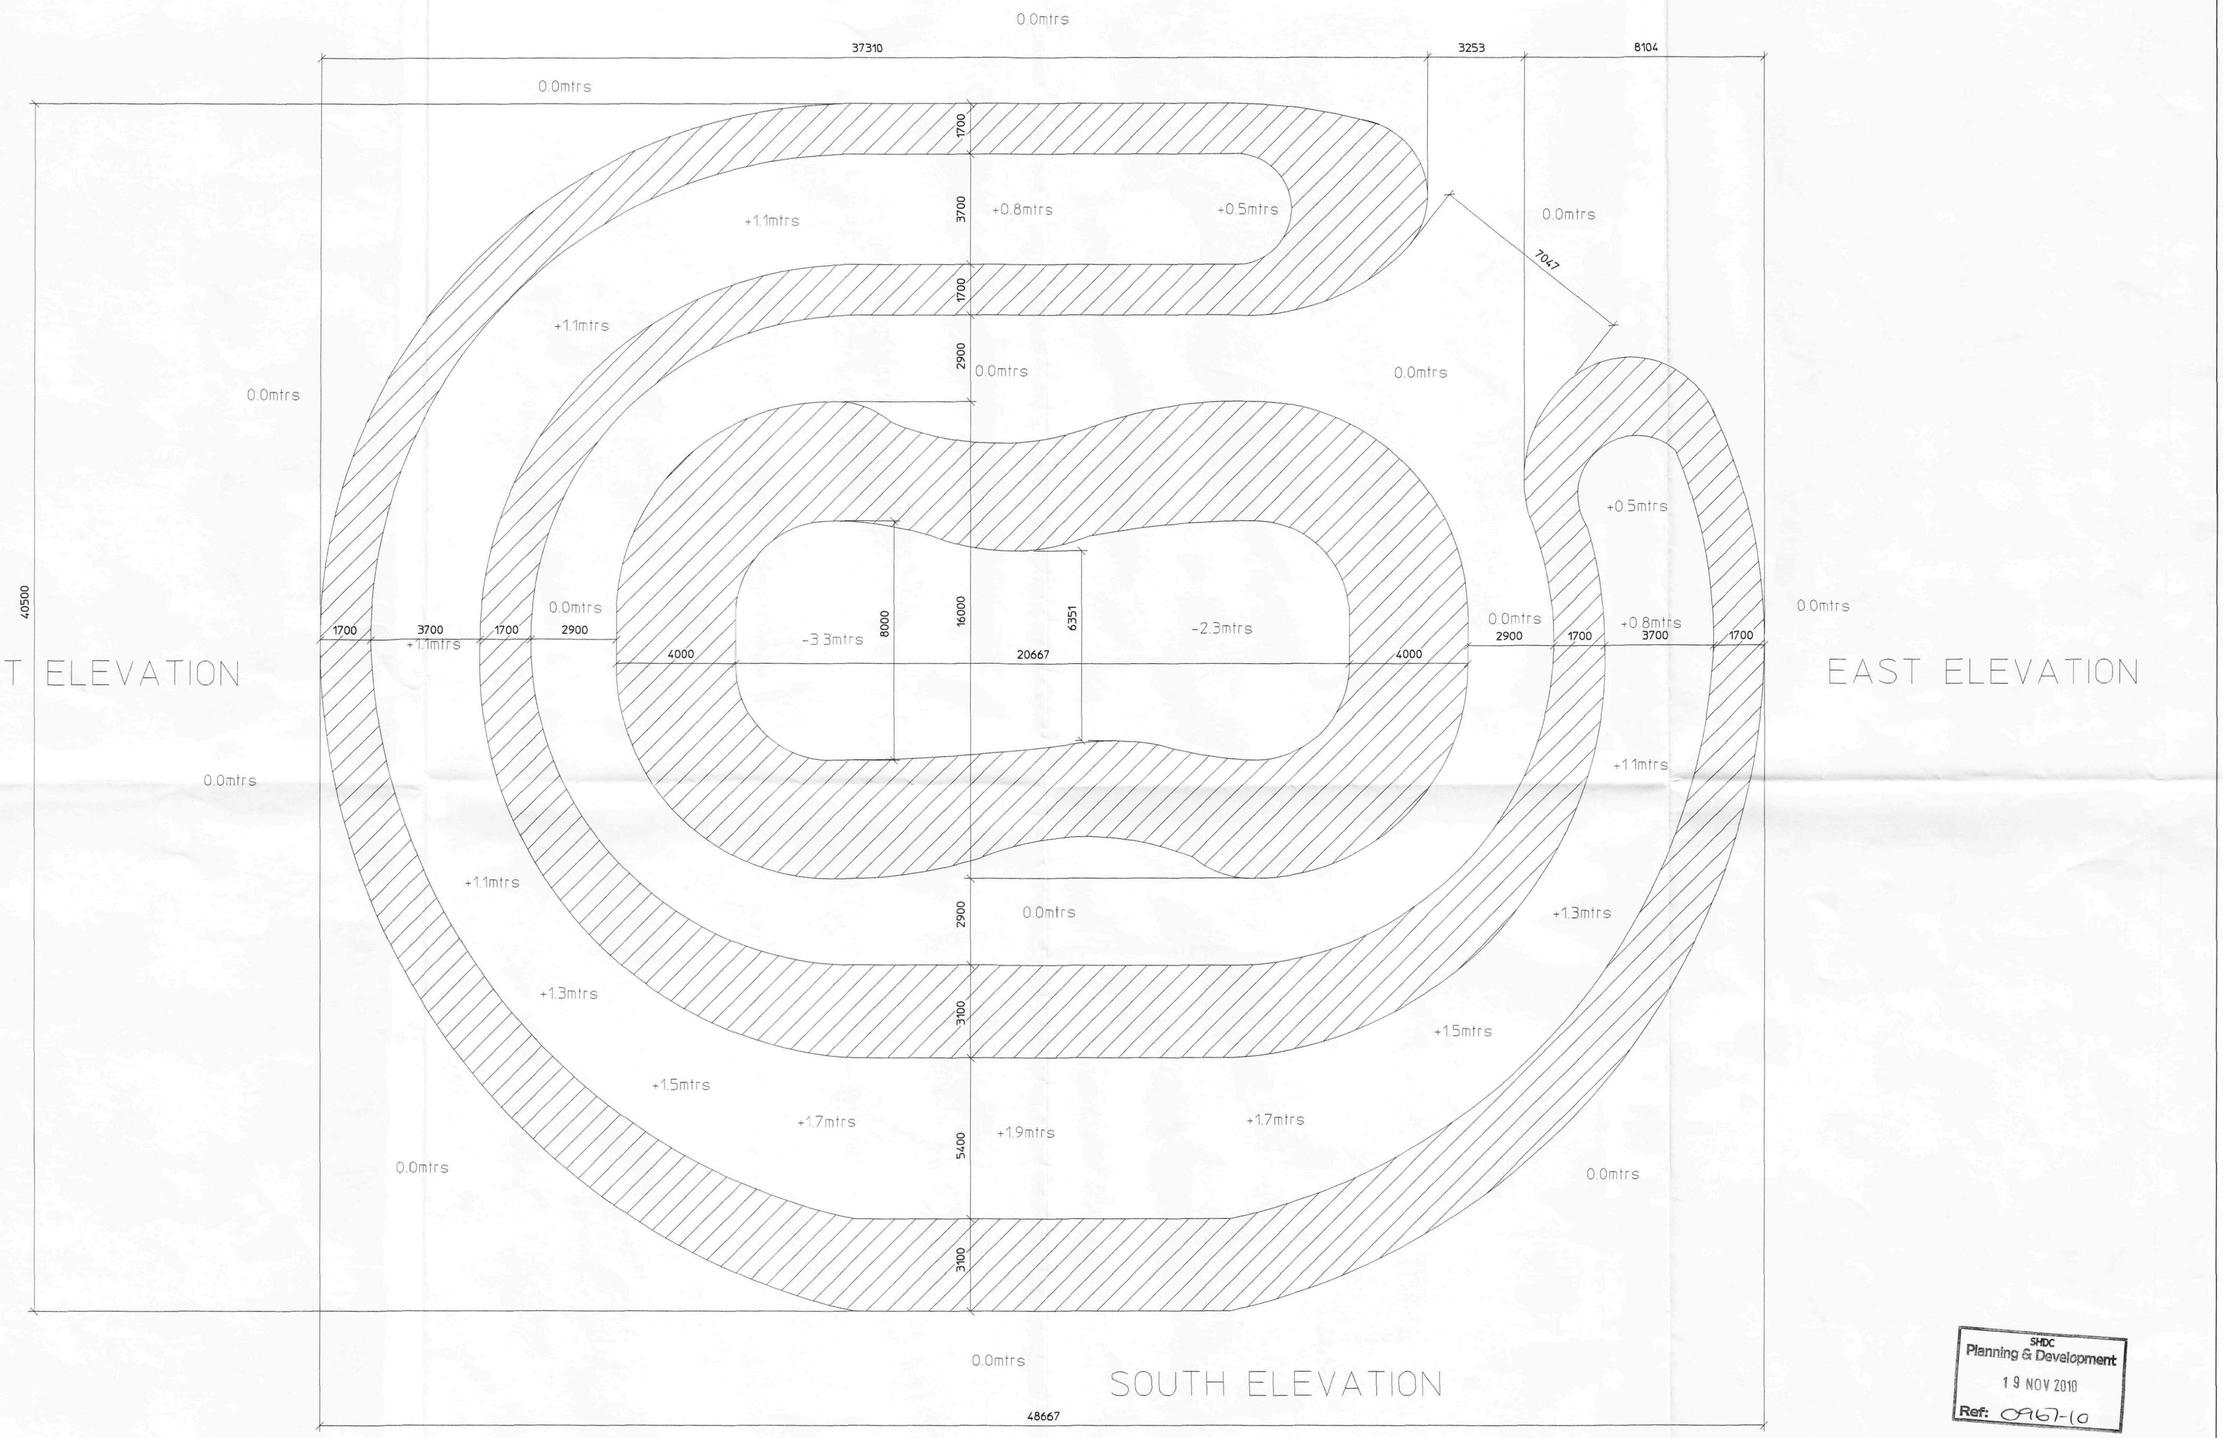

WEST ELEVATION

EAST ELEVATION

SOUTH ELEVATION

SHDC
Planning & Development
19 NOV 2010
Ref: 0967-10

A	Revised Levels			8.10.10
No.	DESCRIPTION	CHK'D	APP'D	DATE

REVISIONS

CLIENT: MR ANDREW FEDORYSZYN

JOB TITLE: GRAVECOATS LANE
QUADRING
SPALDING
LINCS

DRAWING TITLE: PROPOSED PIT
PLAN VIEW

NOTES:-

A1

DRAWN	TRACED	CHECKED	APPROVED	DATE	SCALE
				10	1:100


DRAWING No. 1A



NORTH ELEVATION



SOUTH ELEVATION

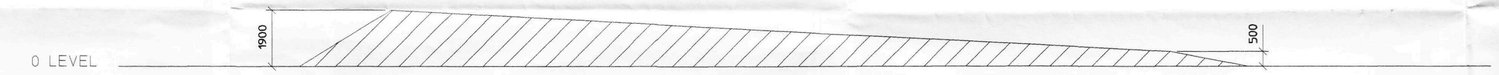

EAST ELEVATION



WEST ELEVATION

SHDC
Planning & Development
19 NOV 2010
Ref: 0967-10

A	Revised Levels			8.10.10	
No.	DESCRIPTION	CHK'D	APP'D	DATE	

REVISIONS

CLIENT: MR ANDREW FEDORYSZYN

JOB TITLE: GRAVECOATS LANE, QUADRING, SPALDING, LINCS

DRAWING TITLE: PROPOSED PIT ELEVATIONS

NOTES:-

A1

DRAWN	TRACED	CHECKED	APPROVED	DATE	SCALE
				10	1:100

DRAWING No. 2A