

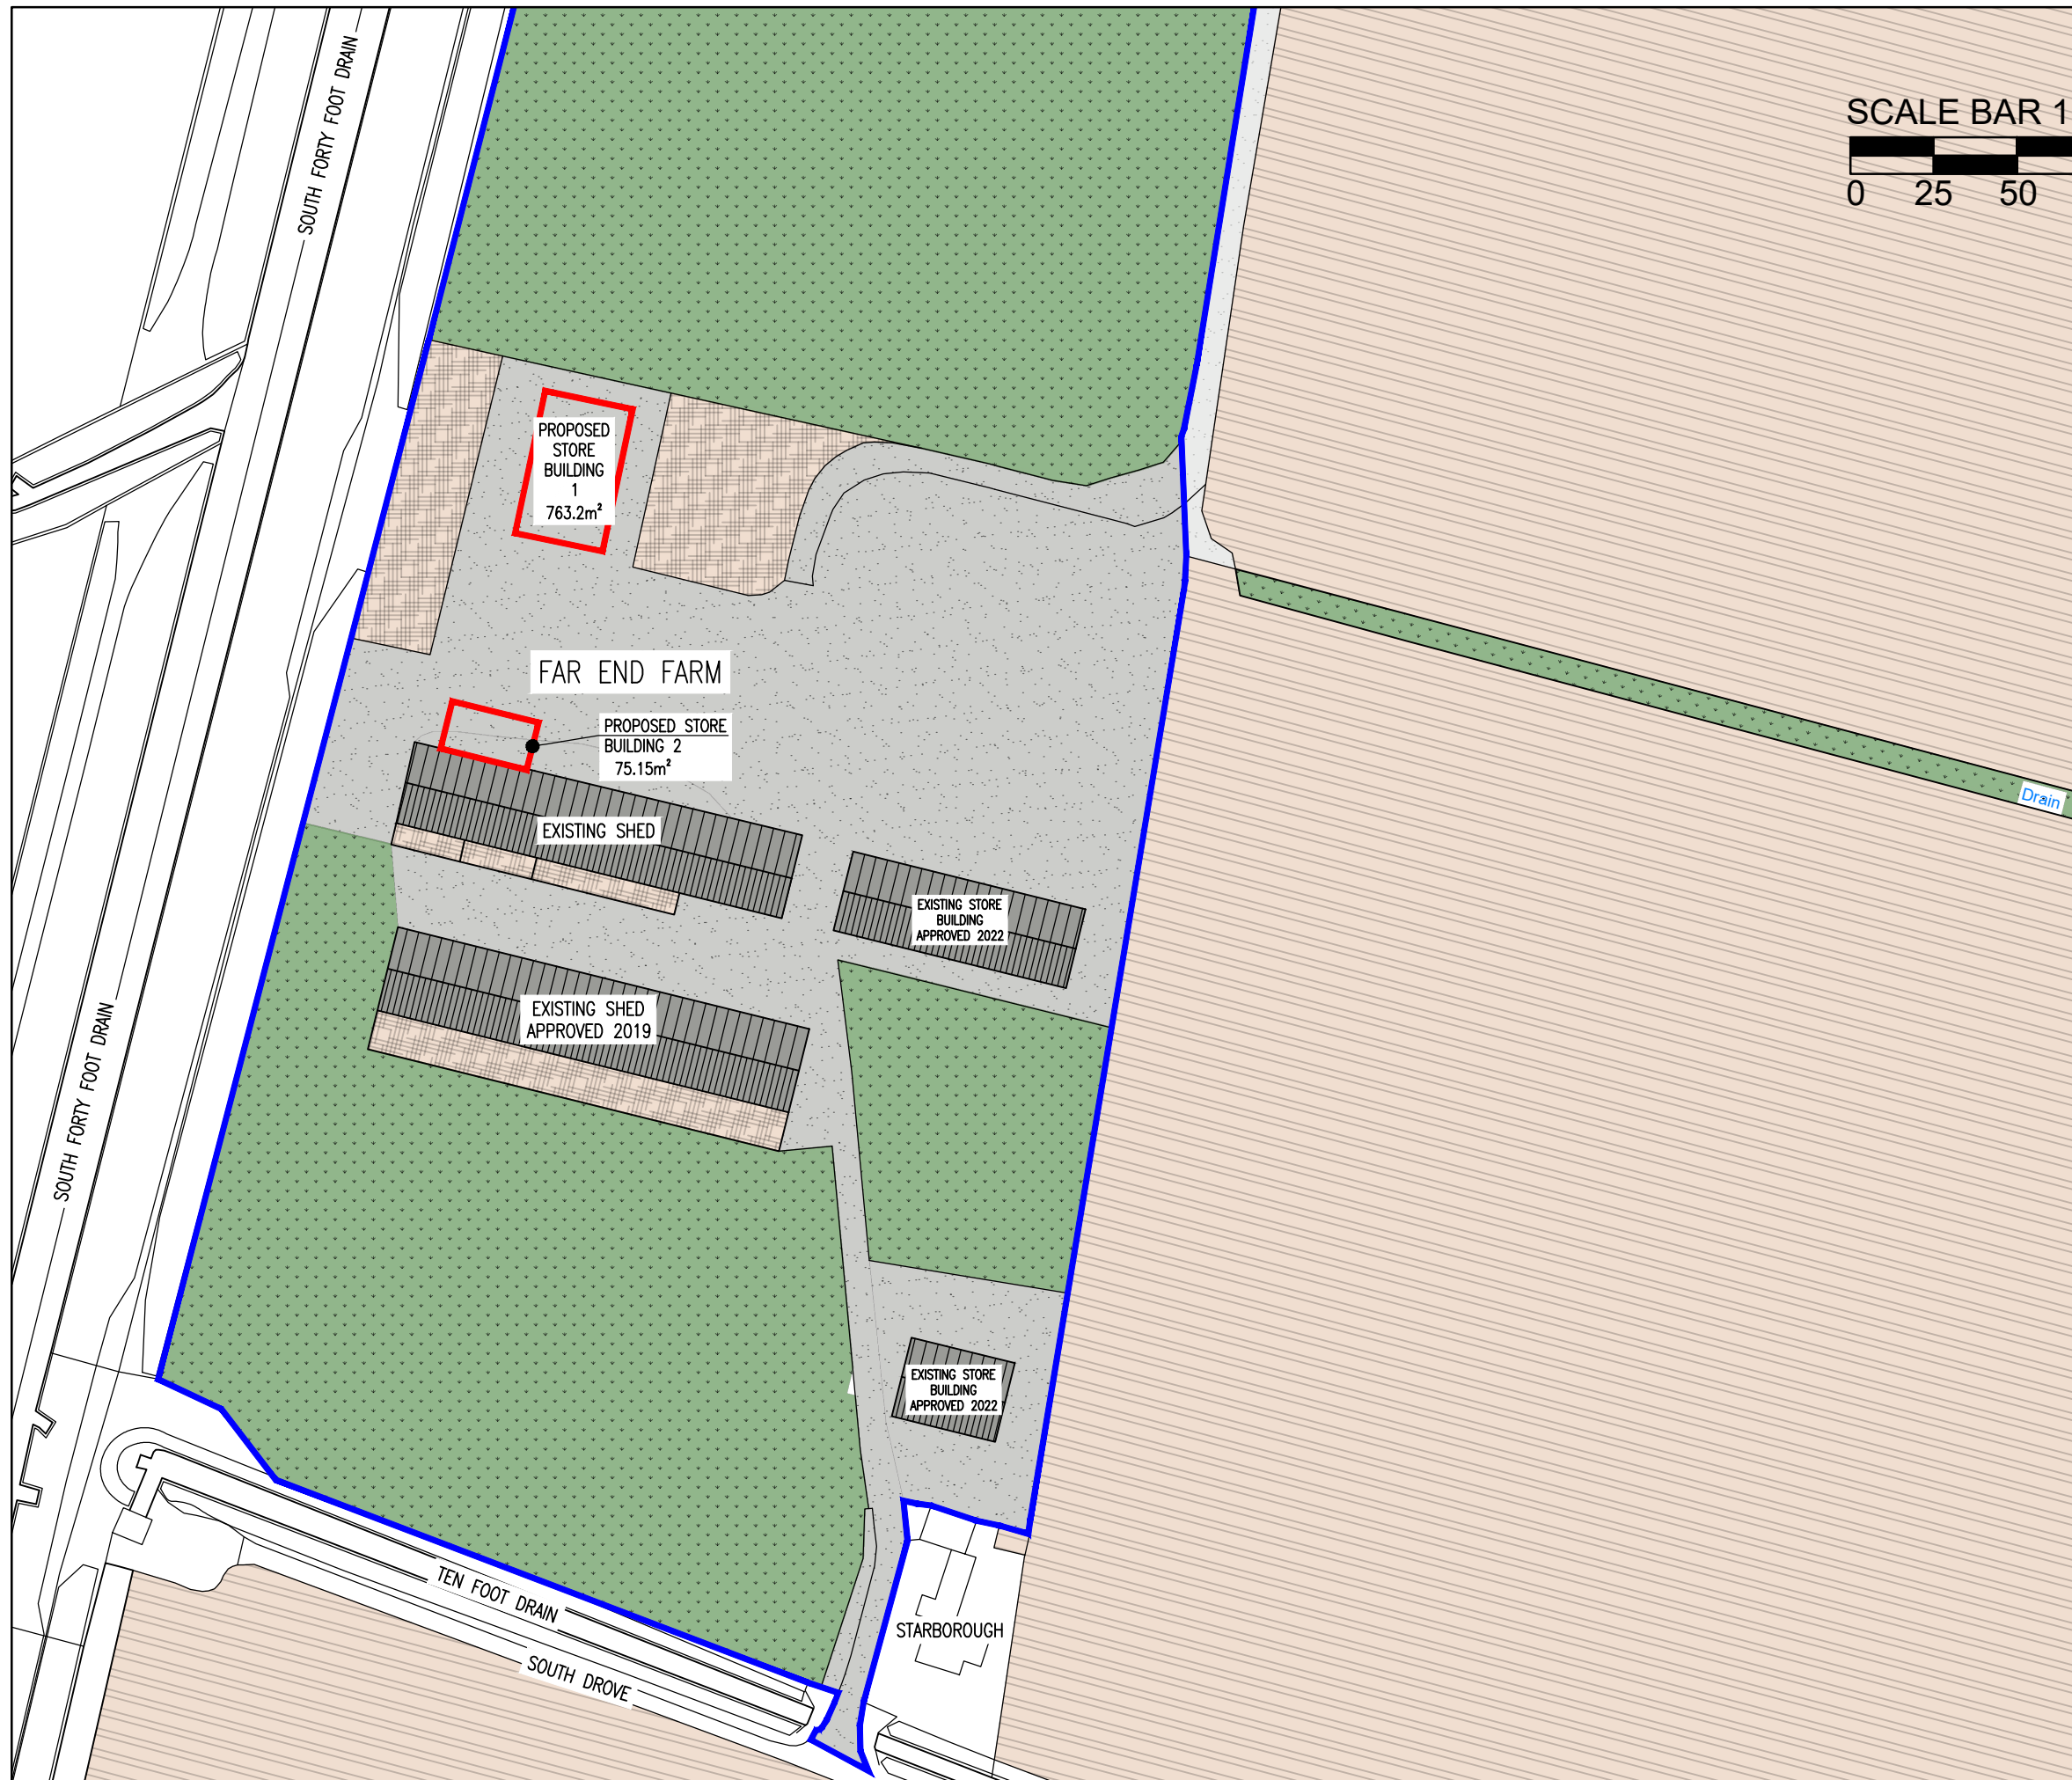


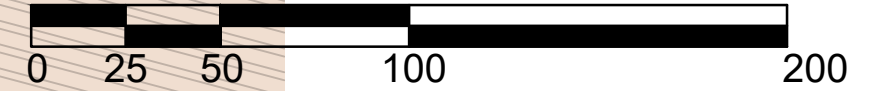

SCALE BAR 1:1250

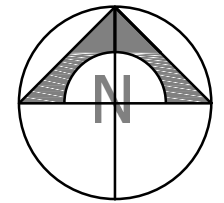

BOUNDARY AND PROPOSED
BUILDING OUTLINE COLOURS
AMENDED

Rev	Date	Remarks
A	3.12.24	

FOR PRIOR NOTIFICATION

Project
Proposed Agricultural
Store Buildings, Far End Farm,
South Drove, Quadring Fen.
For P Capps Farming Ltd.

Title
Existing Site
Location Plan

Date	Nov. '24	Scale	1:1250	@A3
Drawn	JL	Checked	RT	
Design		File Name	PCF-10	

DRG No. PCF-01	Rev A
----------------	----------