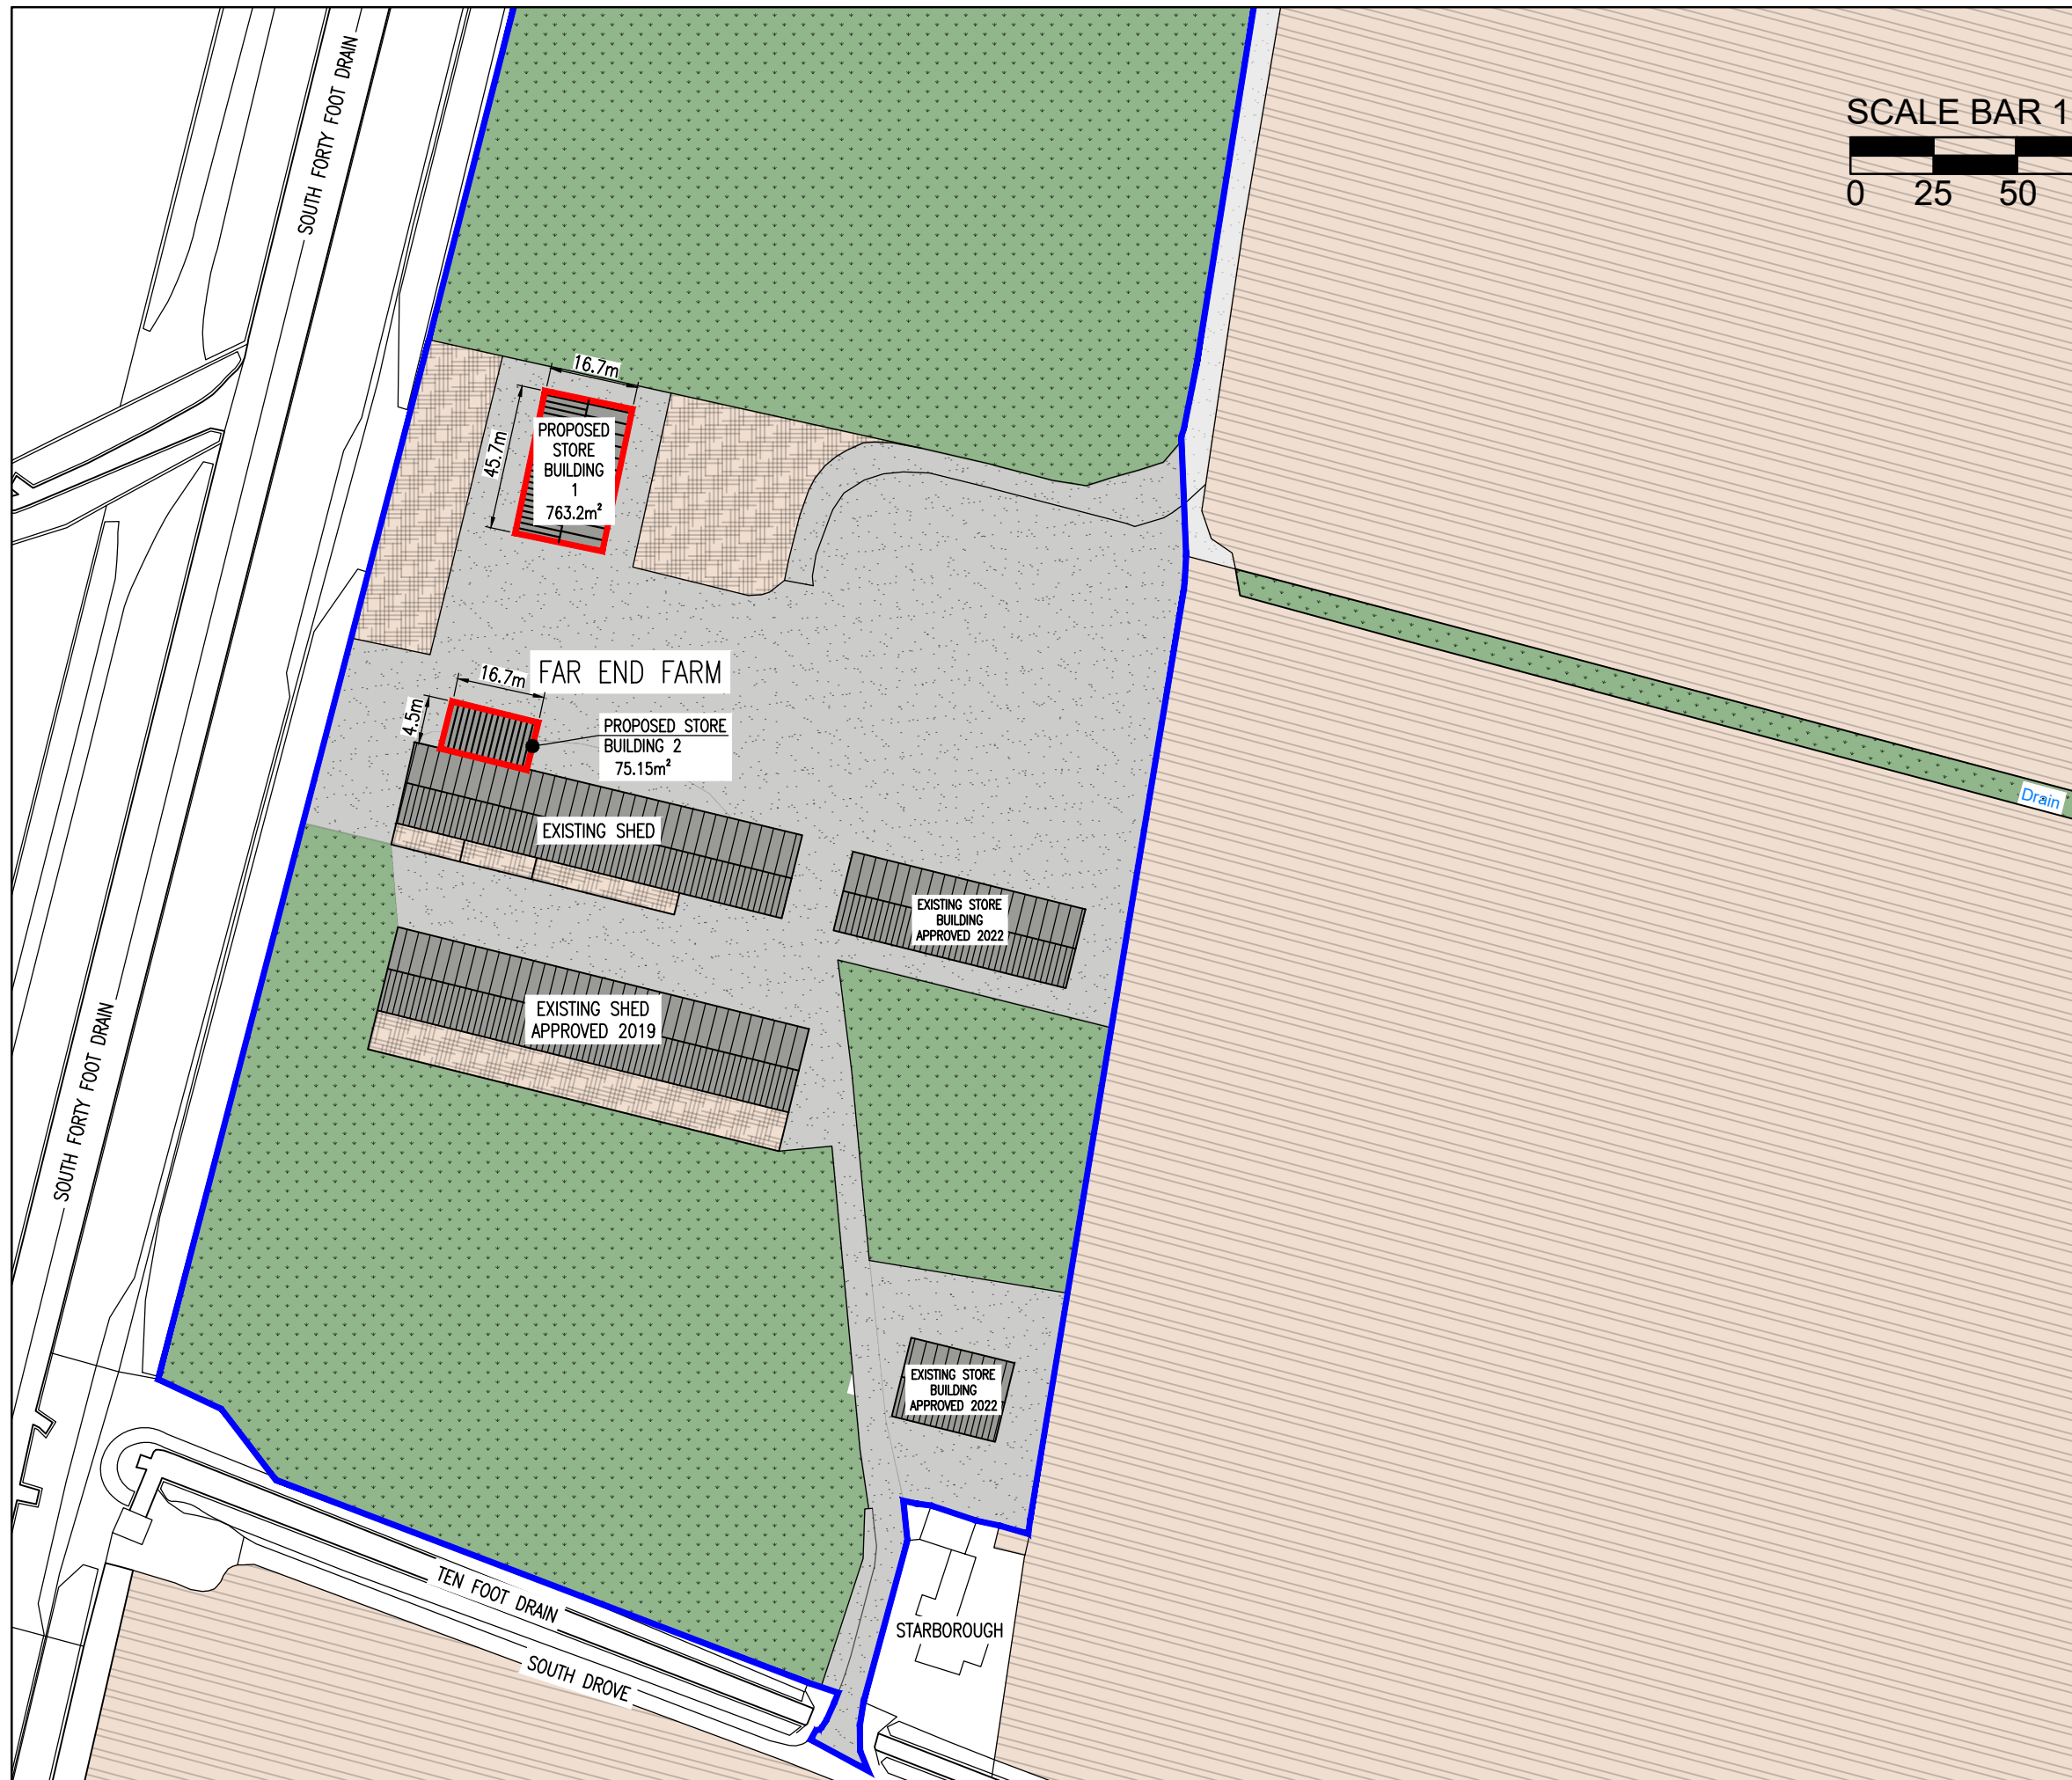


BOUNDARY AND PROPOSED BUILDING OUTLINE COLOURS AMENDED		
A	3.12.24	

Rev	Date	Remarks
-----	------	---------

Status FOR PRIOR NOTIFICATION

Project
Proposed Agricultural Store Buildings, Far End Farm, South Drove, Quadring Fen. For P Capps Farming Ltd.

Title
Proposed Site Block Plan

Date	Nov. '24	Scale	1:1250	@A3
Drawn	JL	Checked	RT	
Design		File Name	PCF-02	

DRG No. PCF-11	Rev A
----------------	----------