



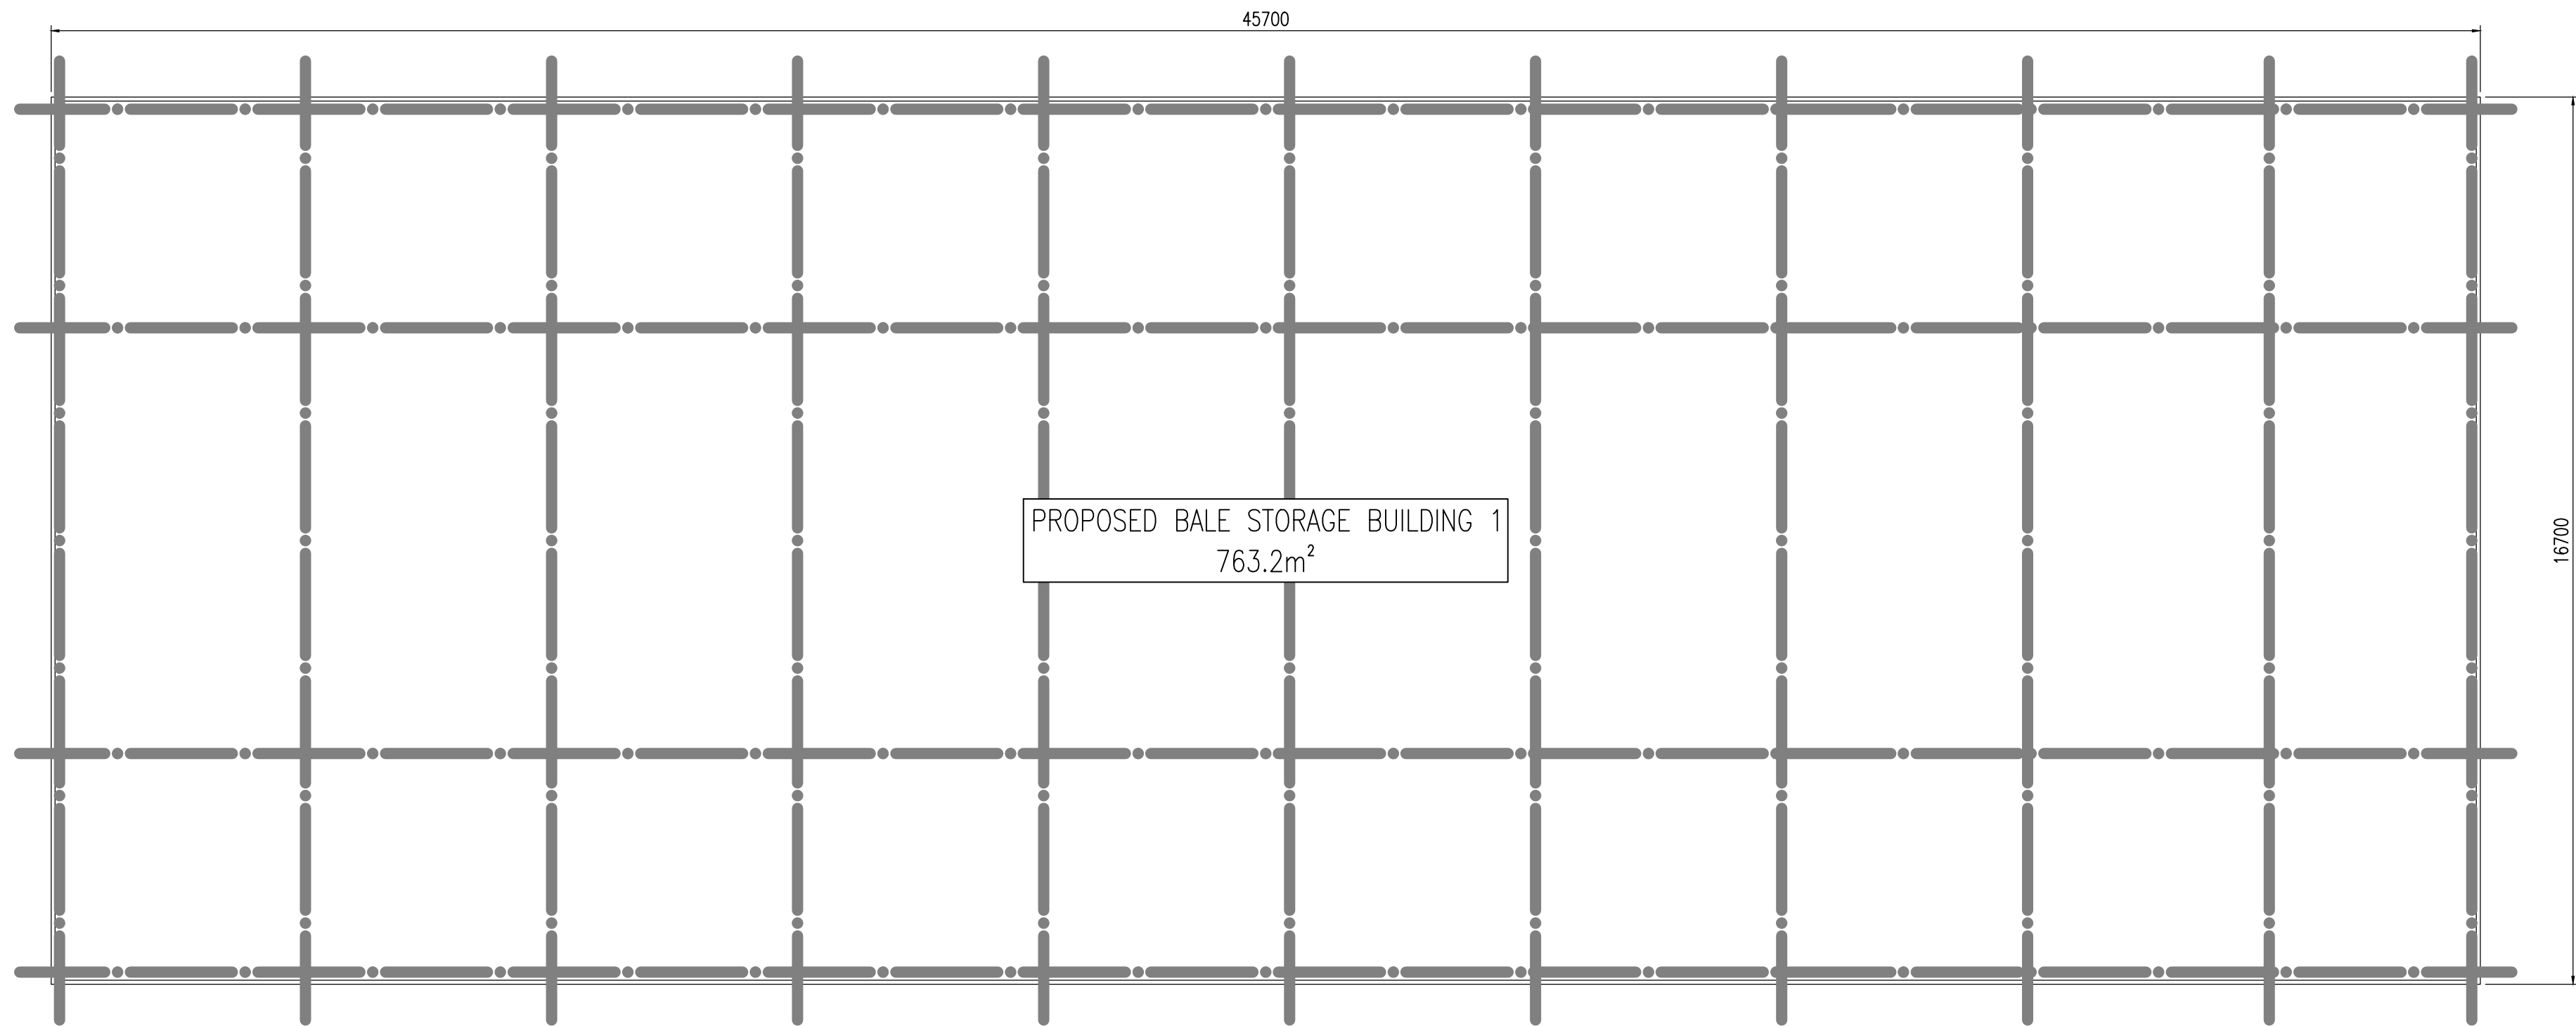


PROPOSED ARRANGEMENT – STORAGE BUILDING 1

SCALE 1:100

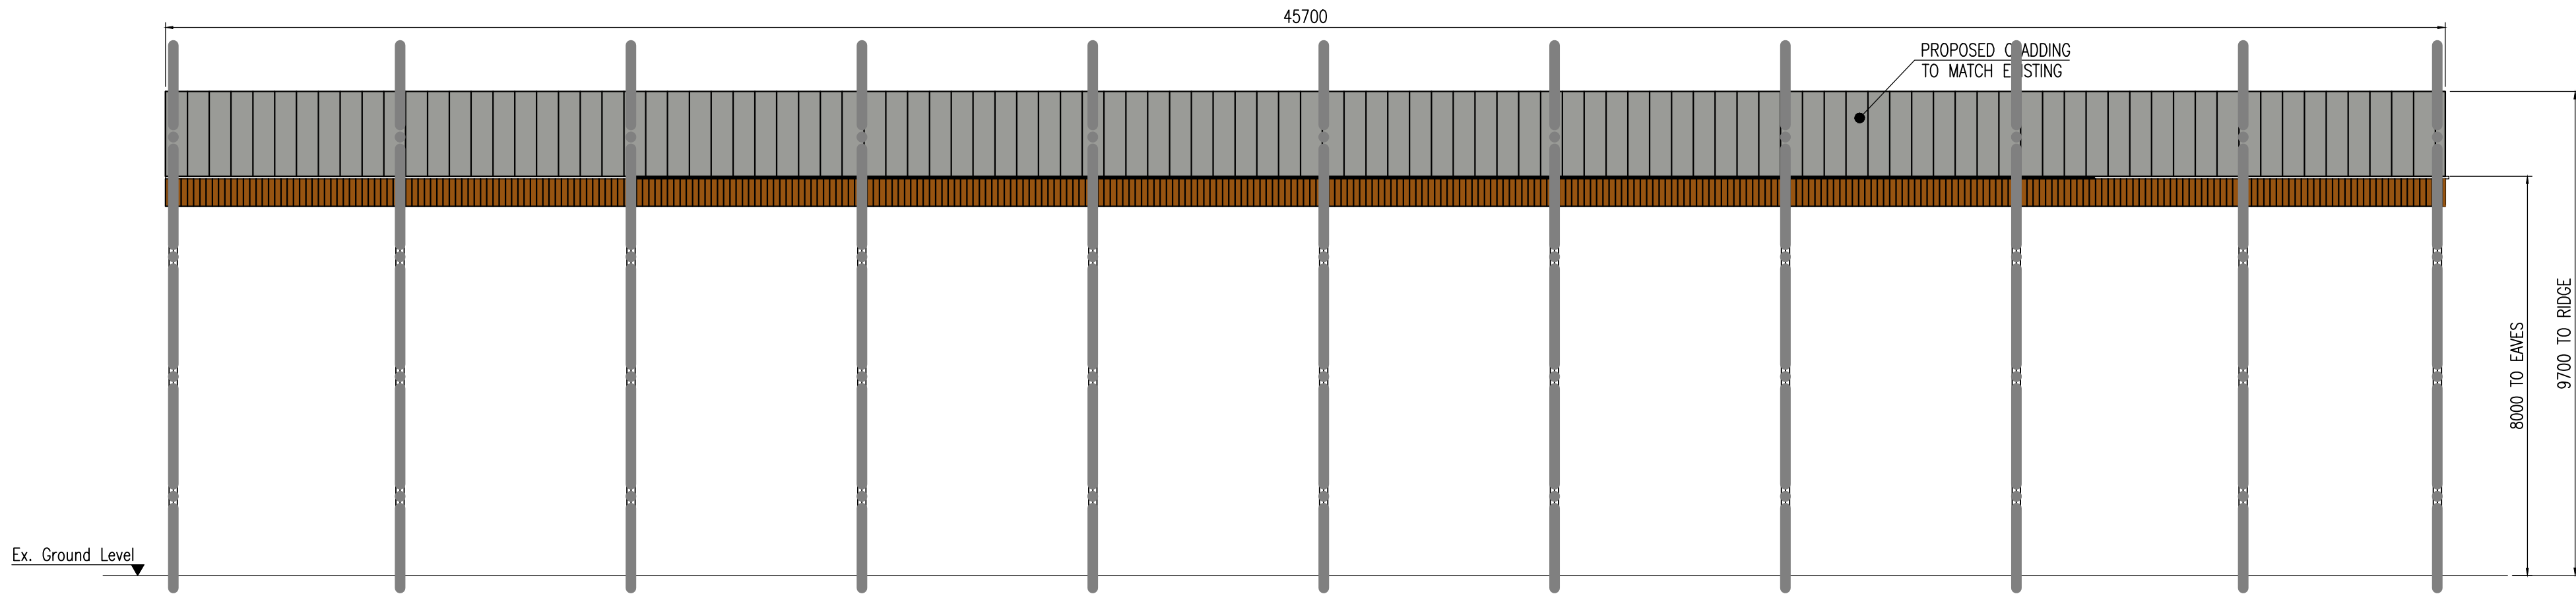


PROPOSED SIDE ELEVATION – STORAGE BUILDING 1

SCALE 1:100

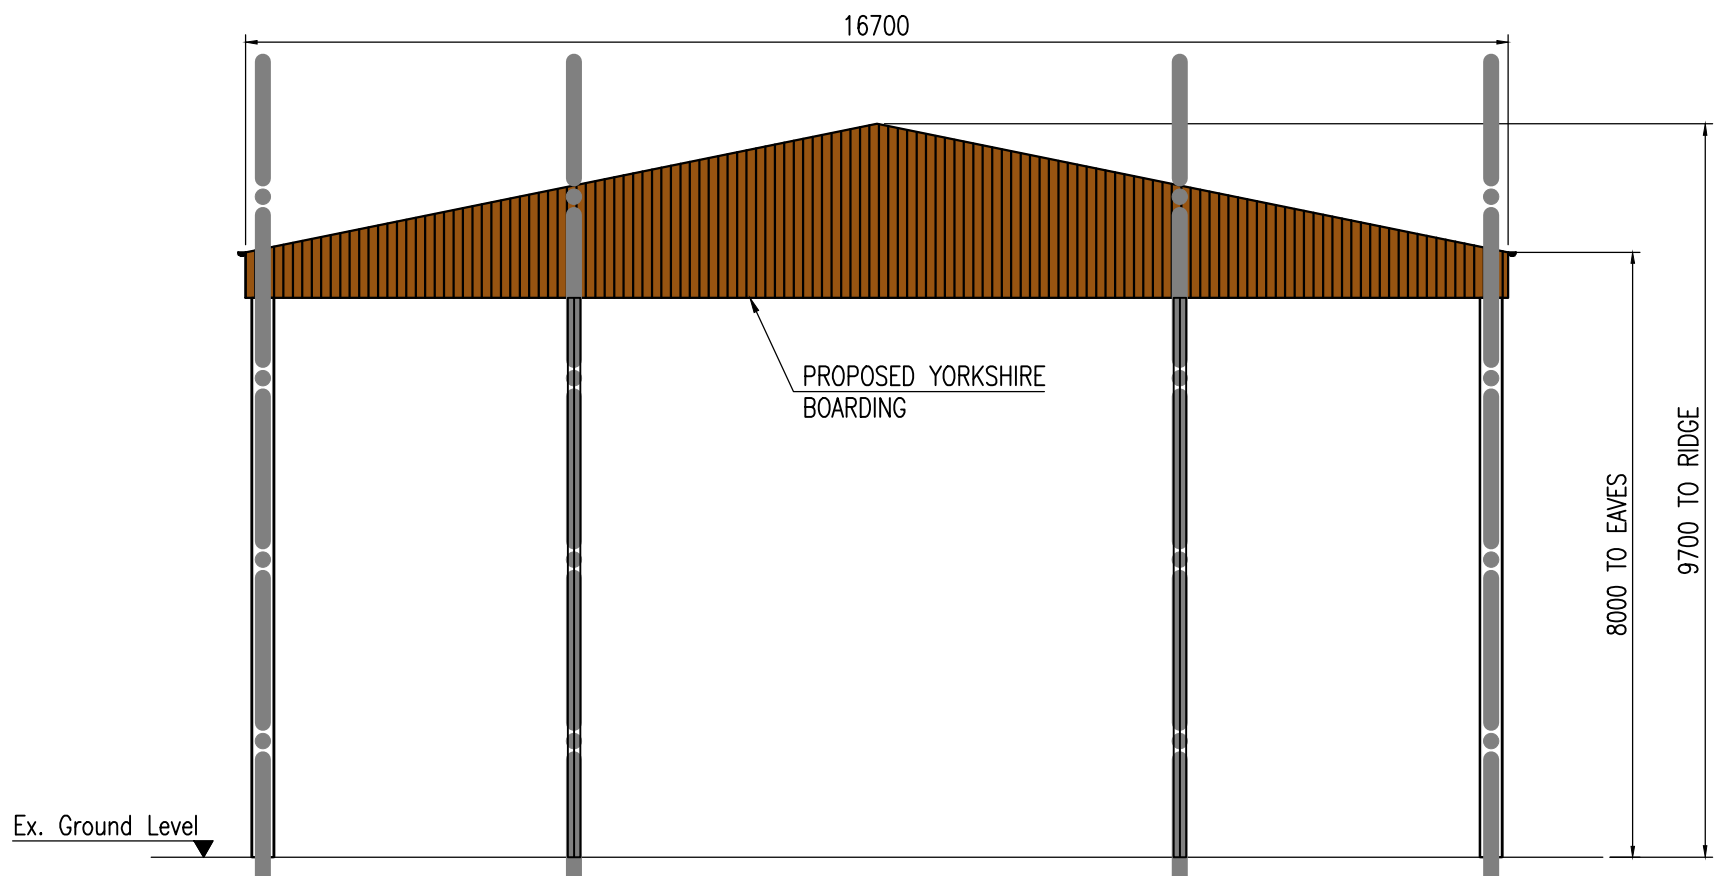

PROPOSED GABLE ELEVATION [NORTH] – STORAGE BUILDING 1


SCALE 1:100

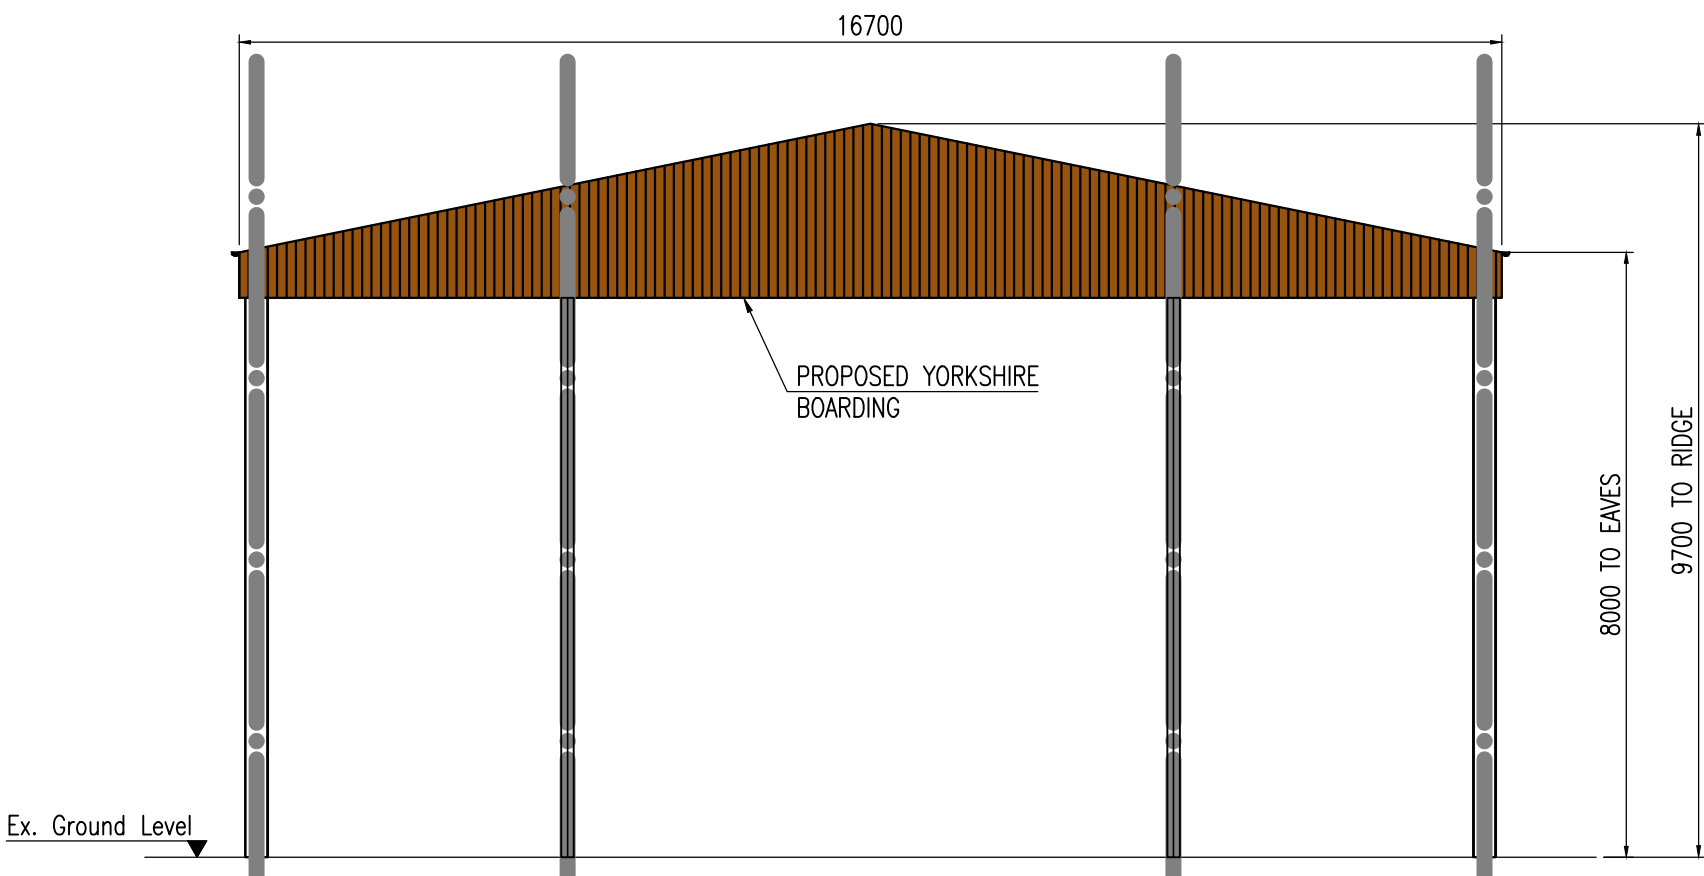

PROPOSED GABLE ELEVATION [SOUTH] – STORAGE BUILDING 1

SCALE 1:100

SCALE BAR 1:100

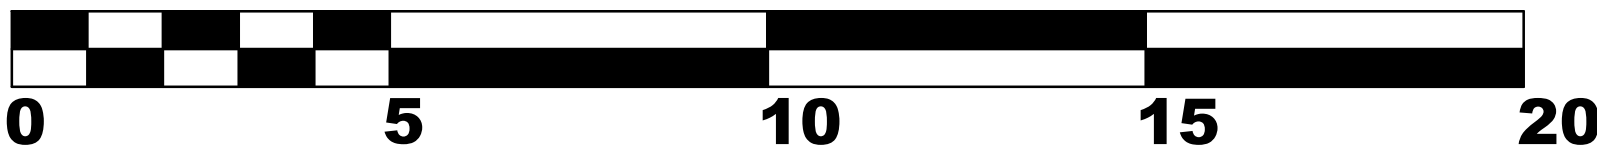

Rev	Date	Remarks		
1	2024-11-24	FOR PRIOR NOTIFICATAION		
Project				
Proposed Agricultural Store Buildings, Far End Farm, South Drove, Quadring Fen. For P Capps Farming Ltd.				
Title				
Proposed Store Building 1				
Proposed Arrangement & Elevations				
Date	Nov. 24	Scale	1:100	@A1
Drawn	JL	Checked	RT	
Design	-	File Name	PCF-22	
DRG No. PCF-22				Rev
				-