PLEASE DO NOT SCALE FROM THIS DRAWING

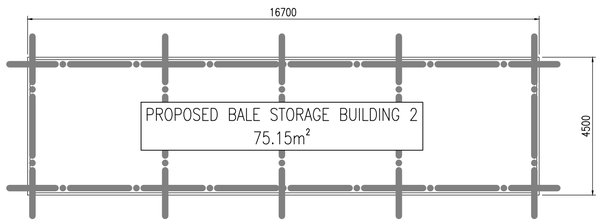

PROPOSED ARRANGEMENT – STORAGE BUILDING 2

SCALE 1:100

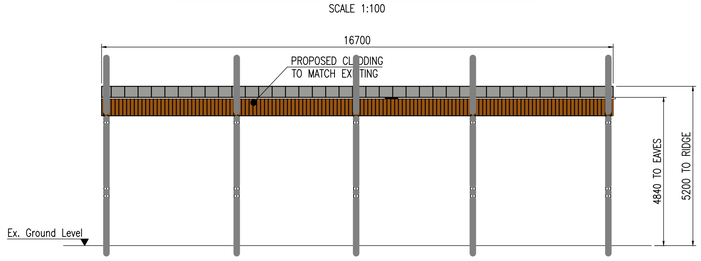

PROPOSED SIDE ELEVATION – STORAGE BUILDING 2

SCALE 1:100

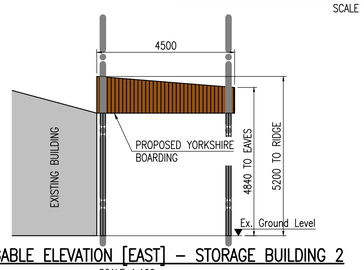

PROPOSED GABLE ELEVATION [EAST] – STORAGE BUILDING 2

SCALE 1:100

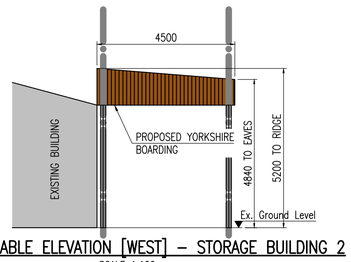

PROPOSED GABLE ELEVATION [WEST] – STORAGE BUILDING 2

SCALE 1:100

SCALE BAR 1:100

0 5 10 15 20

Rev	Date	Remarks

Status

FOR PRIOR NOTIFICATAION

Project

Proposed Agricultural Store Buildings, Far End Farm, South Drove, Quadring Fen. For P Capps Farming Ltd.

Title

Proposed Store Building 2

Proposed Arrangement & Elevations

Date	Nov. '24	Scale	1:100 @A1
Drawn	JL	Checked	RT
Design	-	File Name	PCF-22

DRG No. PCF-13 Rev -