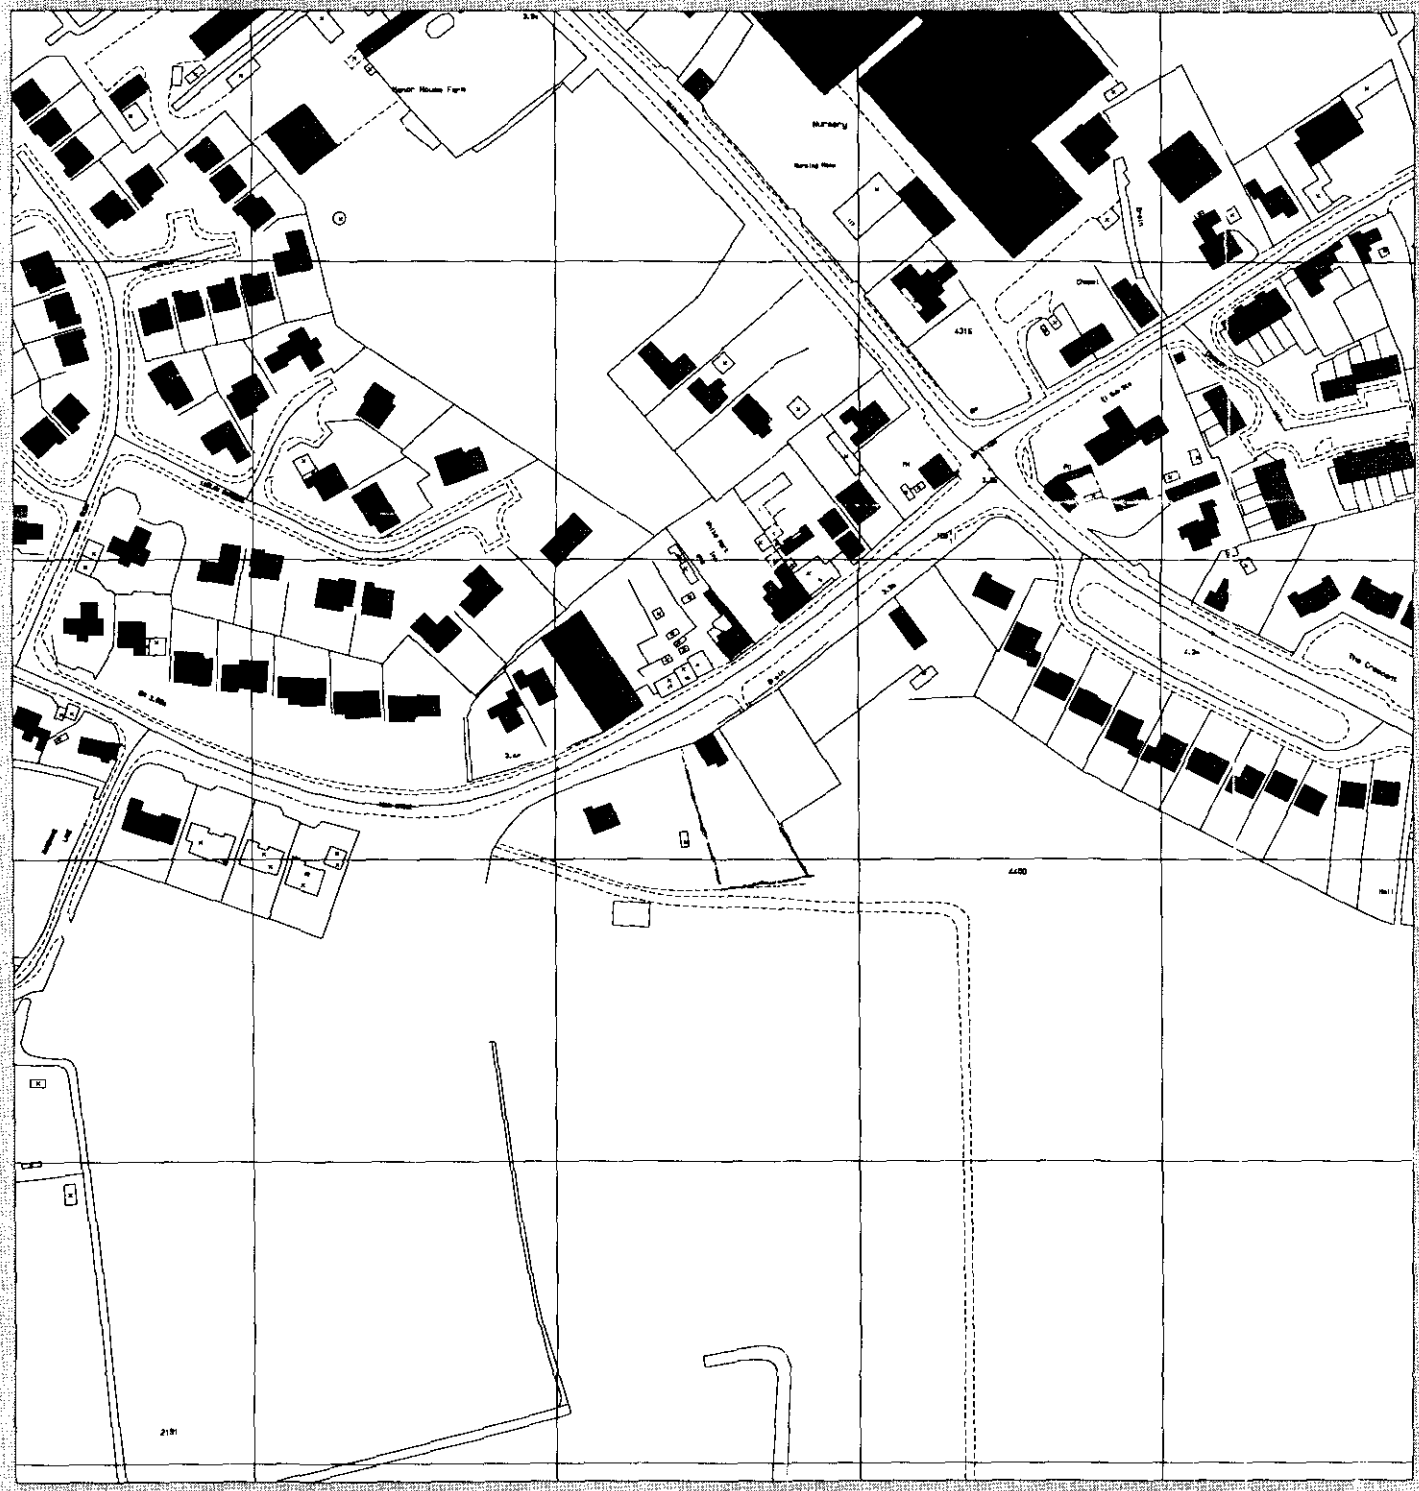


© -McLINTOCK-

The material contained in this plot has been reproduced from Ordnance Survey digital map data with the permission of the Controller of Her Majesty's Stationery Office.

©Crown copyright.

OS License no : LA079413

South Holland District Council
Crown Copyright reserved
Licence No. LA 079413

SOUTH HOLLAND DISTRICT COUNCIL

HOUSING AND PLANNING SERVICES DEPARTMENT

Council Offices,
Priory Road,
Spalding,
Lincolnshire,
PE11 2XE

Telephone: (01775) 761161
Fax: (01775) 710772