


Workmanship shall comply with the appropriate British Standard. Work that does not comply shall be removed and completed again at the contractor's cost.



Front door - grey composite

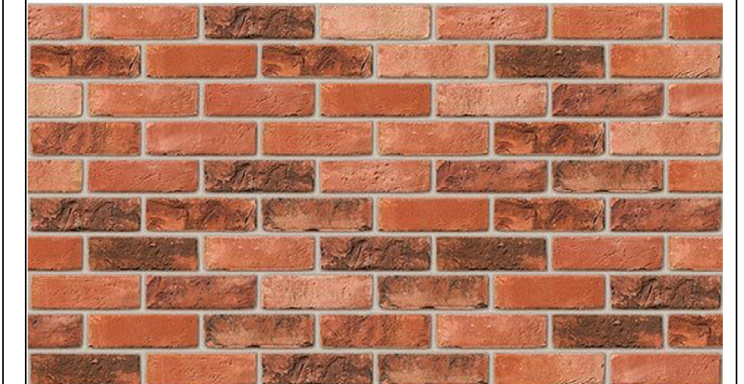

Walls: Forterra Hampton Rural Blend



Roof: Sandtoft Double Pantile Rustic

RW Goods: Black uPVC half round gutters, circular downpipes.
Windows and doors: White uPVC
Garage door: White aluminium / steel.

[illegible]

Adj 6 Town Drove,
Quadrang


Proposed Bungalow

Elevations Proposed


Project number	1925
Date	11.10.2019
Drawn by	RG
Paper size	A1
P102	
Scale	1 : 50




N Proposed
1 : 50

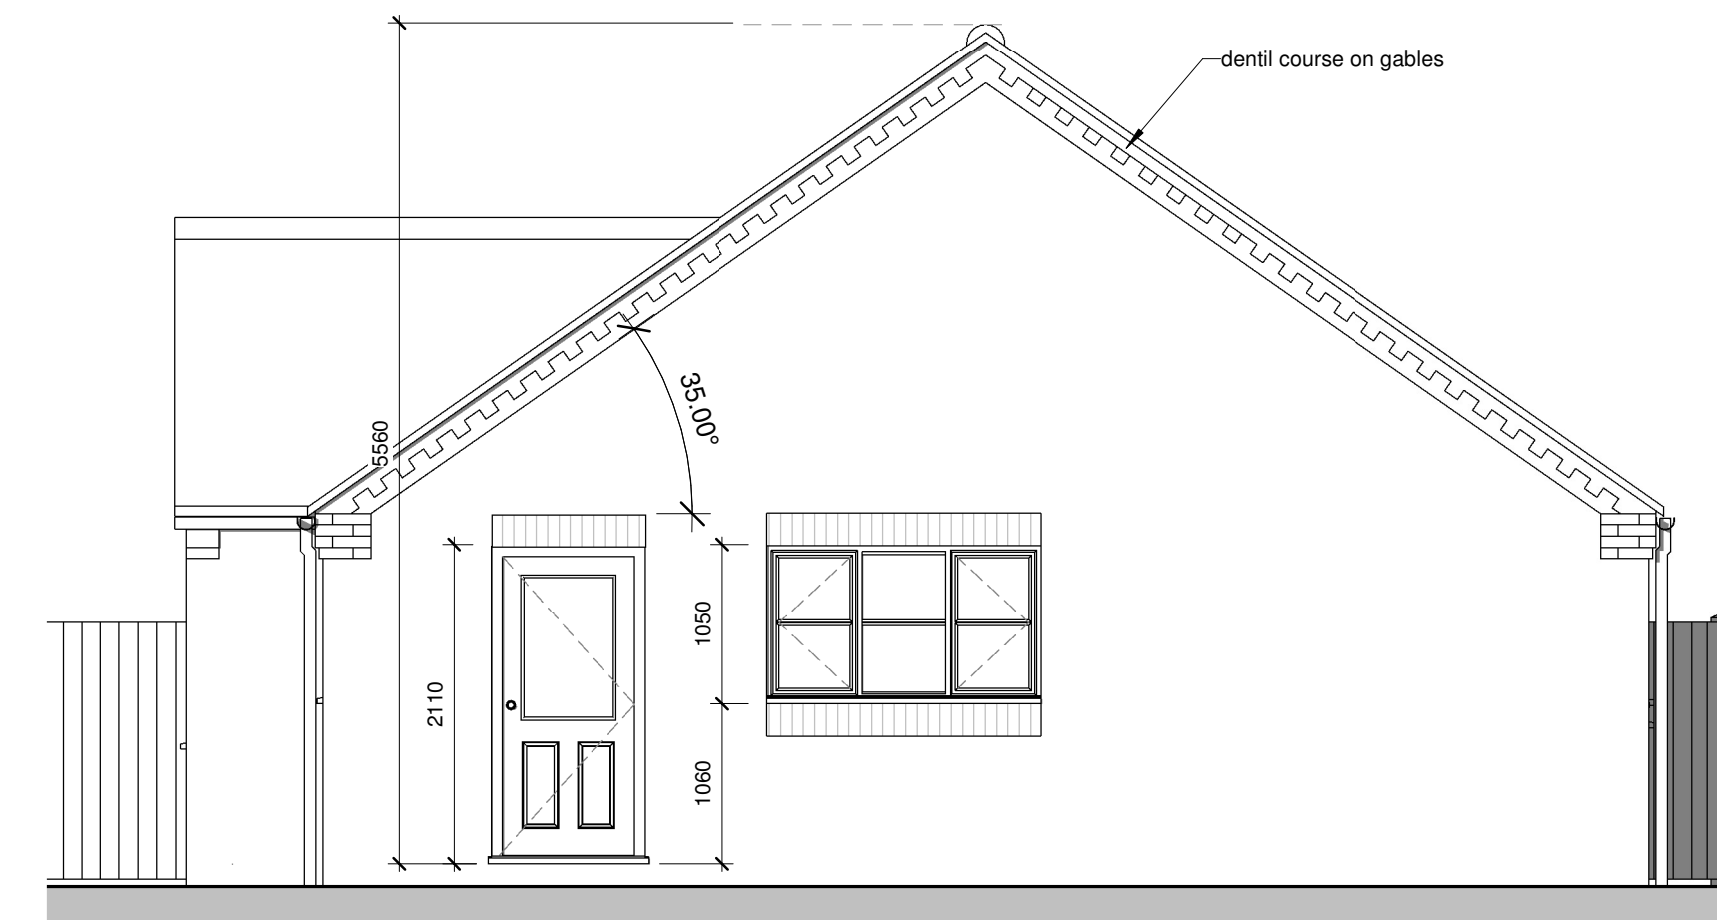


W Proposed

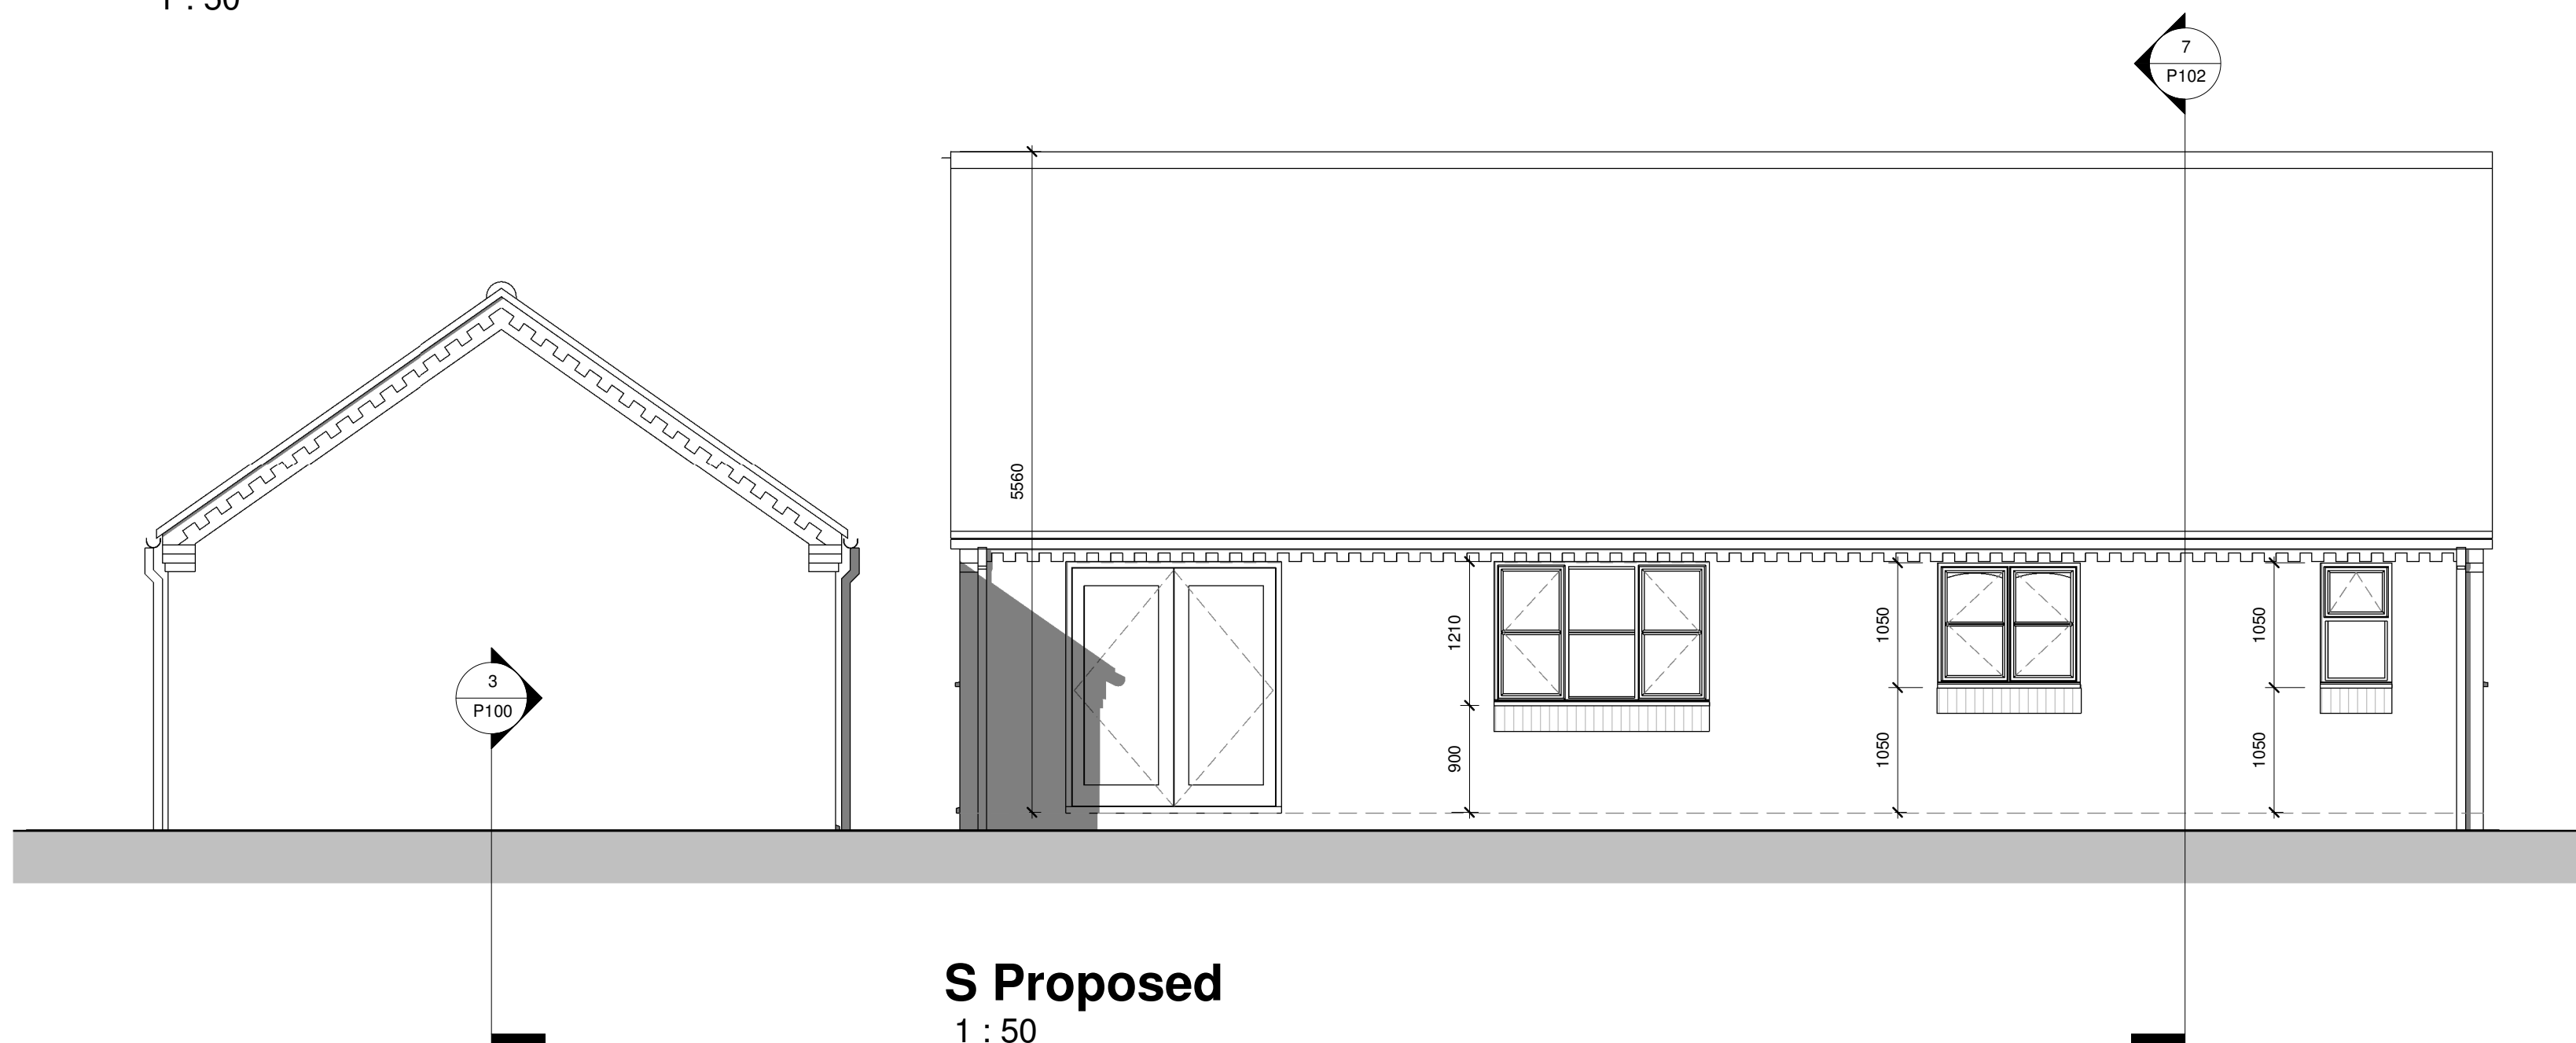

S Proposed

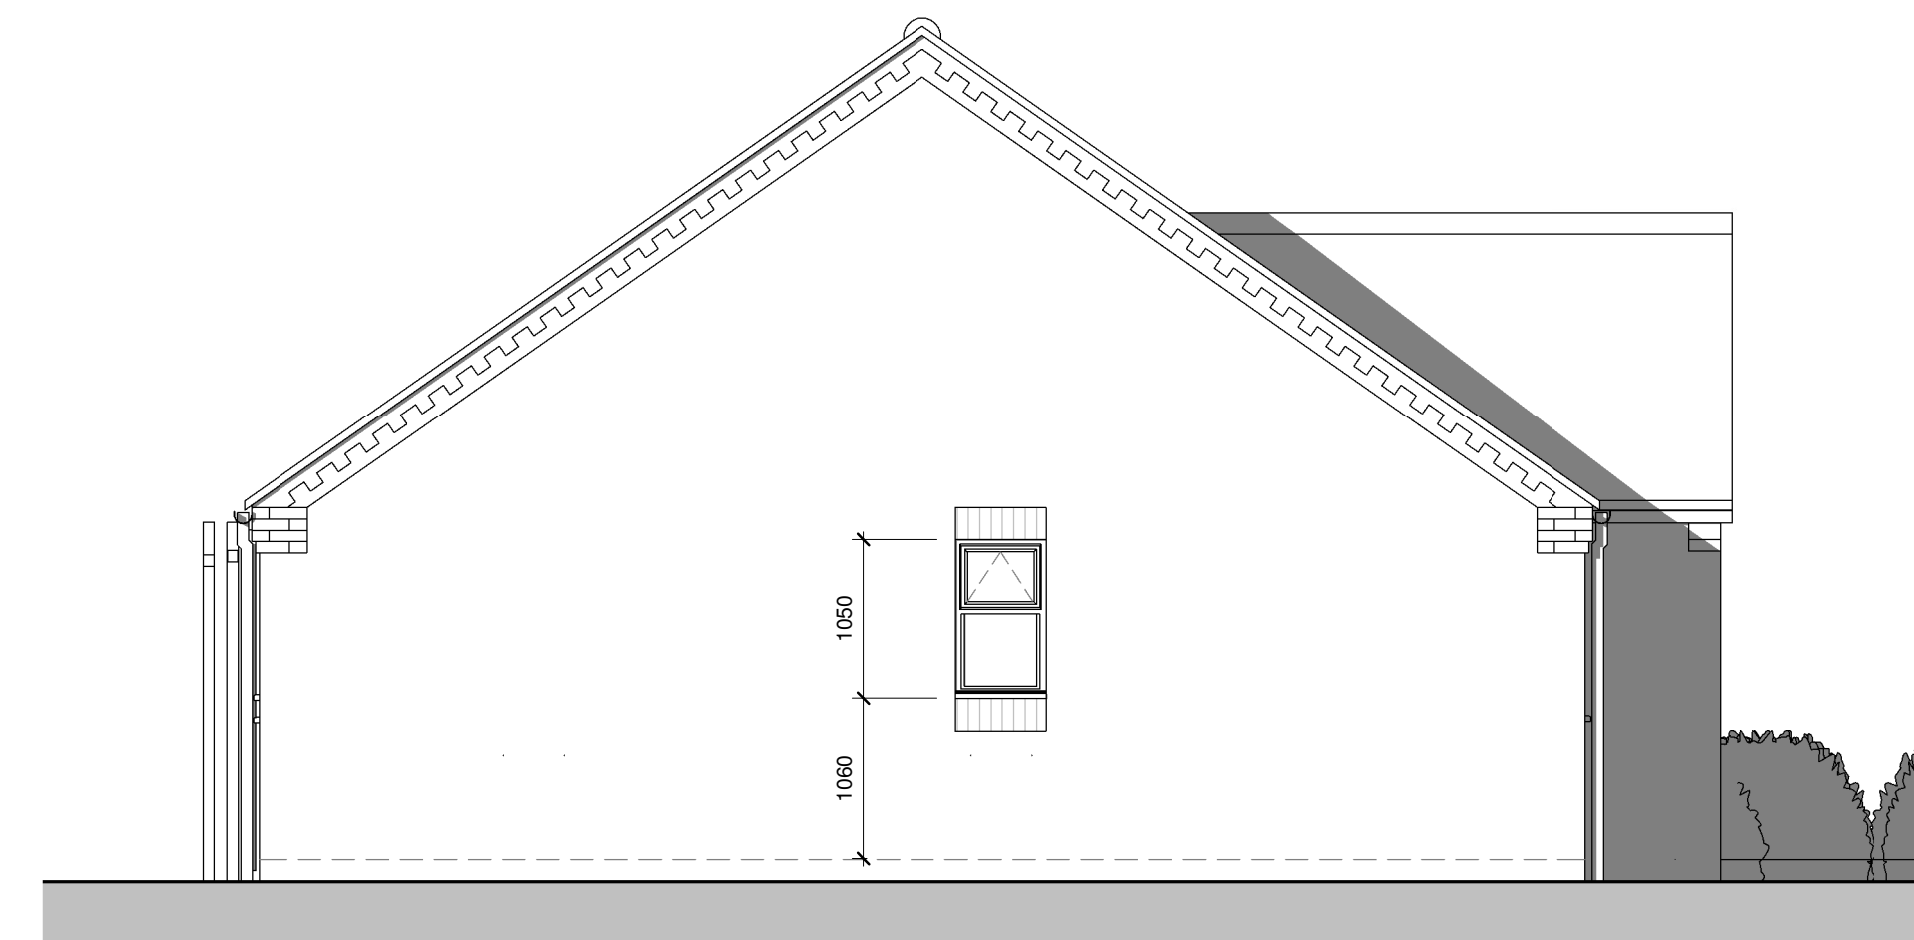


E Proposed

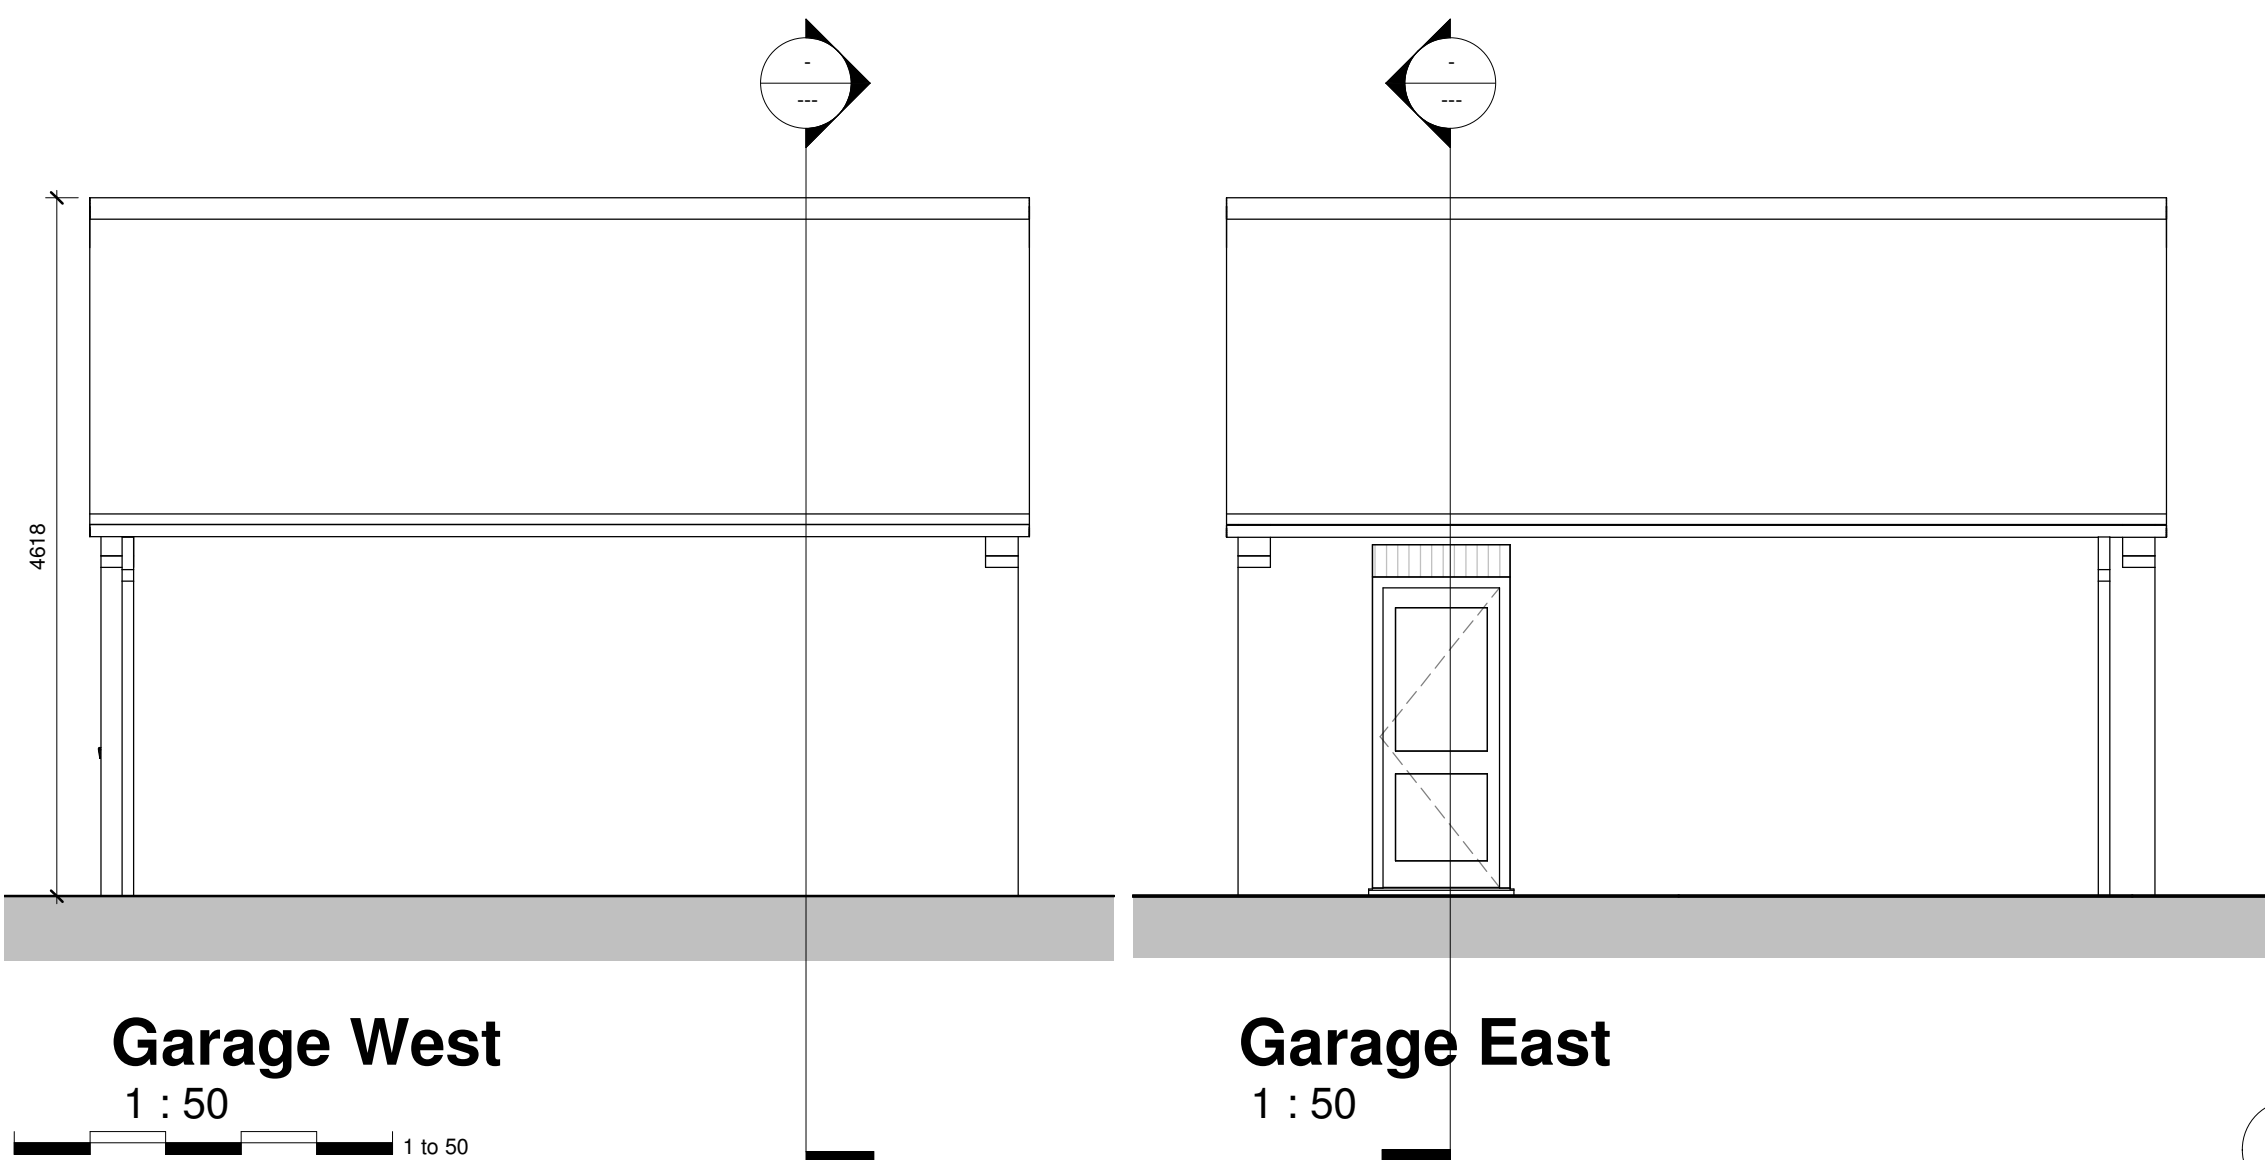

Garage West
1 : 50

Garage East
1 : 50

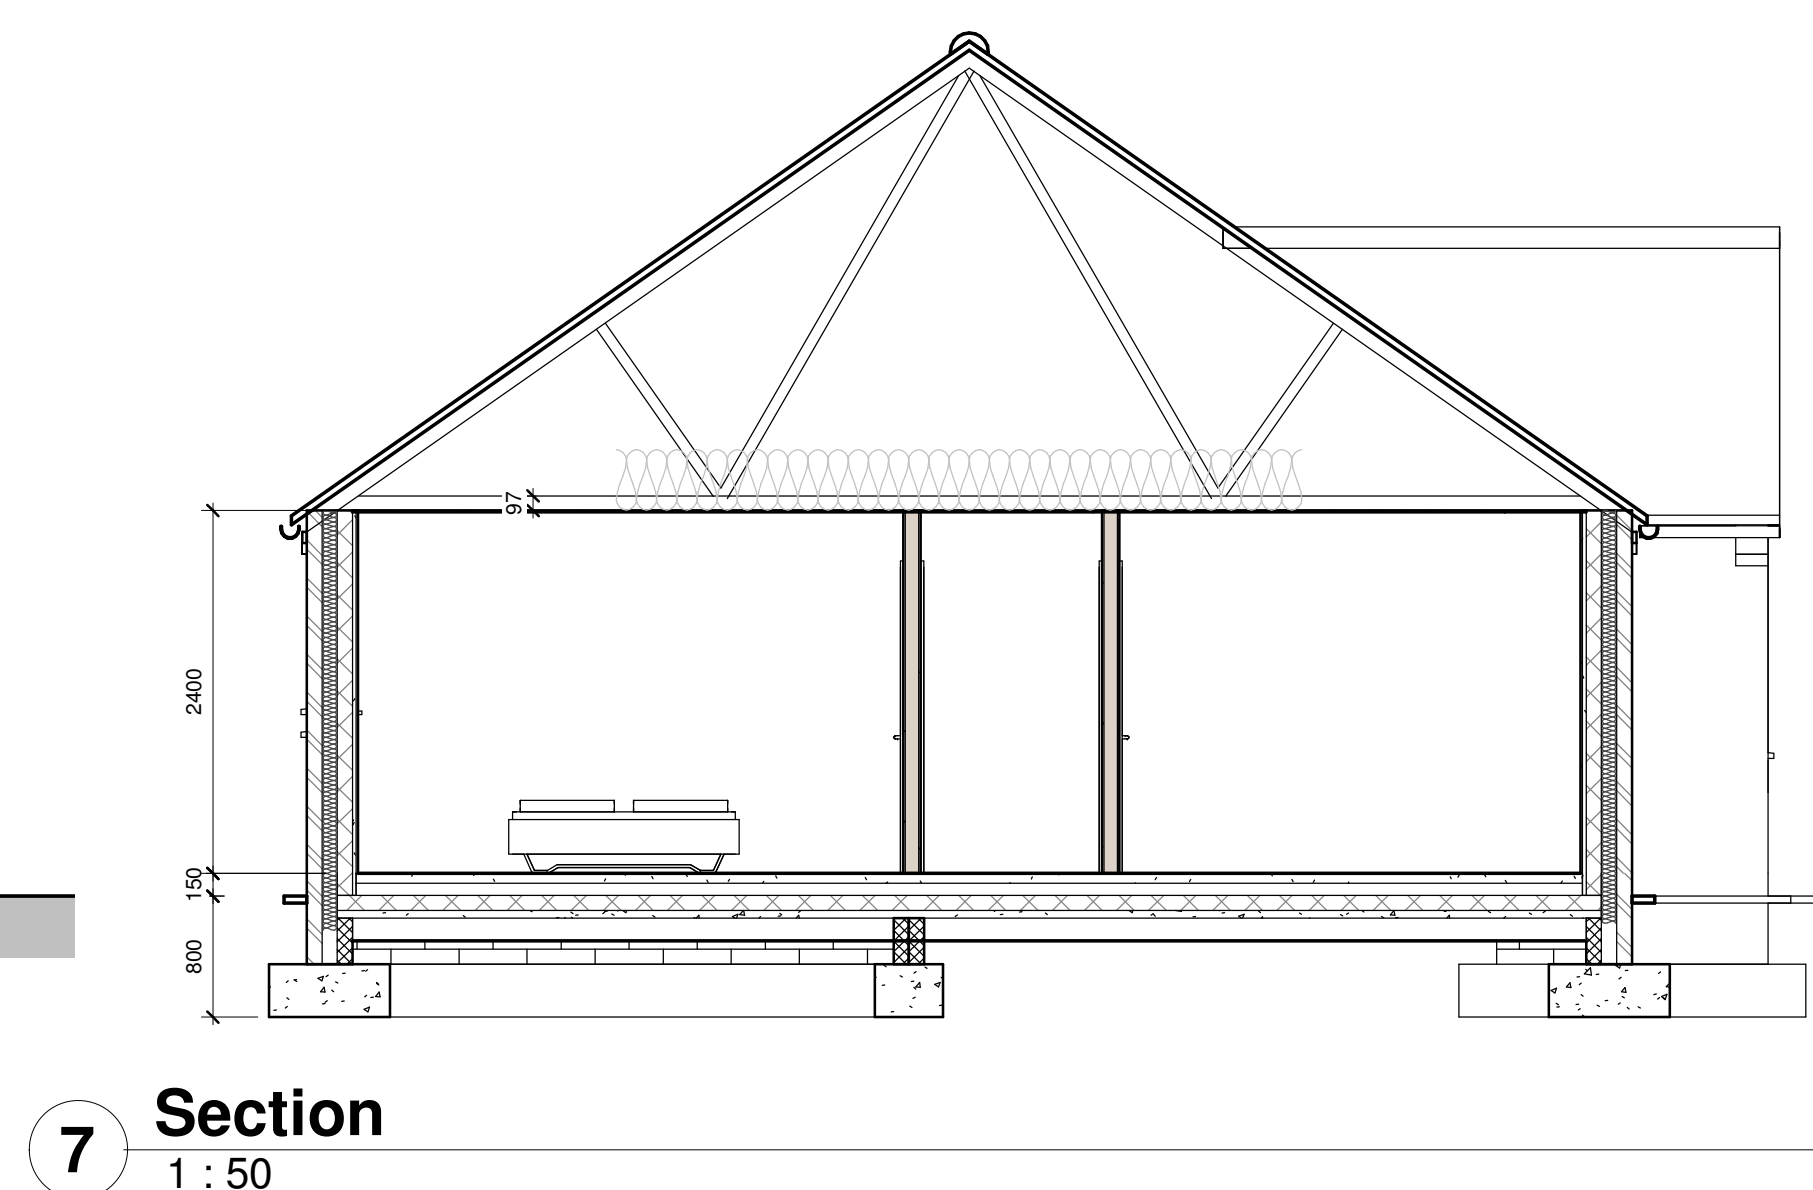

7 **Section**
1 : 50

