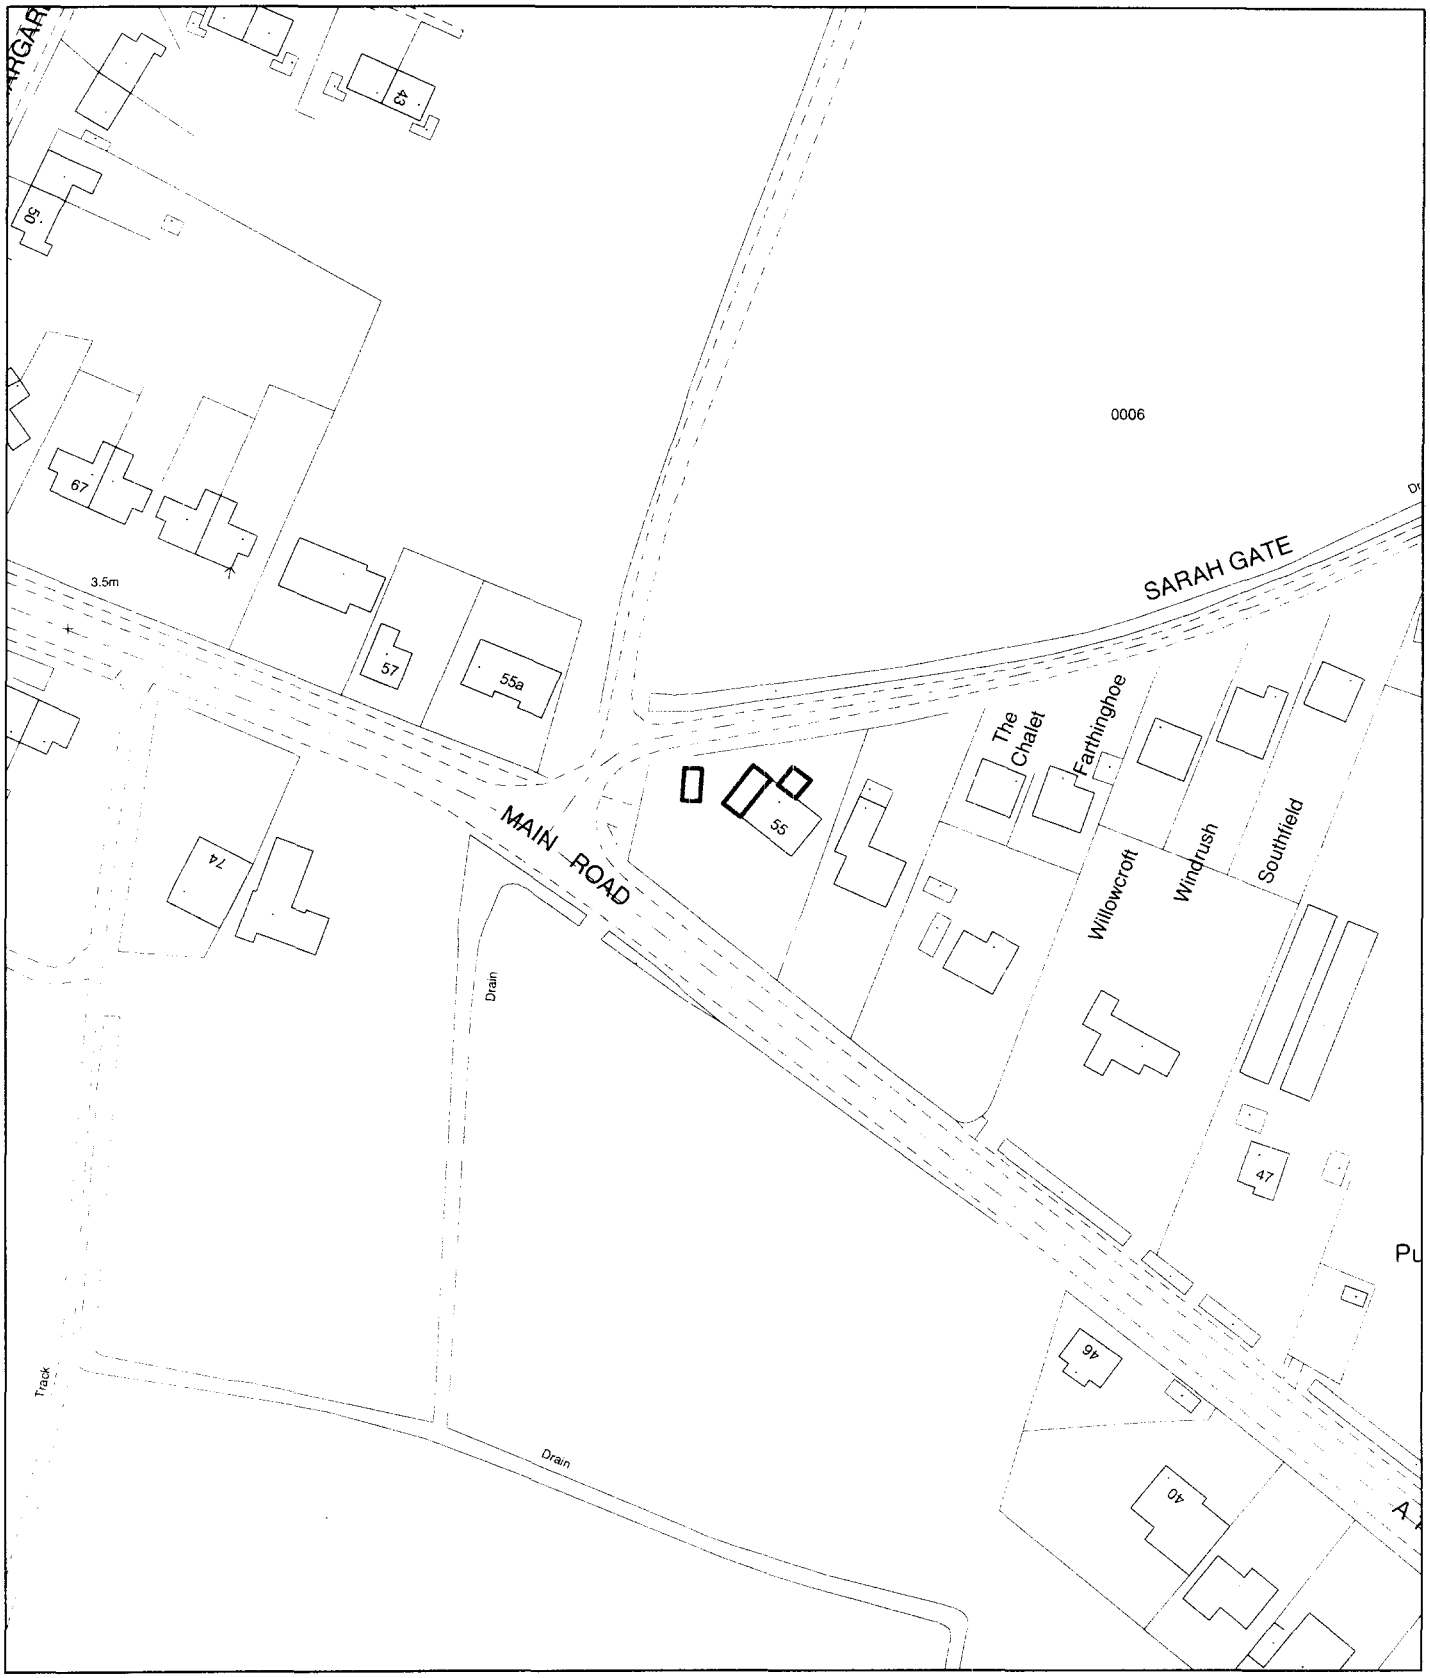


Planning Application Location Plan
Ward Member Notification

H15/1014/01

Scale: 1:1250

Housing and Planning Services Department

Council Offices, Priory Road, Spalding, Lincolnshire


PLEASE DO NOT COPY THIS PLAN
This map is reproduced from Ordnance Survey material with permission of Ordnance Survey on behalf of Her Majesty's Stationery Office (c) Crown copyright. Unauthorised reproduction infringes Crown copyright and may lead to prosecution or civil

HIGHWAYS DEPARTMENT

GATE CORNER ROUTE A.152 QUADRING.

OWNER :- MRS. F.M. STANLEY, THE LODGE, QUADRING.


AREA :- 72 SQ. YD. OR THEREABOUTS.

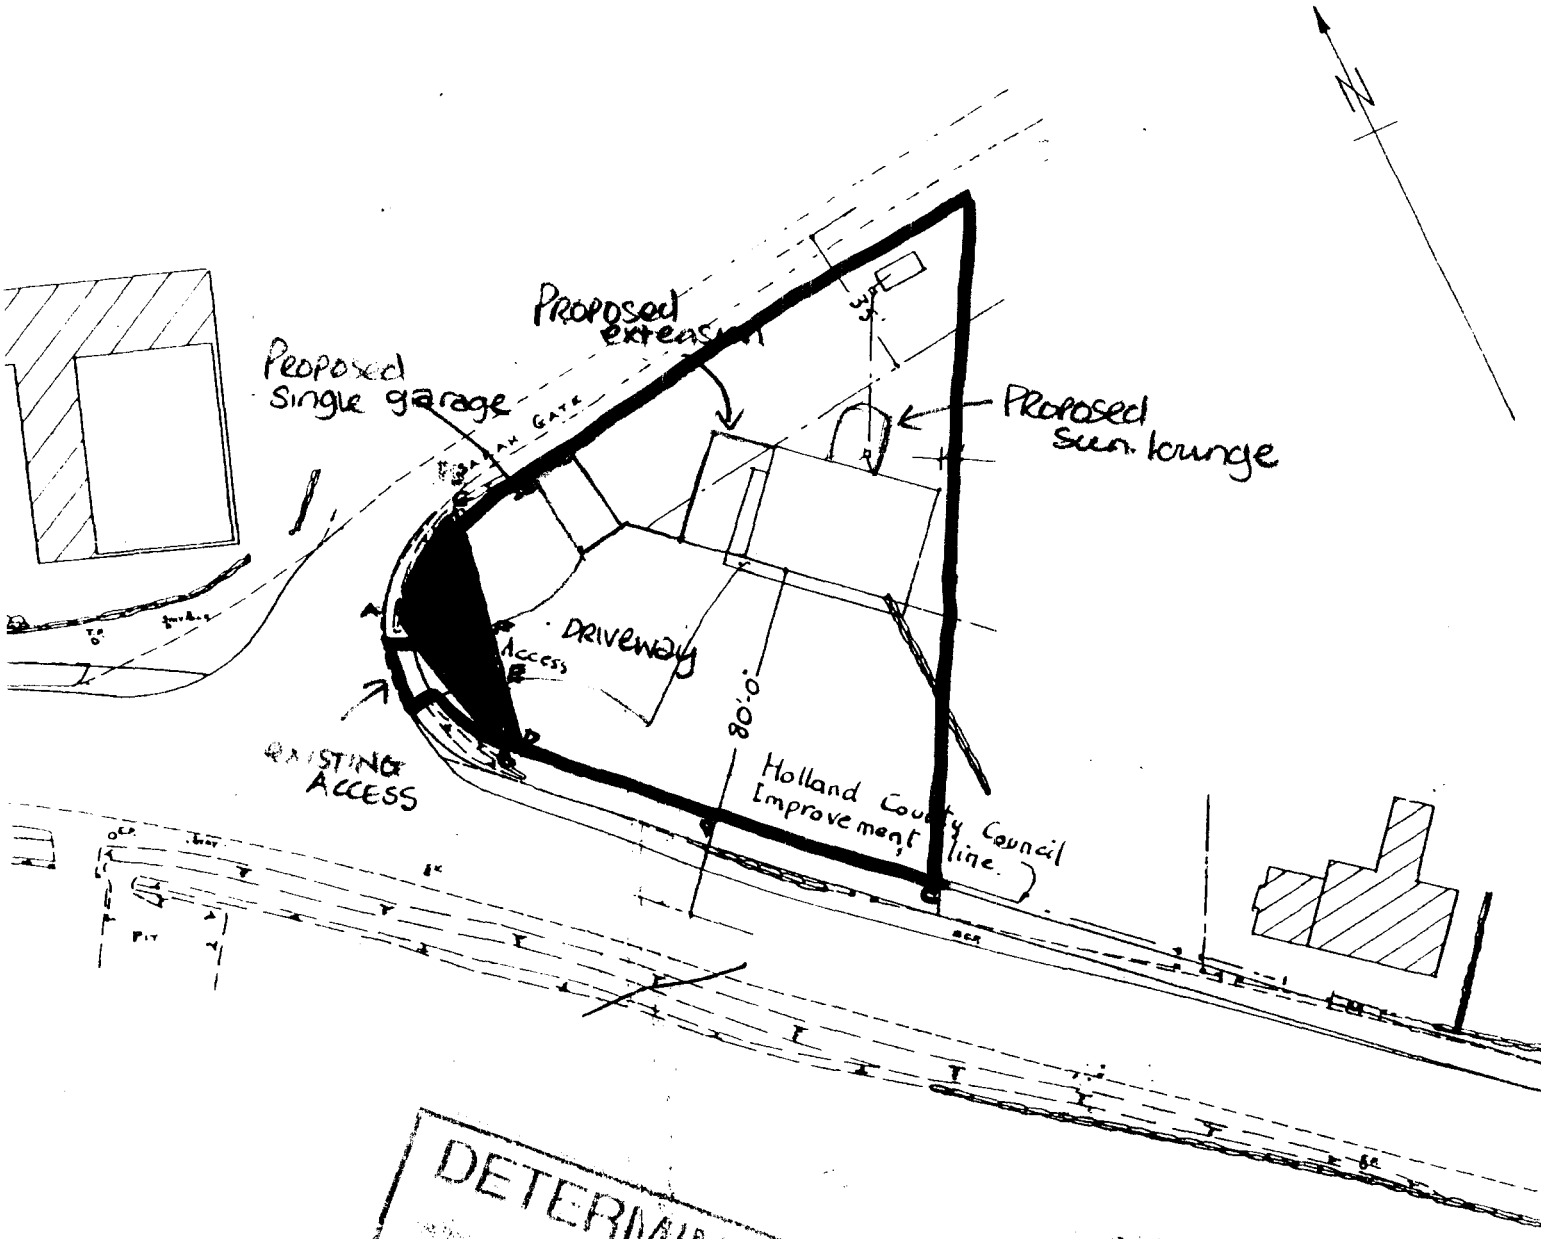

DETERMINED PLAN

1014/01

SCALE ~ 1/500TH (41·66 FEET TO AN INCH)

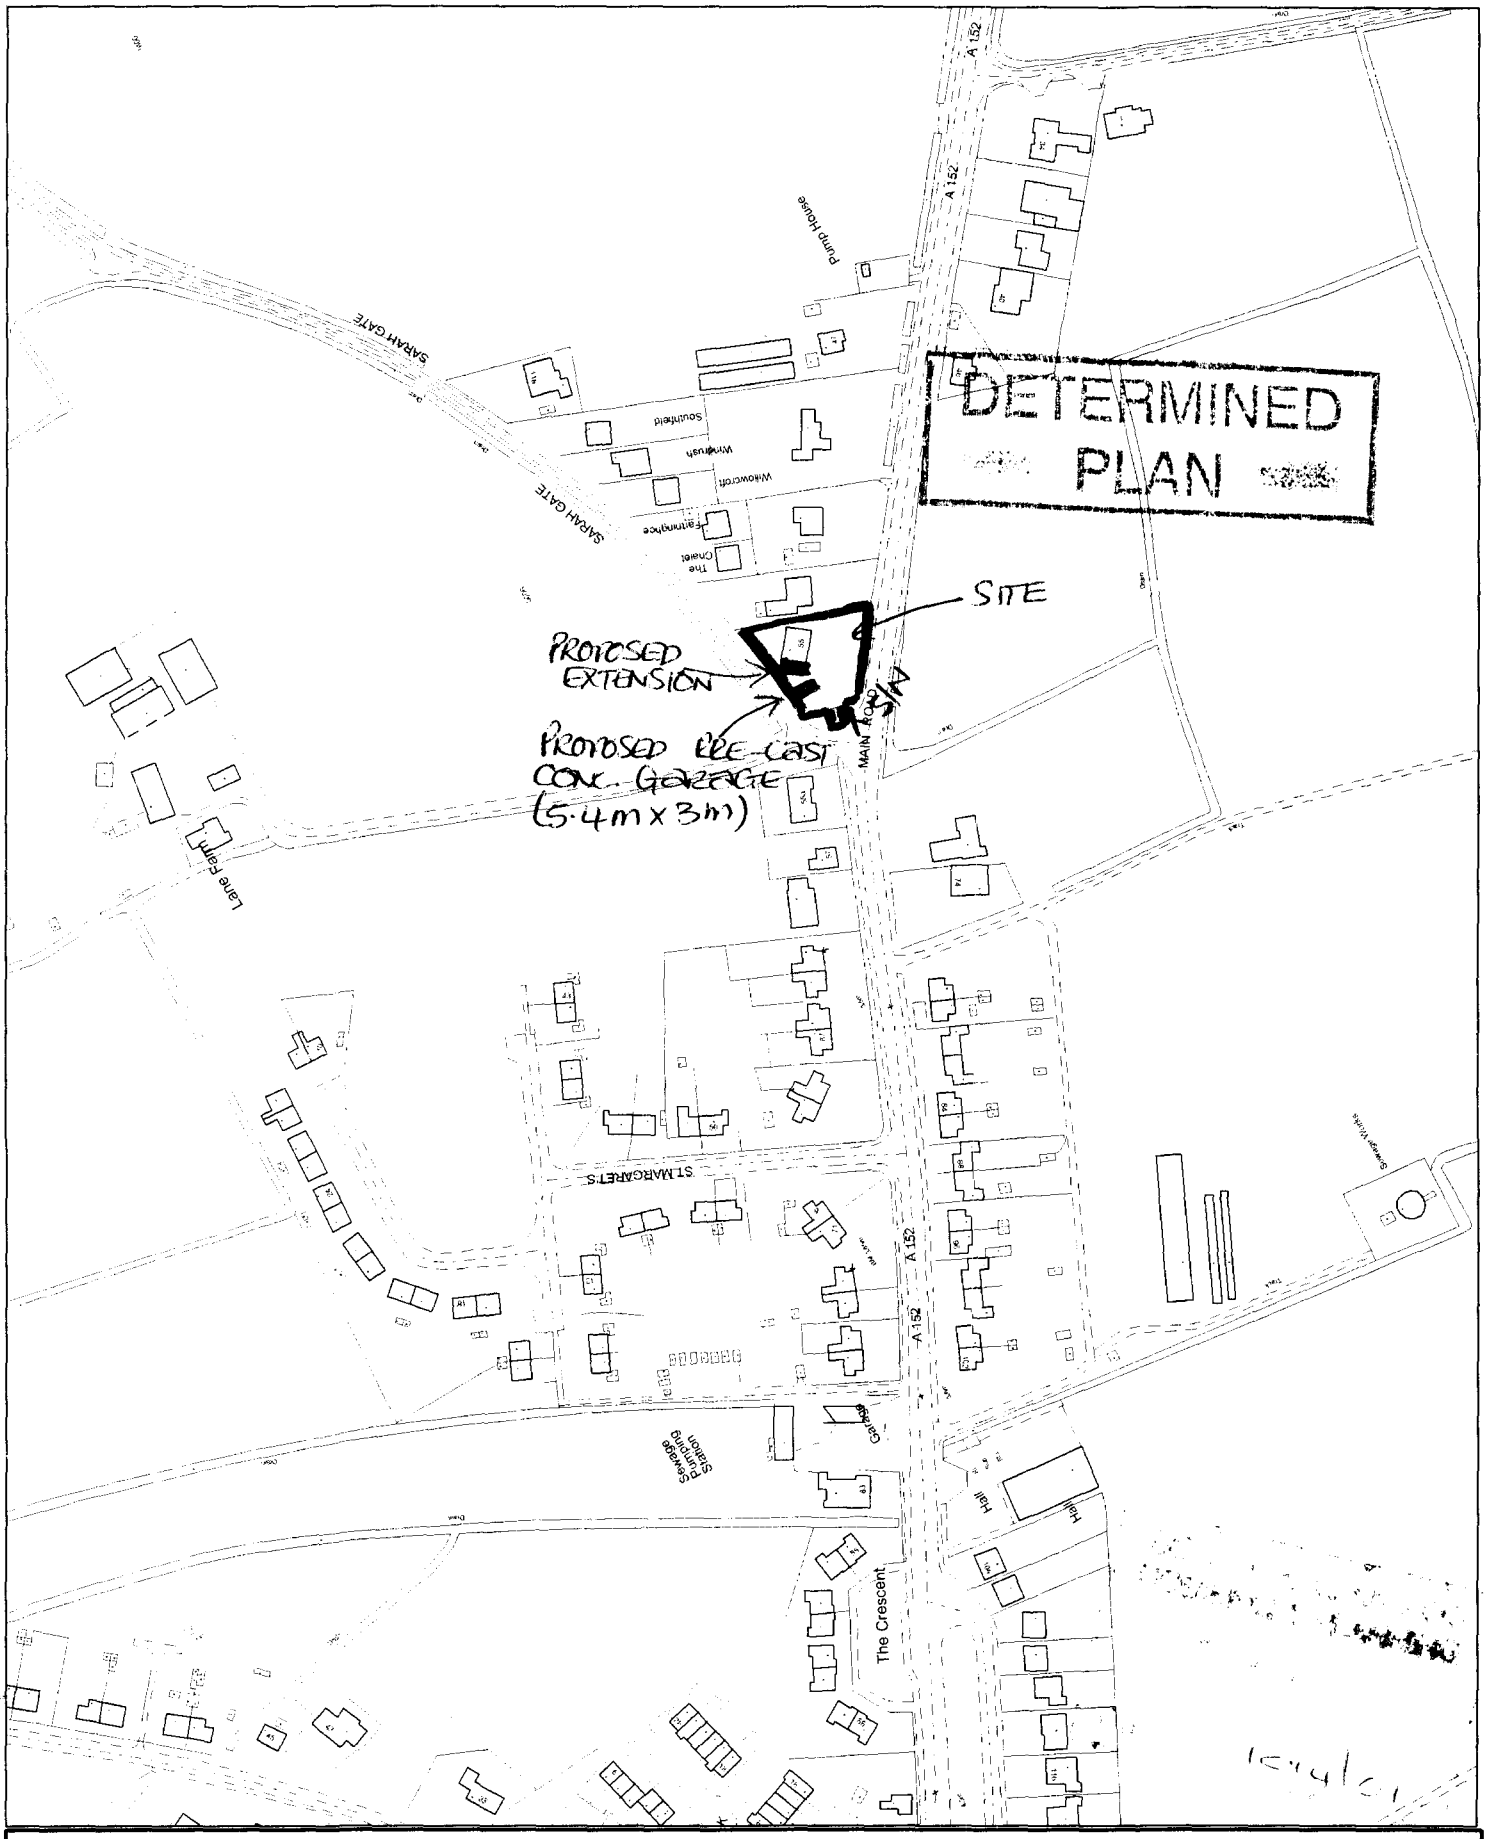

[redacted]

This copy has been produced specifically for the map return scheme purposes only. No further copies may be made.

Scale: 1:2500

Council Offices, Priory Road, Spalding, Lincolnshire PE11 2XE

This map is reproduced from Ordnance Survey material with permission of Ordnance Survey on behalf of Her Majesty's Stationery Office (c) Crown copyright. Unauthorised reproduction infringes Crown copyright and may lead to prosecution or civil proceedings. South Holland District Council LA079413 2001